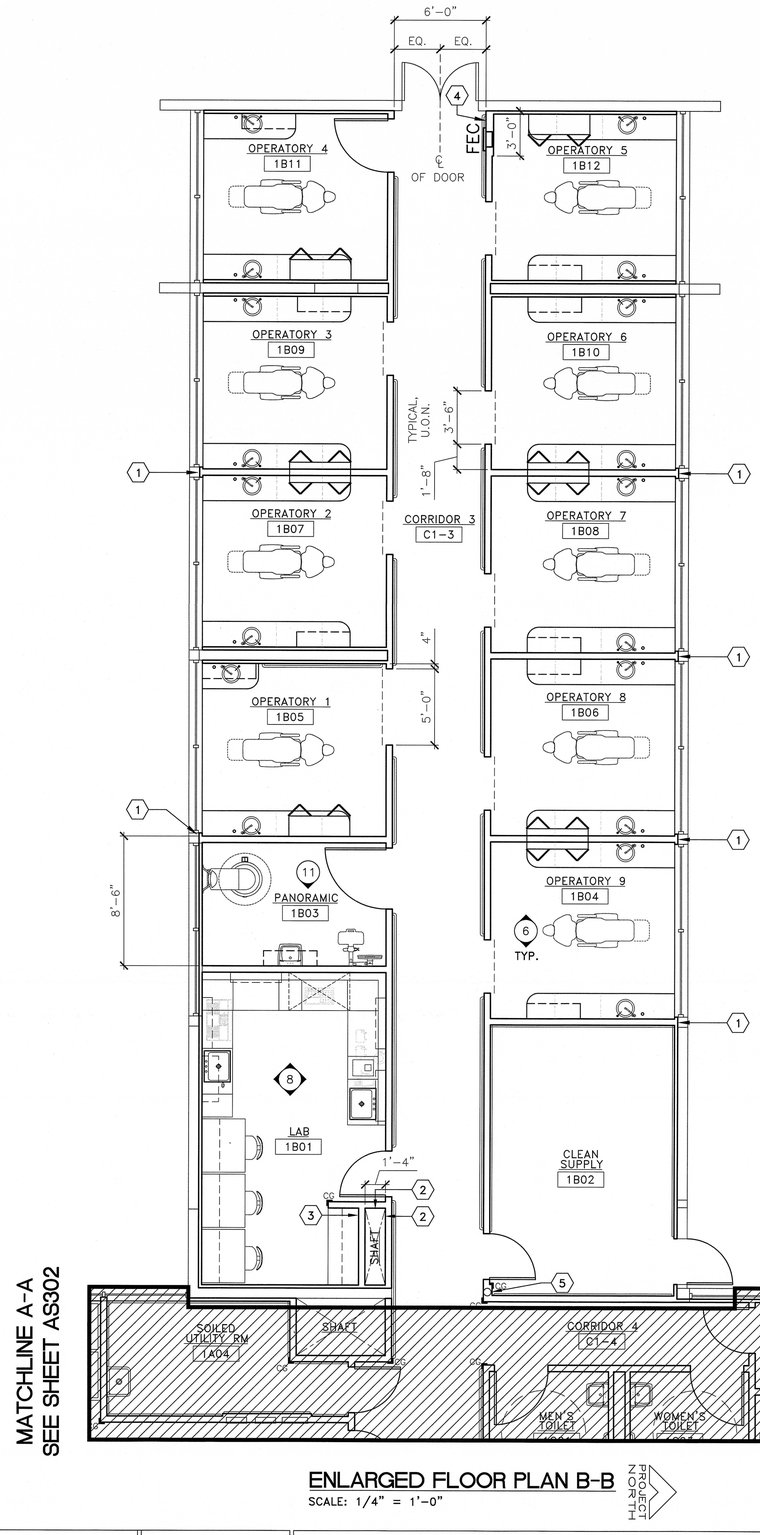

ENLARGED FLOOR PLAN B-B

SCALE: 1/4" = 1'-0"

PROJECT NORTH

GENERAL NOTES

1. ALL DIMENSIONS ARE TO F.O.S., U.O.N.
2. SEE SHEETS AS601 AND AS602 FOR INTERIOR ELEVATIONS.
3. CONTRACTOR TO FIELD VERIFY EXACT LOCATION OF DENTAL CHAIR AND UTILITIES.
4. SEE SHEET AS305 FOR ENLARGED LABORATORY AND TYPICAL OPERATORY FLOOR PLANS.

SHEET NOTES

1. CENTER NEW WALL ON EXISTING COLUMN/ WALL/MULLION BETWEEN WINDOWS.
2. ALIGN NEW WALL WITH EXISTING SHAFT OPENING.
3. PROVIDE CONCRETE FLOOR PATCH @ EXISTING FLOOR/SHAFT OPENING (SEE STRUCTURAL)
4. 6" METAL STUD WALL
5. FRAME METAL STUD WALL AROUND (E) COLUMN

LEGEND

- CG — CORNER GUARD/END WALL GUARD, SEE DETAIL (1 AS804) (2 AS804)
- DENTAL CHAIR (V C)
- PANORAMIC X-RAY (V C)
- WALL MOUNTED COMPUTER STAND (V C)
- HANDRAIL; SEE DETAIL (8 AS804)
- BUMPER RAIL; SEE DETAIL (4 AS804)
- FEC — FULLY RECESSED FIRE EXTINGUISHER CABINET (11 AS804)

"FULLY SPRINKLERED"

Revisions	Date

CONSULTANTS:

STATE OF CALIFORNIA — JEF R. ROBERTS — RC-23213 — Exp. 8-13 — REGISTERED ARCHITECT

ARCHITECT/ENGINEERS:

K.F. DAVIS ENGINEERING, INC
530 LA GONDA WAY, SUITE E
DANVILLE, CA 94526

Drawing Title	ENLARGED FLOOR PLAN B-B
Approved: Project Director	
Project Title	DESIGN OF BUILD BACK BLDG 88 McCLELLAN
Location	McCLELLAN, CA
Date	09/12/2012
Checked	JR
Drawn	CM
Project Number	612-12-288
Building Number	MCC-88
Drawing Number	AS303
Dwg. 7 of 73	

Office of Facilities Management

Department of Veterans Affairs

VA FORM 08-6231, OCT 1978