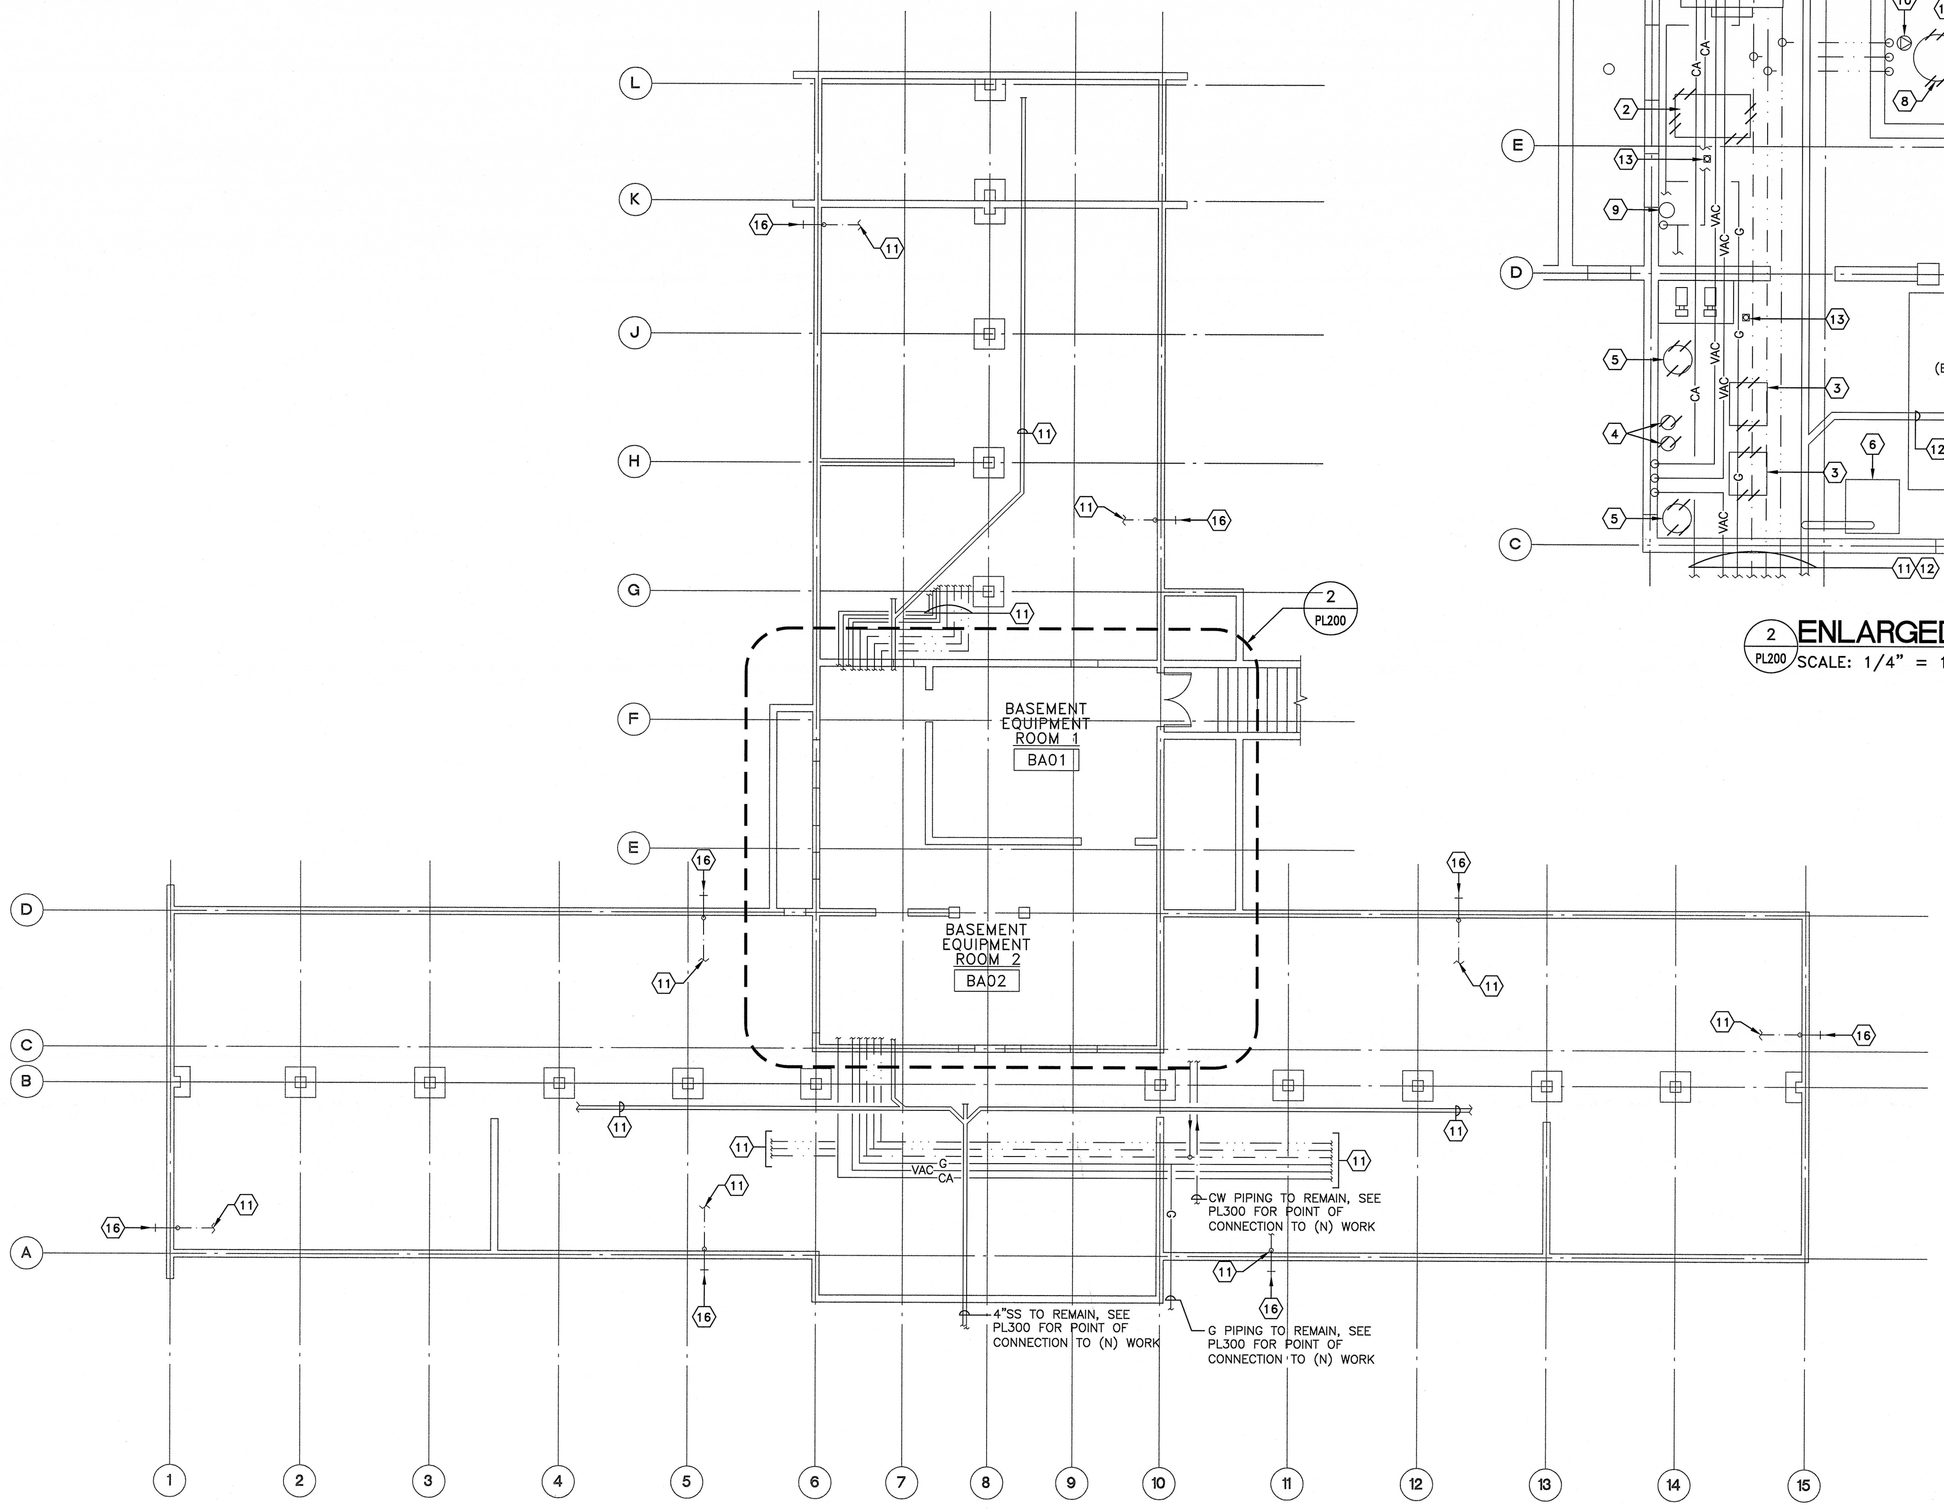

1 PL200 BASEMENT FLOOR PLAN
SCALE: 1/8" = 1'-0"
PROJECT NORTH

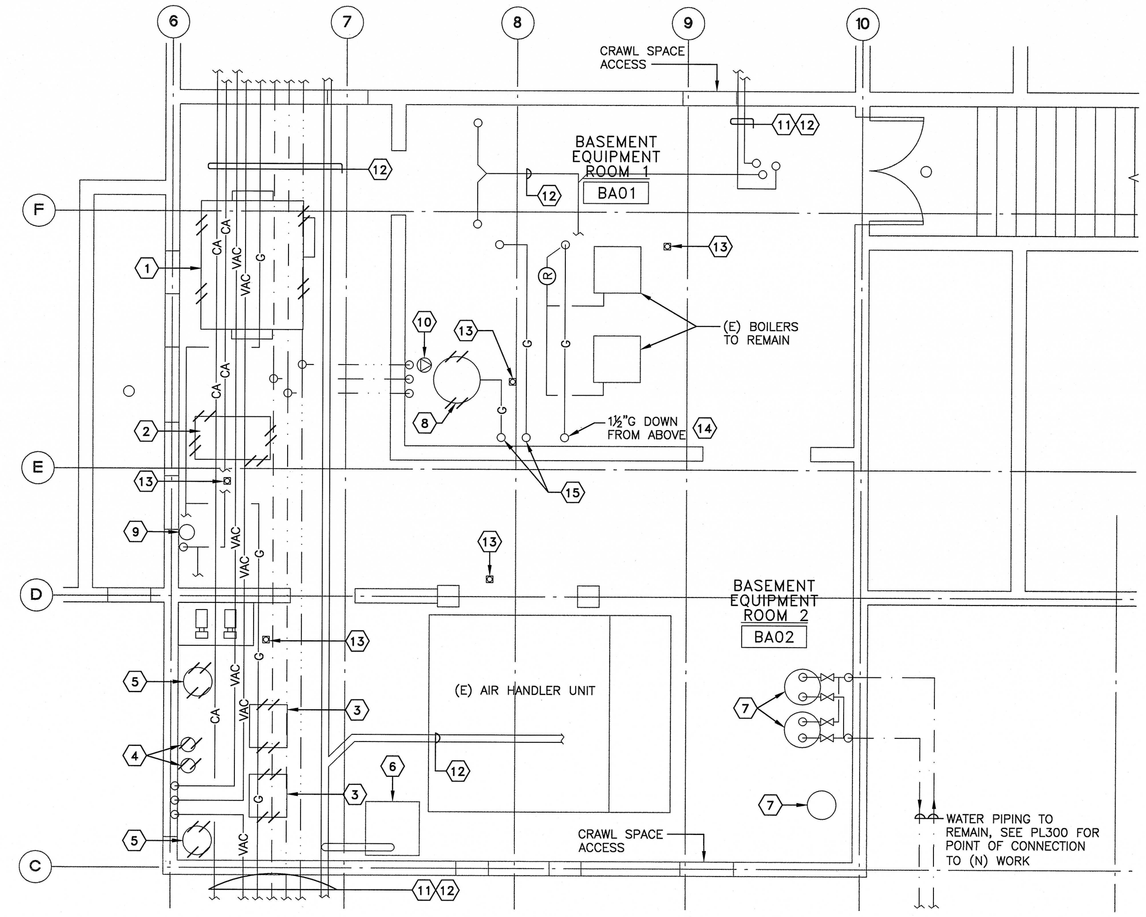

2 PL200 ENLARGED BASEMENT PLAN
SCALE: 1/4" = 1'-0"
PROJECT NORTH

GENERAL NOTES

1. "REMOVE" IMPLIES REMOVAL OF PLUMBING FIXTURES, STOPS, VALVES, SUPPORT CARRIERS, PIPING TO FIXTURES. REMOVE PIPING TO FIXTURES BACK TO WITHIN APPROX. 6" FROM NEAREST ACTIVE MAIN AND CAP, OR CONNECT TO NEW WORK.
2. CONTRACTOR SHALL SCHEDULE UTILITIES INTERRUPTIONS IN ADVANCE WITH VA IN WRITING
3. PATCH UNUSED OPENINGS IN FLOORS AND RATED WALLS WITH FIRE STOPPING MATERIALS.
4. SCOPE OF WORK INCLUDES PERFORMING WORK IN CONFINED SPACES.
5. DEMOLITION SCOPE OF WORK INCLUDES THE REMOVAL OF ALL PLUMBING EQUIPMENT, PIPING, INSULATION, VALVING, SUPPORTS AND HANGERS IN THE BUILDING UNLESS OTHERWISE NOTED. SEE PL300 FOR CONNECTION POINTS TO NEW WORK.
6. SEE "MH" SHEETS FOR MECHANICAL DEMOLITION.

SHEET NOTES

1. REMOVE MEDICAL AIR COMPRESSOR
2. REMOVE MEDICAL AIR DRYERS
3. REMOVE VACUUM PUMP
4. REMOVE AMALGAM SEPARATOR
5. REMOVE TANK
6. SUMP PUMP TO REMAIN. CONTRACTOR SHALL EVALUATE THE CONDITION OF THE SUMP PUMP AND PROVIDE A REPORT OF ANY NEEDED REPAIRS TO THE VA
7. WATER SOFTENING EQUIPMENT TO REMAIN
8. REMOVE WATER HEATER
9. REMOVE CYLINDER
10. REMOVE DHWR PUMP
11. REMOVE PIPING IN CRAWLSPACE, UNLESS OTHERWISE NOTED
12. REMOVE PIPING IN MECHANICAL ROOM, UNLESS OTHERWISE NOTED
13. FLOOR DRAIN IN MECHANICAL ROOM TO REMAIN; SEE GENERAL NOTE #5 ON PL300
14. REMOVE GAS PIPING, REGULATOR AND VALVING TO (E) LAARS BOILERS. BOILERS ARE TO REMAIN
15. REMOVE GAS PIPING
16. EXTERIOR HOSE BIBB TO REMAIN, CONNECT TO (N) ICW PIPING, SEE PL300

"FULLY SPRINKLERED"

Revisions	Date

CONSULTANTS:

ARCHITECT/ENGINEERS:

K.F. DAVIS ENGINEERING, INC
530 LA GONDA WAY, SUITE E
DANVILLE, CA 94526

Drawing Title: BASEMENT FLOOR PLAN DEMOLITION

Approved: Project Director

Project Title: DESIGN OF BUILD BACK BLDG 88 McCLELLAN

Location: McCLELLAN, CA

Date	Checked	Drawn
09/12/2012	KL	RMK

Project Number: 612-12-288

Building Number: MCC-88

Drawing Number: PL200

Dwg. 49 of 73

Office of Facilities Management

Department of Veterans Affairs

VA FORM 08-6231, OCT 1978