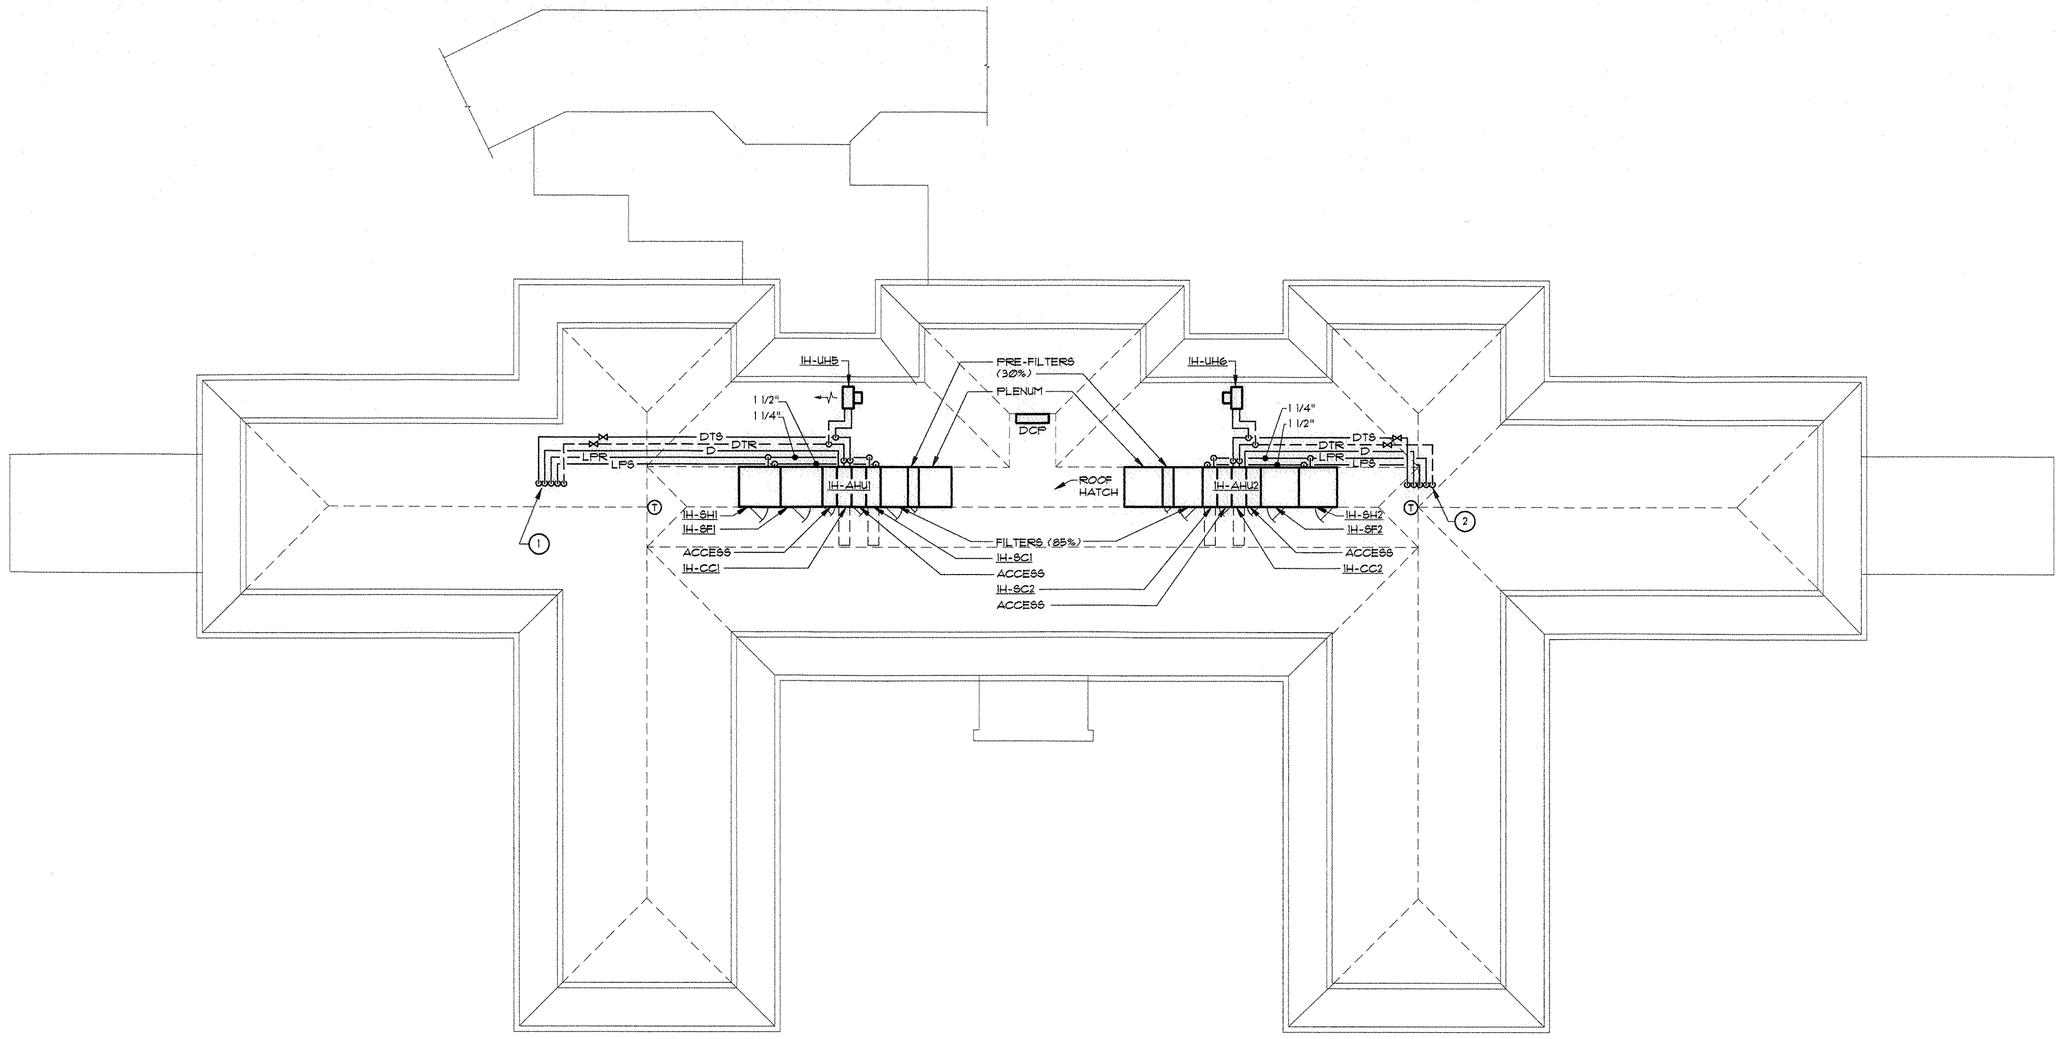

1 / 1H-H9 ATTIC PLAN – HVAC PIPING

SCALE: 1/8" = 1'-0"

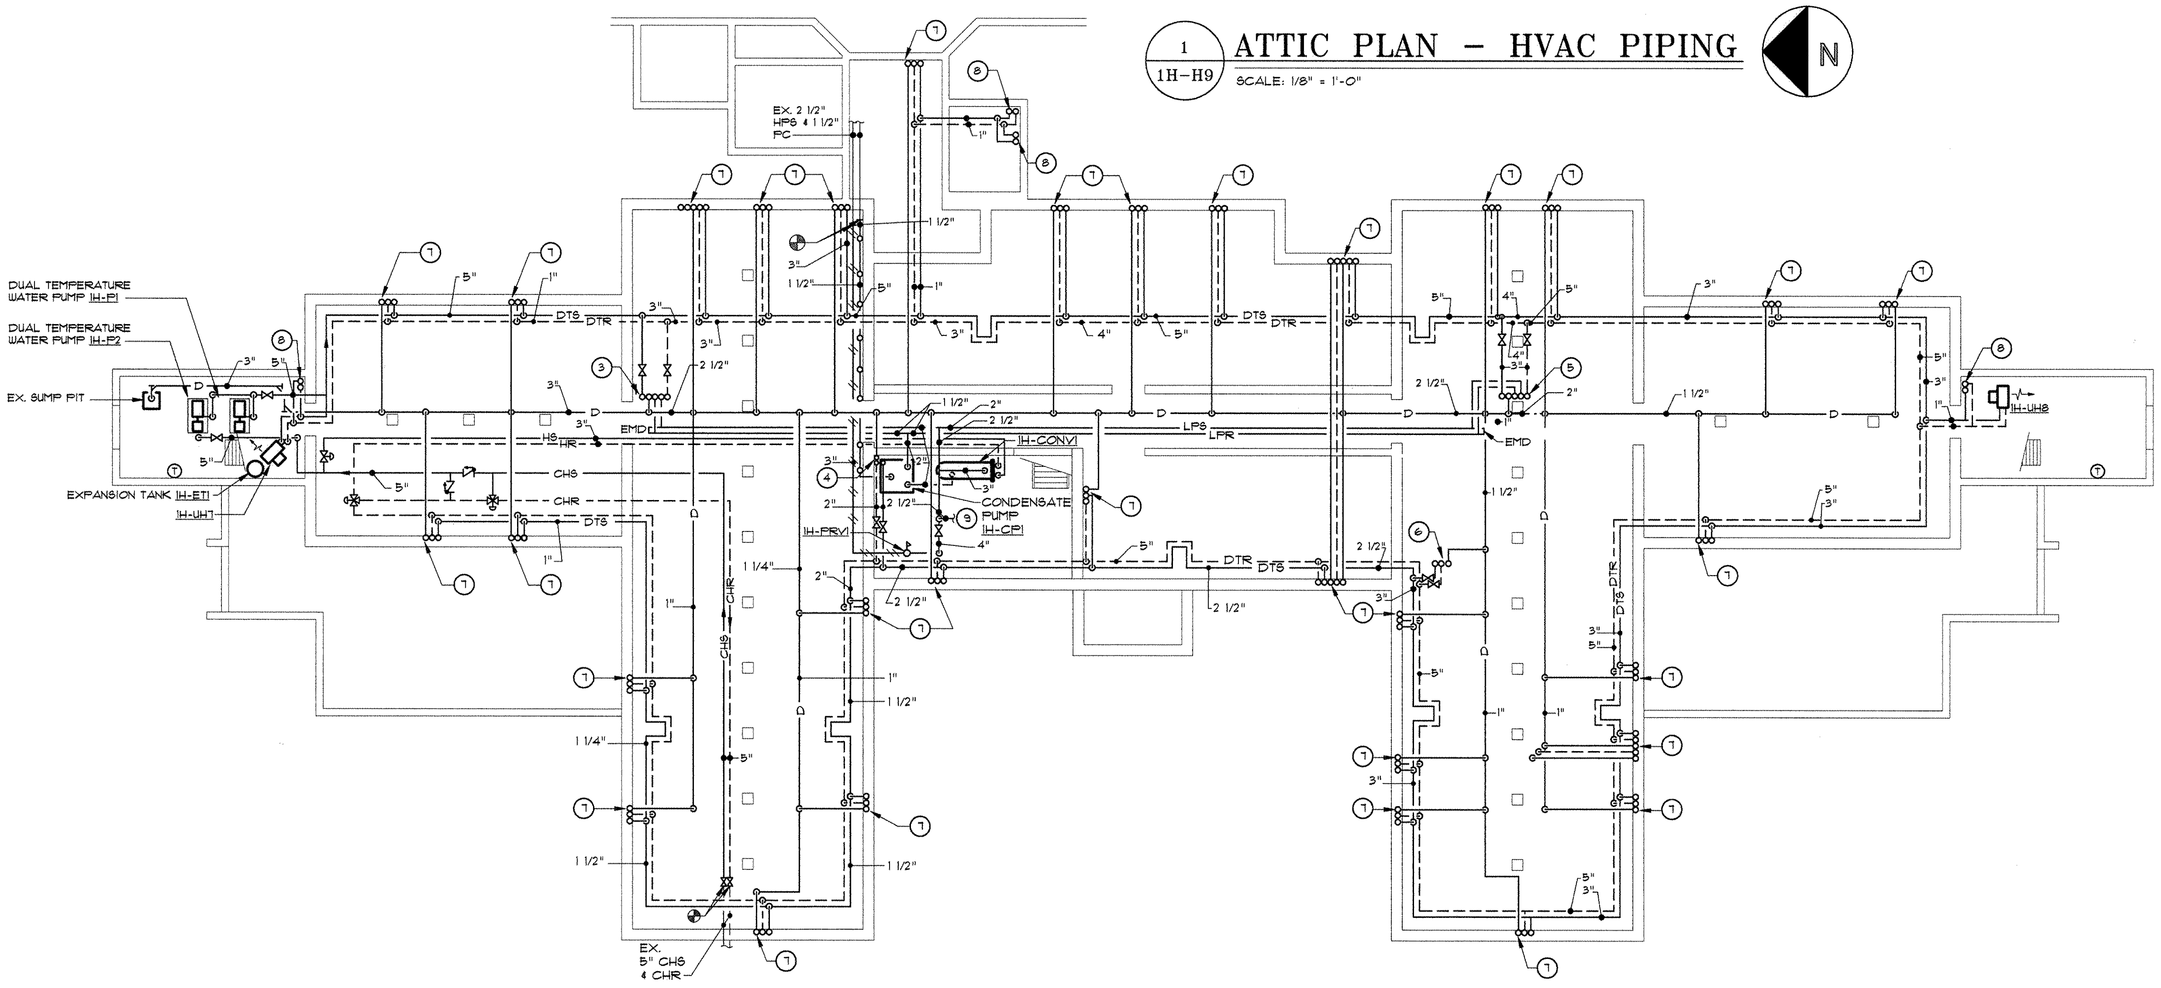

2 / 1H-H9 CRAWL SPACE PLAN – HVAC PIPING

SCALE: 1/8" = 1'-0"

GENERAL NOTES:

1. PROVIDE SHUT-OFF VALVES ON DTS & DTR RUNOUTS TO FAN COIL UNITS AND UNIT HEATERS.
2. PIPING PENETRATIONS THROUGH ATTIC FLOOR SHALL BE PROVIDED WITH A 4" HIGH CONCRETE CURB.
3. PROVIDE DRIP TRAP AT THE BASE OF EACH LPS RISER. SEE DETAIL ON SHEET 1H-H21.

DRAWING NOTES: (APPLY TO THIS DRAWING ONLY)

1. 3" DTS, 1 1/4" D, 1 1/2" LPR, 2" LPS & 3" DTR DN.
2. 3" DTS, 1 1/4" D 2" LPS, 1 1/2" LPR & 3" DTR DN.
3. 3" DTS, 2" D 1 1/2" LPR, 2" LPS & 3" DTR UP.
4. 1 1/2" D, 2" DTR, 2" DTS UP.
5. 3" DTS, 2" D, 1 1/2" LPR, 2" LPS & 3" DTR UP.
6. 2" DTS, 2" DTR, 1 1/2" D UP.
7. PIPING UP TO FAN COIL UNIT. SEE SCHEDULE FOR RUNOUT SIZES.
8. PIPING UP TO CABINET UNIT HEATER. SEE SCHEDULE FOR RUNOUT SIZES.
9. PROVIDE 2 1/2" LPS (ISP) FOR CONTINUATION TO EXISTING SEMI-INSTANTANEOUS DOMESTIC HOT WATER GENERATOR. SEE PLUMBING DRAWINGS FOR PIPING CONNECTION.

Revisions	Date
1 REVISIONS FOR TWO-PIPE FAN COIL UNITS	10/16/96

STATE OF MARYLAND — PHILIP A. KOEHLER — REGISTERED PROFESSIONAL ENGINEER

BURDETTE, KOEHLER, MURPHY & ASSOCIATES, INC.
CONSULTING ENGINEERS
300 THE QUADRANGLE, VILLAGE OF CROSS KEYS, BALTIMORE, MD 21210, (410) 323-0600
816 THAYER AVENUE, SILVER SPRING, MD 20910, (301) 495-3100

Planning Architecture Engineering
Prochaska & Associates
Interiors & Facility Management
1221 Cheshire Lane Bel Air, Maryland 21014-2564
(410) 893-4641 Fax: (410) 893-4641

Drawing Title: ATTIC & CRAWL SPACE PLANS – HVAC PIPING	Project Title: RENOVATE BUILDINGS 1H AND 2H FOR A 50 BED DOMICILIARY	Date: 23 FEB. 1996	
		Project No.: 641-95-114	
Approved: Division Chief	Building Number: BLDG. 1H	Checked: MAF	Drawn: JKM
Approved: Service Director	Location: PERRY POINT, MARYLAND	DRAWING NO.: 1H-H9	Dwg. Of

three inches = one foot
one and one-half inches = one foot
one inch = one foot
three-quarters inch = one foot
one-half inch = one foot
three-eighths inch = one foot
one-quarter inch = one foot
one-eighth inch = one foot
C:\641951\DWG\1-H09 10/15/96 16:17 XREF: \1-H01 XREF: \1PATTIC XREF: \1PIPE