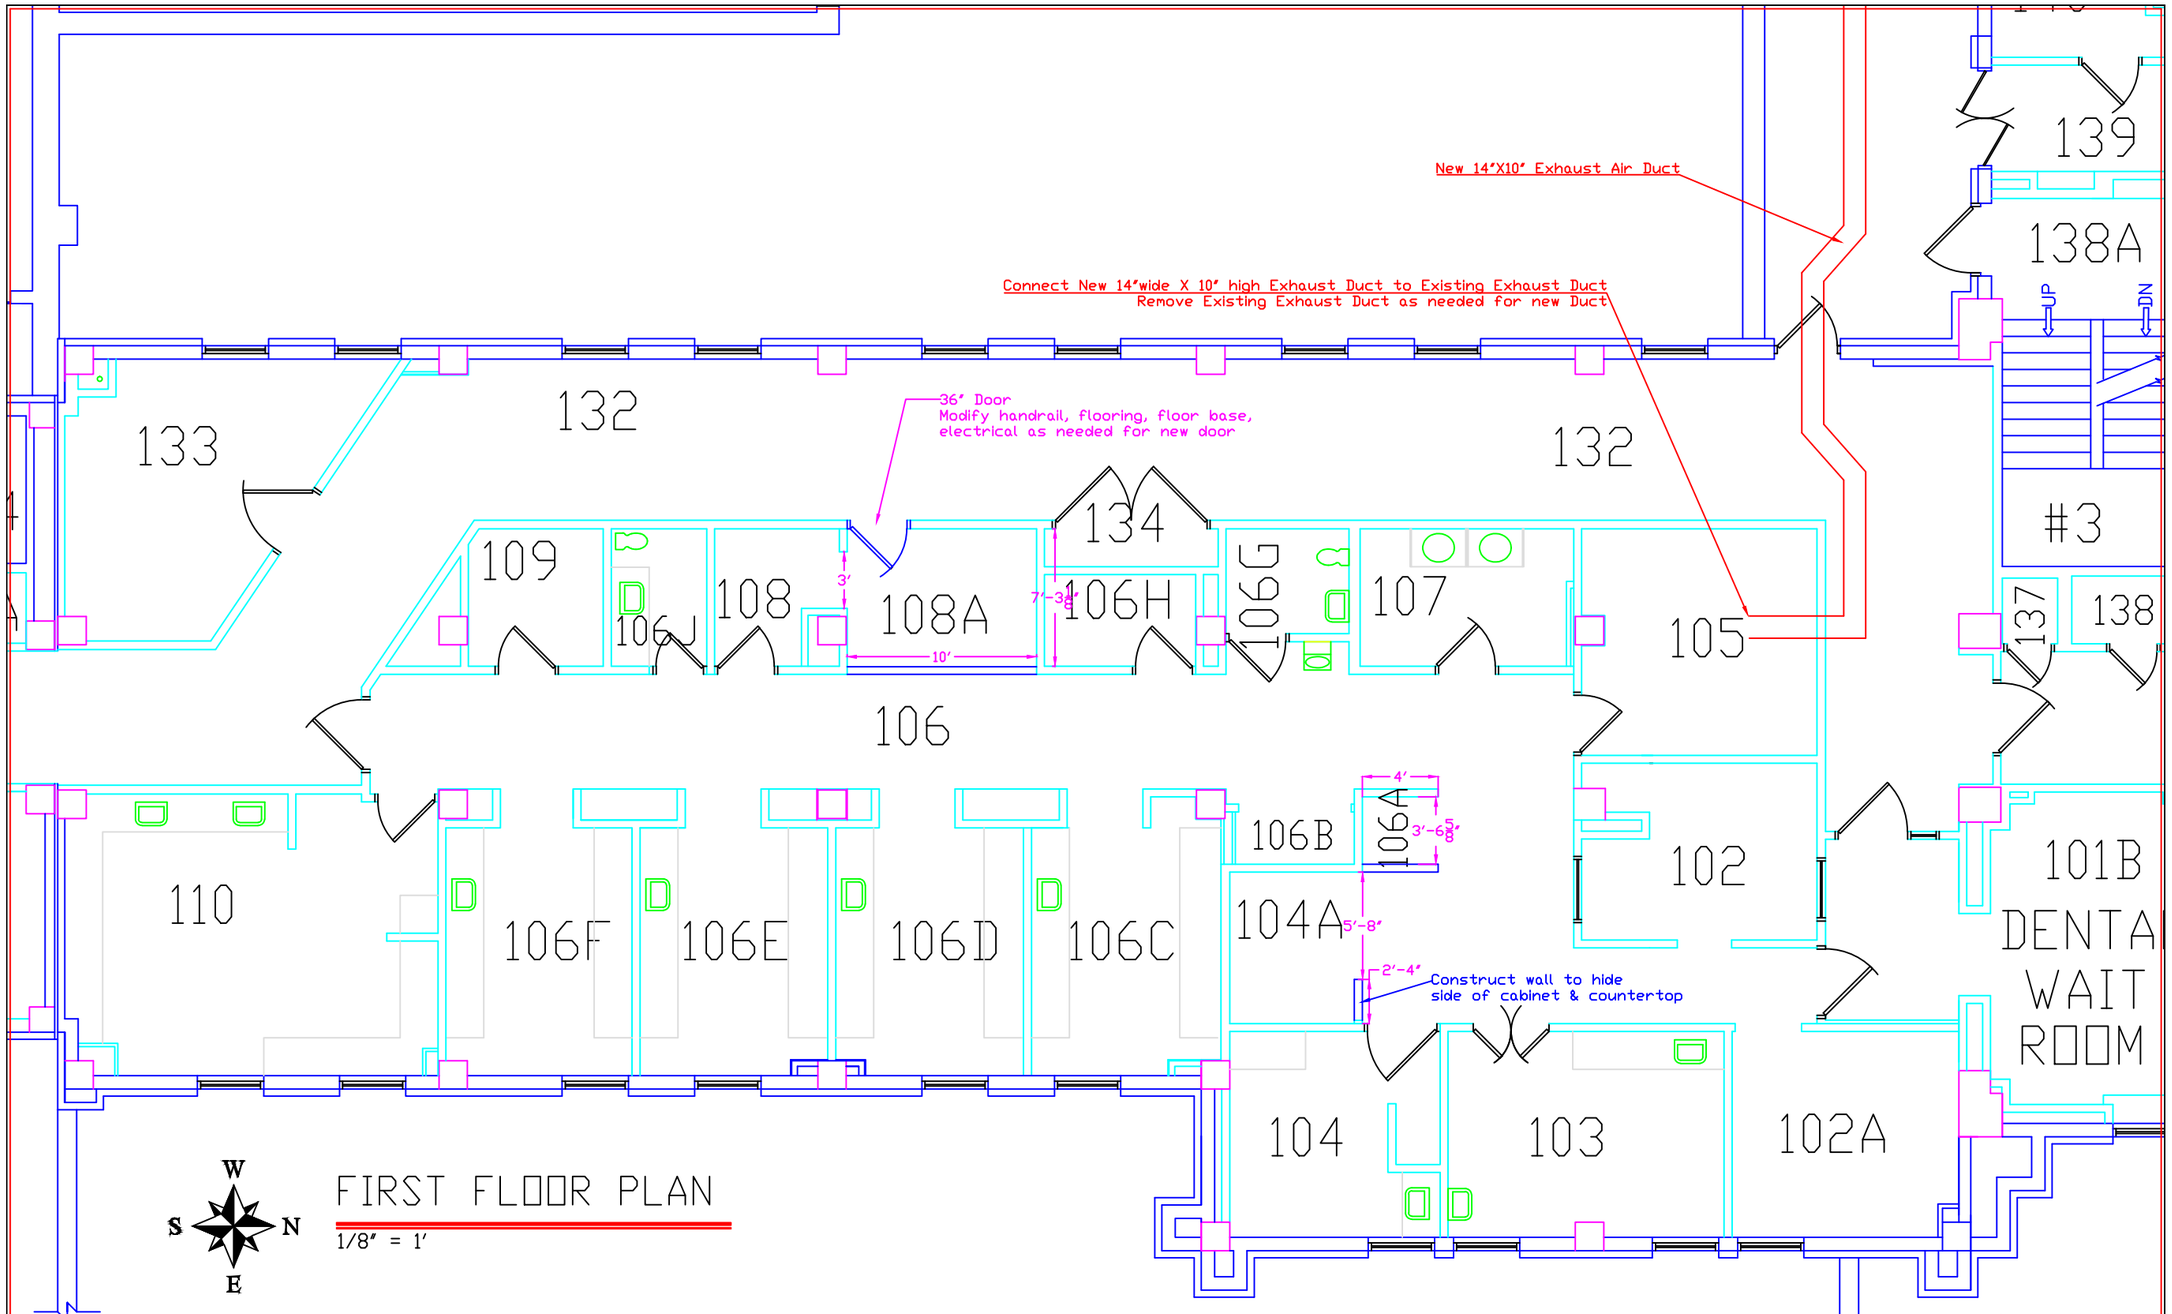

FIRST FLOOR PLAN

1/8" = 1'

Revisions	Date
Drawing Title	Dental Sterile Storage
Approved: Division Chief	
Approved: Service Director	
Project Title	Dental Sterile Storage
Building Number	5
Checked	RDH
Drawn	RDH
Location	VAMROC SIOUX FALLS, SOUTH DAKOTA
Date	1/8/2013
Project No.	438-13-105
Drawing No.	1 Dwg. of 2

Office of Facilities

Department of Veterans Affairs