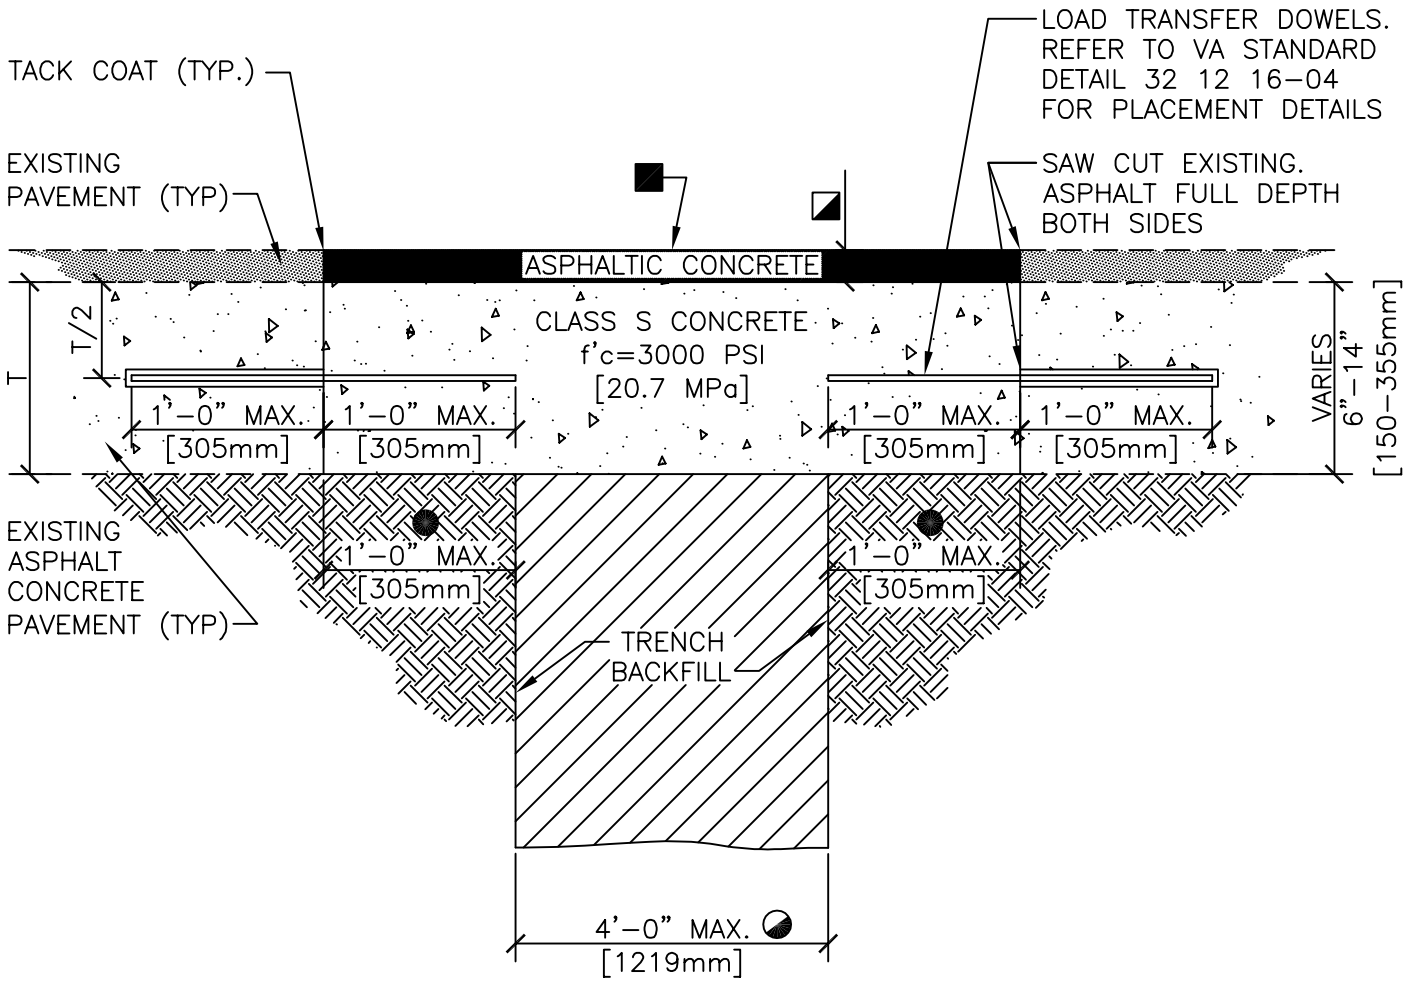

- FOR TRENCH WIDTHS EXCEEDING 4' [1219mm] DELETE LOAD TRANSFER DOWELS.
- 2" [50mm] MINIMUM OR THICKNESS OF EXISTING PAVEMENT WHICHEVER IS GREATER.
- BITUMINOUS SURFACE TREATMENT (CHIPSEAL) REQUIRED ONLY FOR LONGITUDINAL TRENCHES WITH WIDTHS GREATER THAN 6' [1829mm].
- REFER TO NOTE 13 ON VA STANDARD DETAIL 32 12 16-04 "UTILITY TRENCH PAVEMENT PATCH NOTES".

REFER TO VA STANDARD DETAIL 32 12 16-04 "UTILITY TRENCH PAVEMENT PATCH NOTES" FOR ADDITIONAL INFORMATION.

TYPE 3 UTILITY TRENCH PATCH

NTS

Department of Veterans Affairs

DETAIL TITLE / TYPE 3 UTILITY TRENCH PATCH

SCALE :NONE

DATE ISSUED: DECEMBER 2008 CAD DETAIL NO.: SD321216-03.DWG