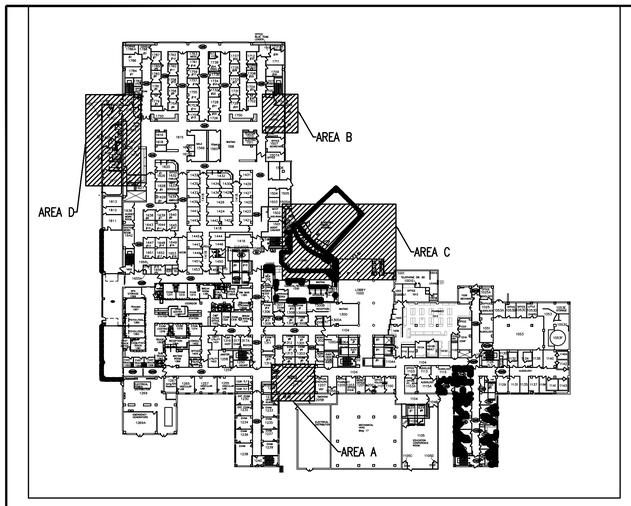

KEY PLAN 1st FLOOR OM

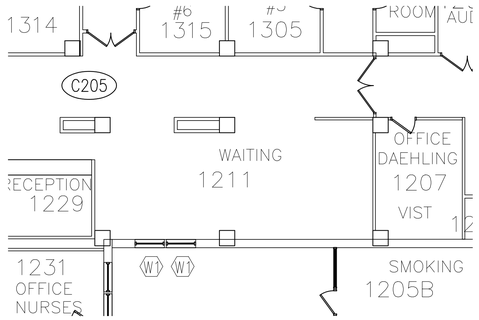

1ST FLOOR AREA A
SCALE: 1/8" = 1'

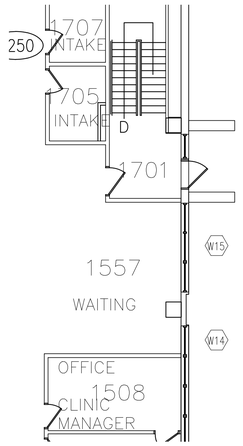

1ST FLOOR AREA B
SCALE: 1/8" = 1'

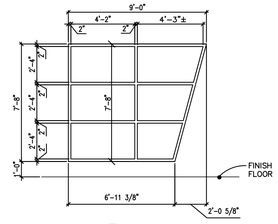

Ⓐ ALUMINUM
ALUM. STOREFRONT W/ INSUL. GLASS & INTERNAL BLINDS BETWEEN GLASS

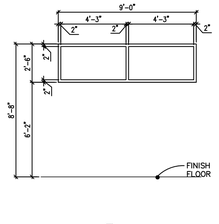

Ⓑ ALUMINUM
ALUM. STOREFRONT W/ INSUL. GLASS & INTERNAL BLINDS BETWEEN GLASS

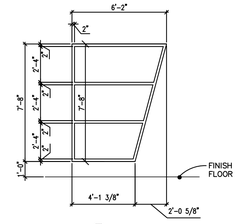

Ⓒ ALUMINUM
ALUM. STOREFRONT W/ INSUL. GLASS & INTERNAL BLINDS BETWEEN GLASS

BLDG ONE, 1ST FLOOR AREA D WINDOW TYPES
SCALE: 1/4" = 1'

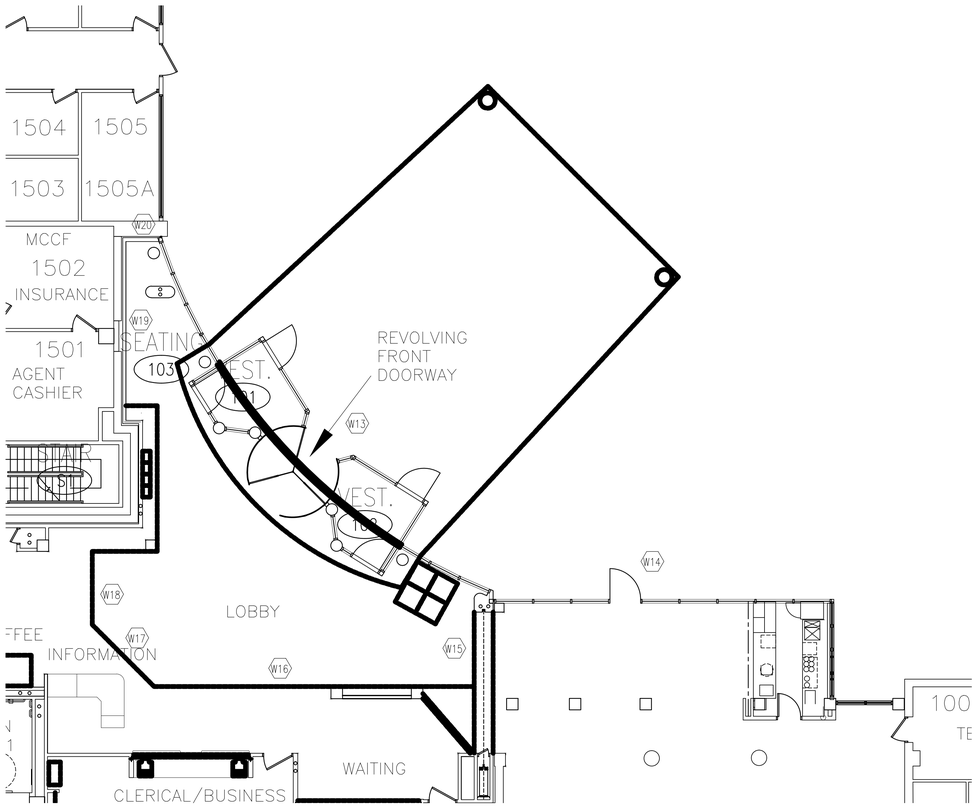

1ST FLOOR AREA C
SCALE: 1/8" = 1'

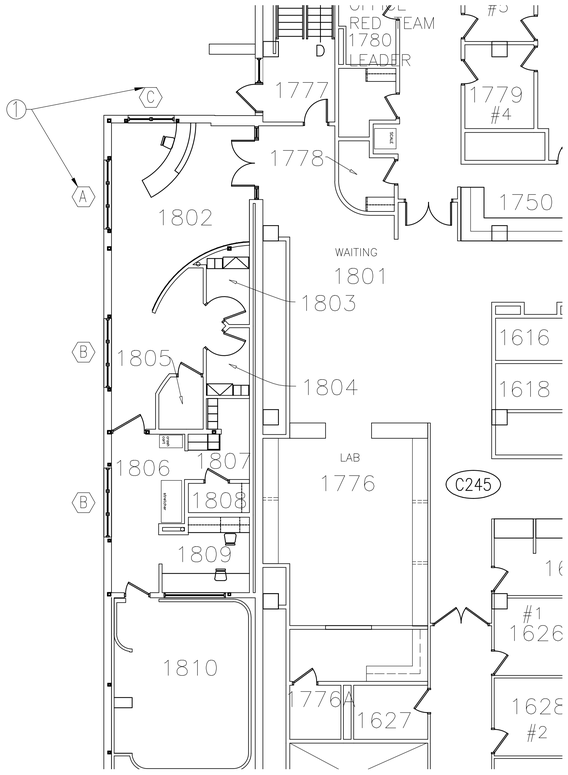

1ST FLOOR AREA D
SCALE: 1/8" = 1'

NOTE:
SEE SHEET A3.1 FOR 1ST FLOOR AREA C AND B WINDOW TYPE DRAWINGS

SEE SHEET A2.2 FOR 1ST FLOOR AREA A WINDOW TYPE DRAWINGS

FIRST FLOOR AREA D KEY NOTES:
① REMOVE EXISTING TINTED FILM AND PROVIDE TINTED SAFETY FILM AT THIS LOCATION

Revisions:	Date
Addendum 1–Update notes, First Floor area A & B	27 Feb 13

CONSULTANTS:

ARCHITECT/ENGINEERS:

Drawing Title: OMAHA BLDG ONE, 1st FLOOR PLAN AND WINDOW TYPES

Approved: Project Director

Project Title: INSTALL SAFETY FILM ON WINDOWS, NWIHCS

Location: OMAHA

Date: Jan 30, 2013 | Checked: | Drawn: GLS

Project Number: 636-13-130

Building Number: ONE

Drawing Number: A2.4
Dwg. 6 of 8

Office of Construction and Facilities Management

VA FORM 08-6231