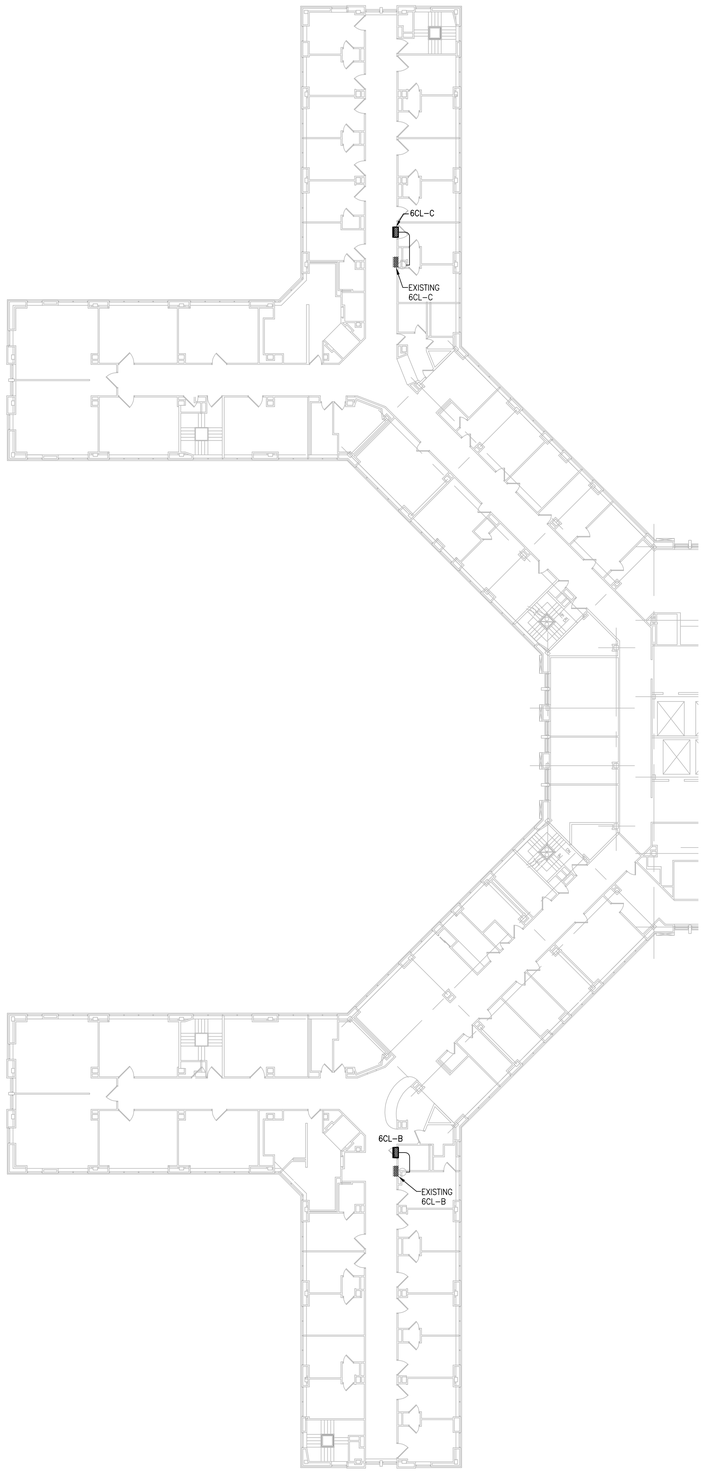

3 SIXTH FLOOR
SCALE: 1/16 = 1'-0"

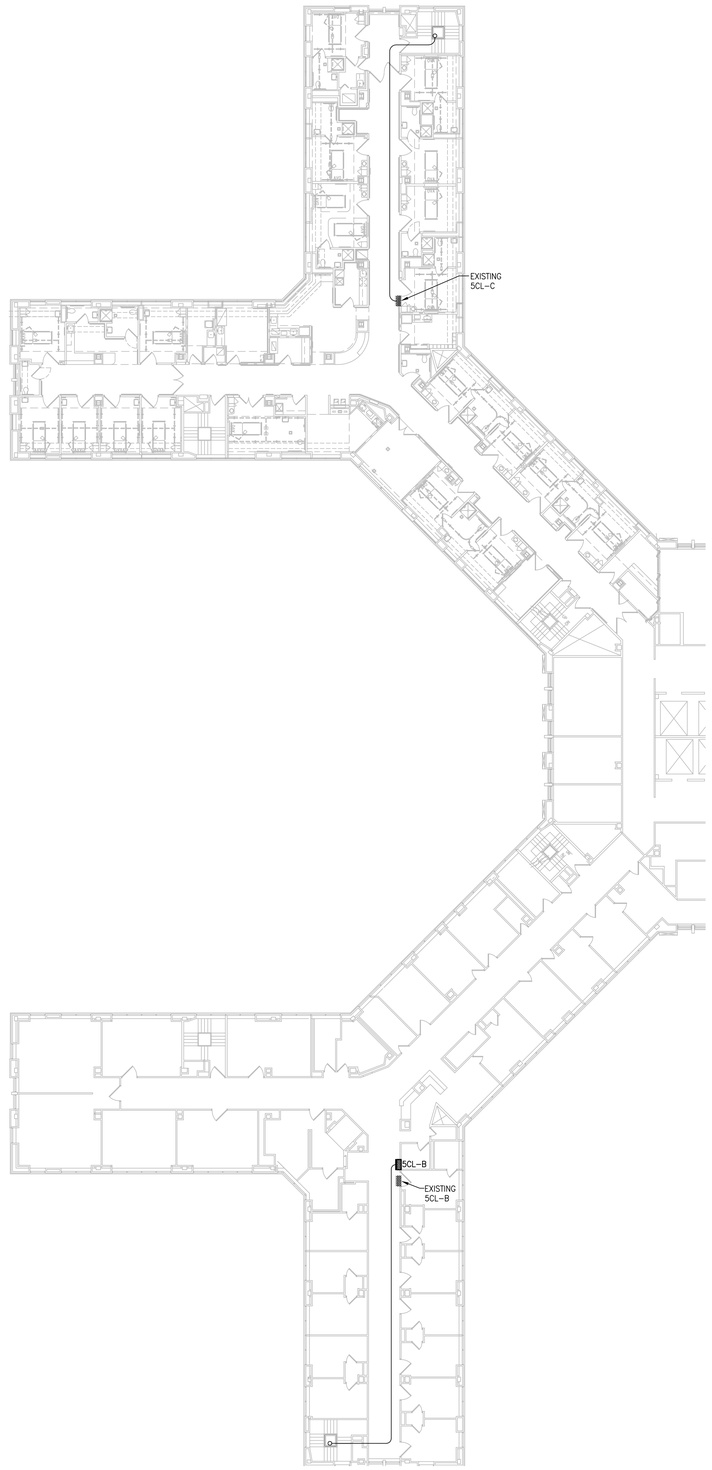

2 FIFTH FLOOR
SCALE: 1/16 = 1'-0"

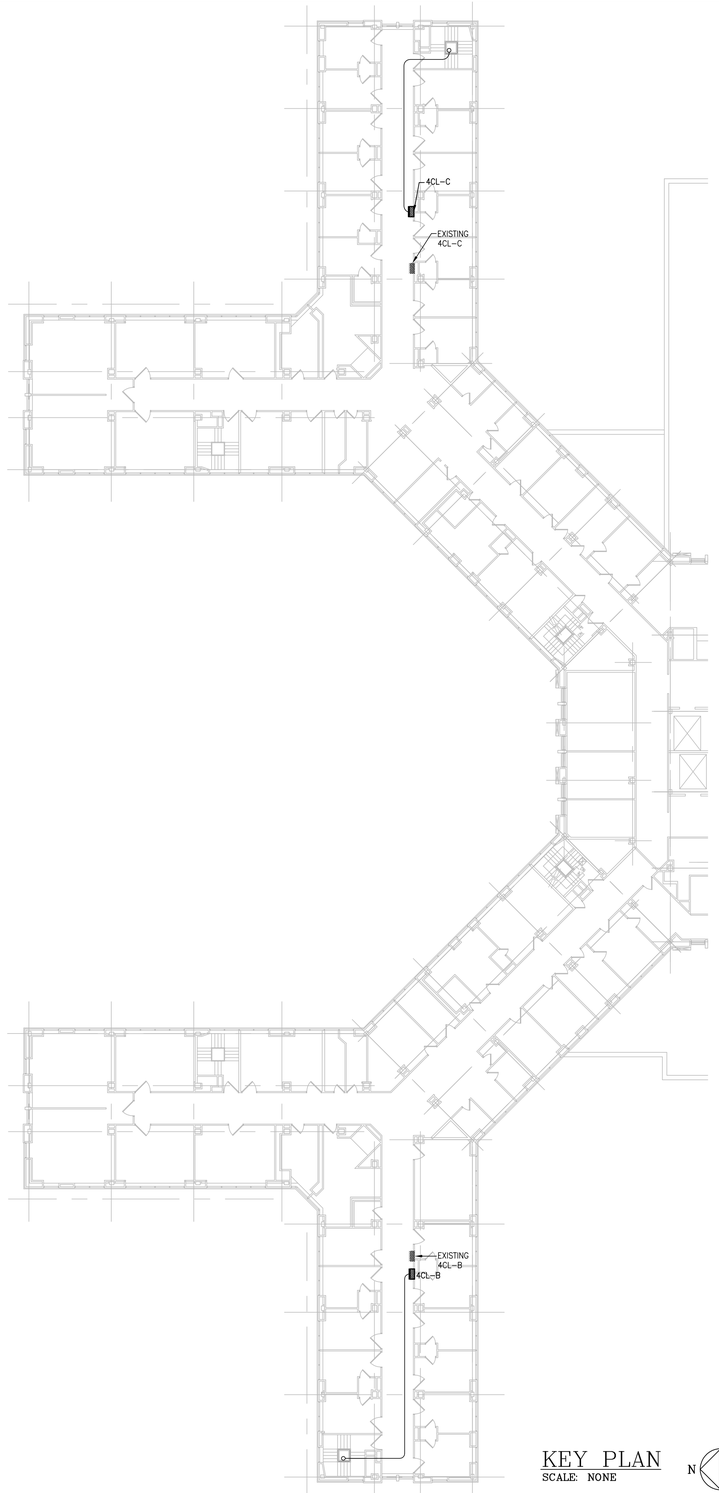

1 FOURTH FLOOR
SCALE: 1/16 = 1'-0"

KEY PLAN
SCALE: NONE

N

Revisions	Date
CONSTRUCTION DOCUMENTS	09/14/12

VA WESTERN NEW YORK HEALTHCARE SYSTEM
3495 BAILEY AVENUE
BUFFALO, NEW YORK 14215

CANNONDESIGN
2170 Whitehaven Road, Grand Island, New York 14072
T: 716.773.6800 F: 716.773.5909
Boston ■ New York ■ Baltimore ■ Washington DC ■ Buffalo ■ Toronto ■ Chicago ■ St. Louis ■ Phoenix ■ Calgary ■ Vancouver ■ Victoria ■ San Francisco ■ Los Angeles ■ Shanghai
Architect

stamp

CARDIOLOGY MANAGER	DATE	ENGINEERING MANAGER	DATE
INFECTION CONTROL	DATE	CARELINE MANAGER	DATE
SAFETY OFFICER	DATE	CHIEF OF STAFF	DATE

Drawing Title: FLOOR PLANS

MEDICAL CENTER DIRECTOR DATE

ASSOCIATE MEDICAL CENTER DIRECTOR DATE

Project Title: CRITICAL ELECTRICAL SYSTEM EXPANSION – WINGS B AND C

Building Number: BLDG. #1 | Checked: TF | Drawn: MO

Location: V.A.M.C. BUFFALO, NEW YORK

Date: September 14, 2012

Station No.: 528-P-0168

12-104-E102

Office of Facilities

Department of Veterans Affairs