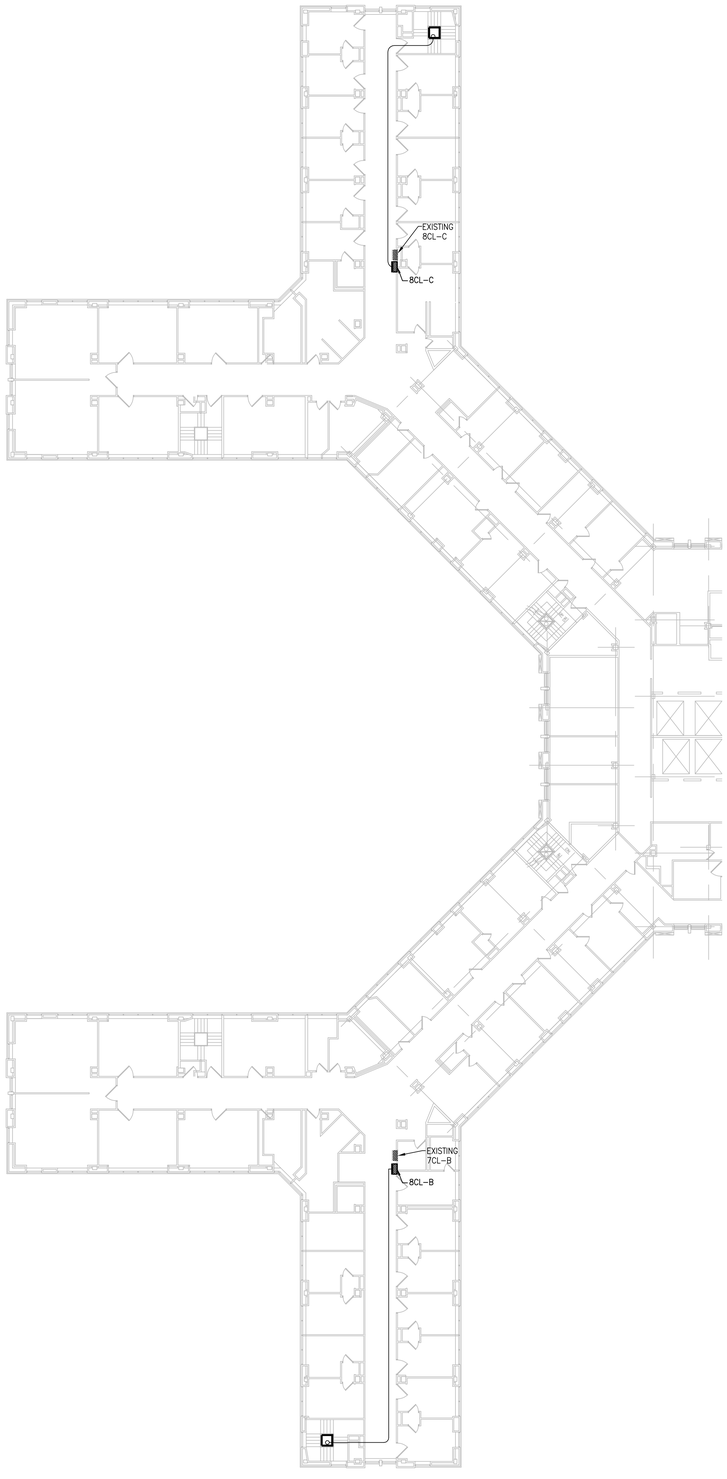

2 EIGHTH FLOOR
SCALE: 1/16 = 1'-0"

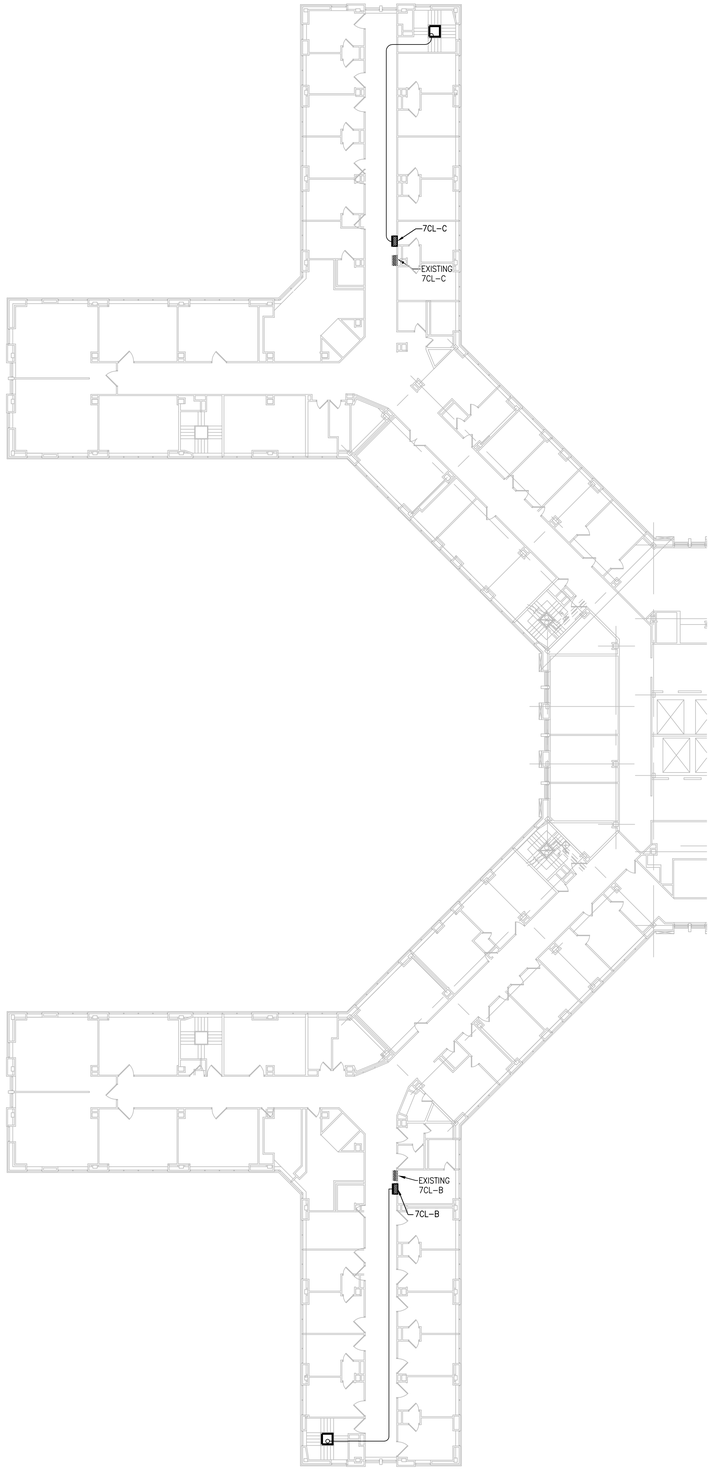

1 SEVENTH FLOOR
SCALE: 1/16 = 1'-0"

KEY PLAN
SCALE: NONE

N

Revisions	Date
CONSTRUCTION DOCUMENTS	09/14/12

VA WESTERN NEW YORK HEALTHCARE SYSTEM
3495 BAILEY AVENUE
BUFFALO, NEW YORK 14215

CANNONDESIGN

2170 Whitehaven Road, Grand Island, New York 14072
T: 716.773.6800 F: 716.773.5909

Boston ■ New York ■ Baltimore ■ Washington DC ■ Buffalo ■ Toronto ■ Chicago ■ St. Louis ■ Phoenix ■ Calgary ■ Vancouver ■ Victoria ■ San Francisco ■ Los Angeles ■ Shanghai

Architect

stamp

CARDIOLOGY MANAGER	DATE	ENGINEERING MANAGER	DATE
INFECTION CONTROL	DATE	CARELINE MANAGER	DATE
SAFETY OFFICER	DATE	CHIEF OF STAFF	DATE

Drawing Title
FLOOR PLANS

MEDICAL CENTER DIRECTOR DATE

ASSOCIATE MEDICAL CENTER DIRECTOR DATE

Project Title
CRITICAL ELECTRICAL SYSTEM EXPANSION – WINGS B AND C

Building Number BLDG. #1 | Checked TF | Drawn MO

Location V.A.M.C. BUFFALO, NEW YORK

Date September 14, 2012

Station No. 528-P-0168

12-104-E103

Office of Facilities

Department of Veterans Affairs