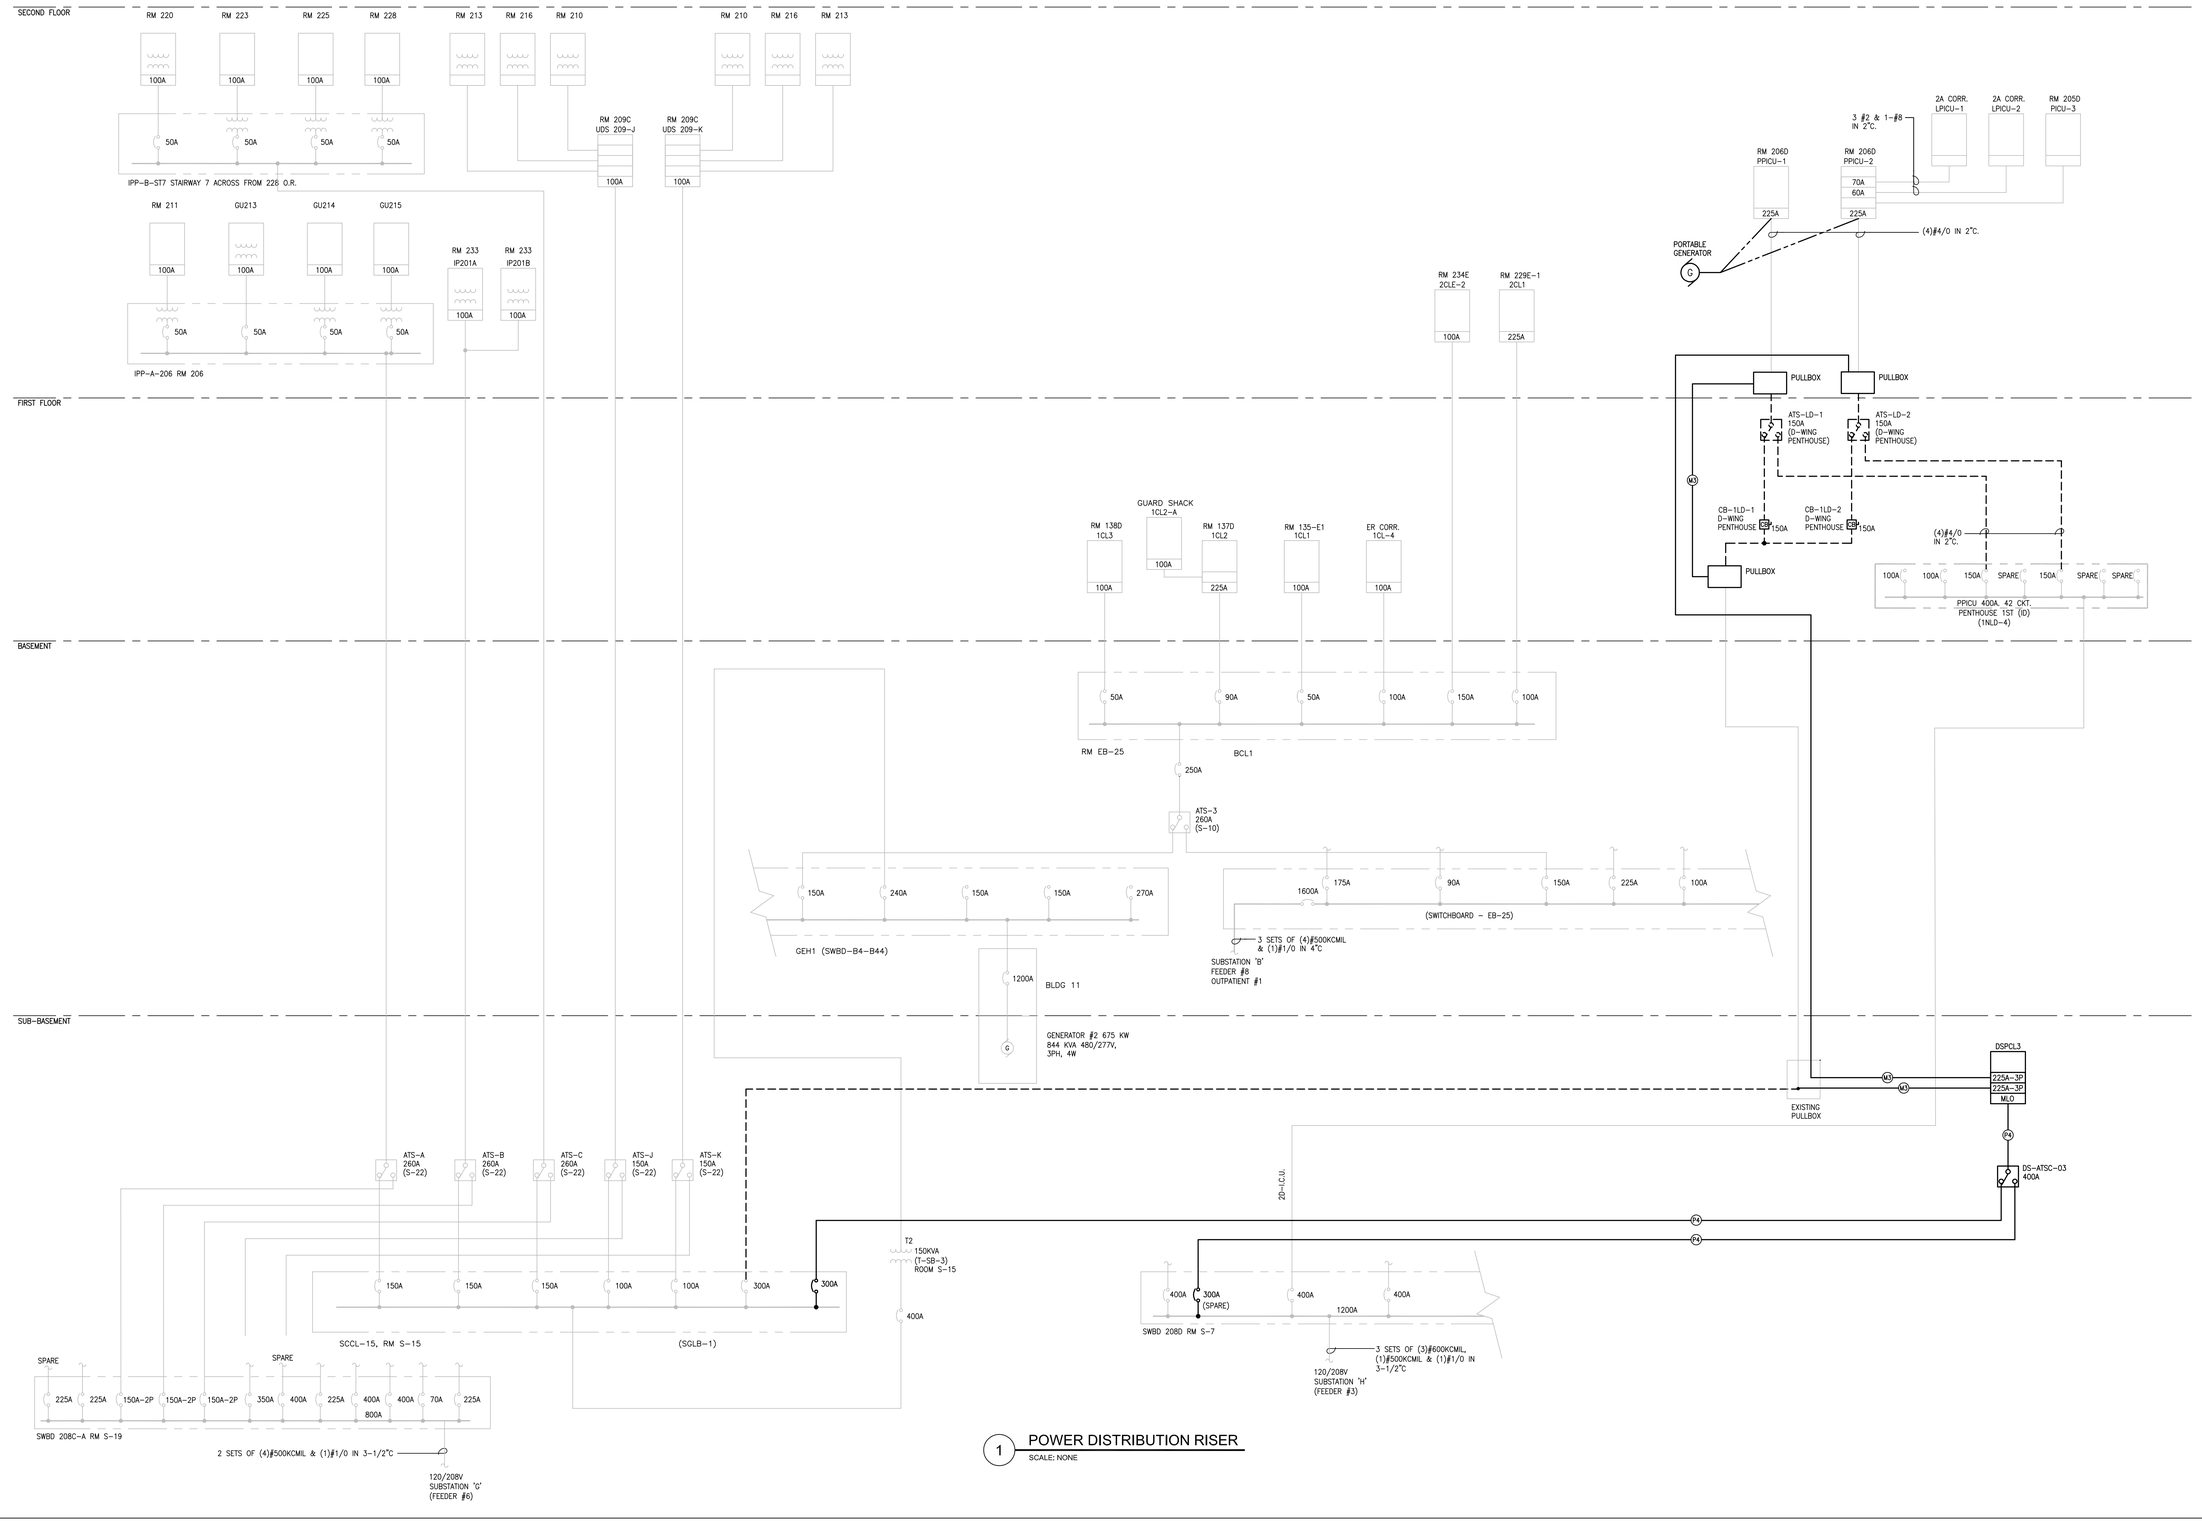

1 POWER DISTRIBUTION RISER
SCALE: NONE

Revisions	Date
CONSTRUCTION DOCUMENTS	09/14/12

VA WESTERN NEW YORK HEALTHCARE SYSTEM
3495 BAILEY AVENUE
BUFFALO, NEW YORK 14215

CANNONDESIGN
2170 Whitehaven Road, Grand Island, New York 14072
T: 716.773.6800 F: 716.773.5909
Boston ■ New York ■ Baltimore ■ Washington DC ■ Buffalo ■ Toronto ■ Chicago ■ St. Louis ■ Phoenix ■ Calgary ■ Vancouver ■ Victoria ■ San Francisco ■ Los Angeles ■ Shanghai
Architect

stamp

CARDIOLOGY MANAGER	DATE	ENGINEERING MANAGER	DATE
INFECTION CONTROL	DATE	CARELINE MANAGER	DATE
SAFETY OFFICER	DATE	CHIEF OF STAFF	DATE

Drawing Title: POWER DISTRIBUTION DIAGRAM

MEDICAL CENTER DIRECTOR DATE

ASSOCIATE MEDICAL CENTER DIRECTOR DATE

Project Title: CRITICAL ELECTRICAL SYSTEM EXPANSION – WINGS B AND C

Building Number: BLDG. #1 | Checked: TF | Drawn: MO

Location: V.A.M.C. BUFFALO, NEW YORK

Date: September 14, 2012

Station No. 528-P-0168

12-104-E702

Office of Facilities
Department of Veterans Affairs