FARGO VA HEALTH CARE SYSTEM REPLACE TRANSFORMER, BUILDING 10

Fargo, North Dakota

Project Number: 437-13-109

GENERAL

X1 COVER SHEET

ELECTRICAL

E1 BUILDING 10 ELECTRICAL - ELECTRICAL DETAILS
E2 SITE PLAN - ELECTRICAL

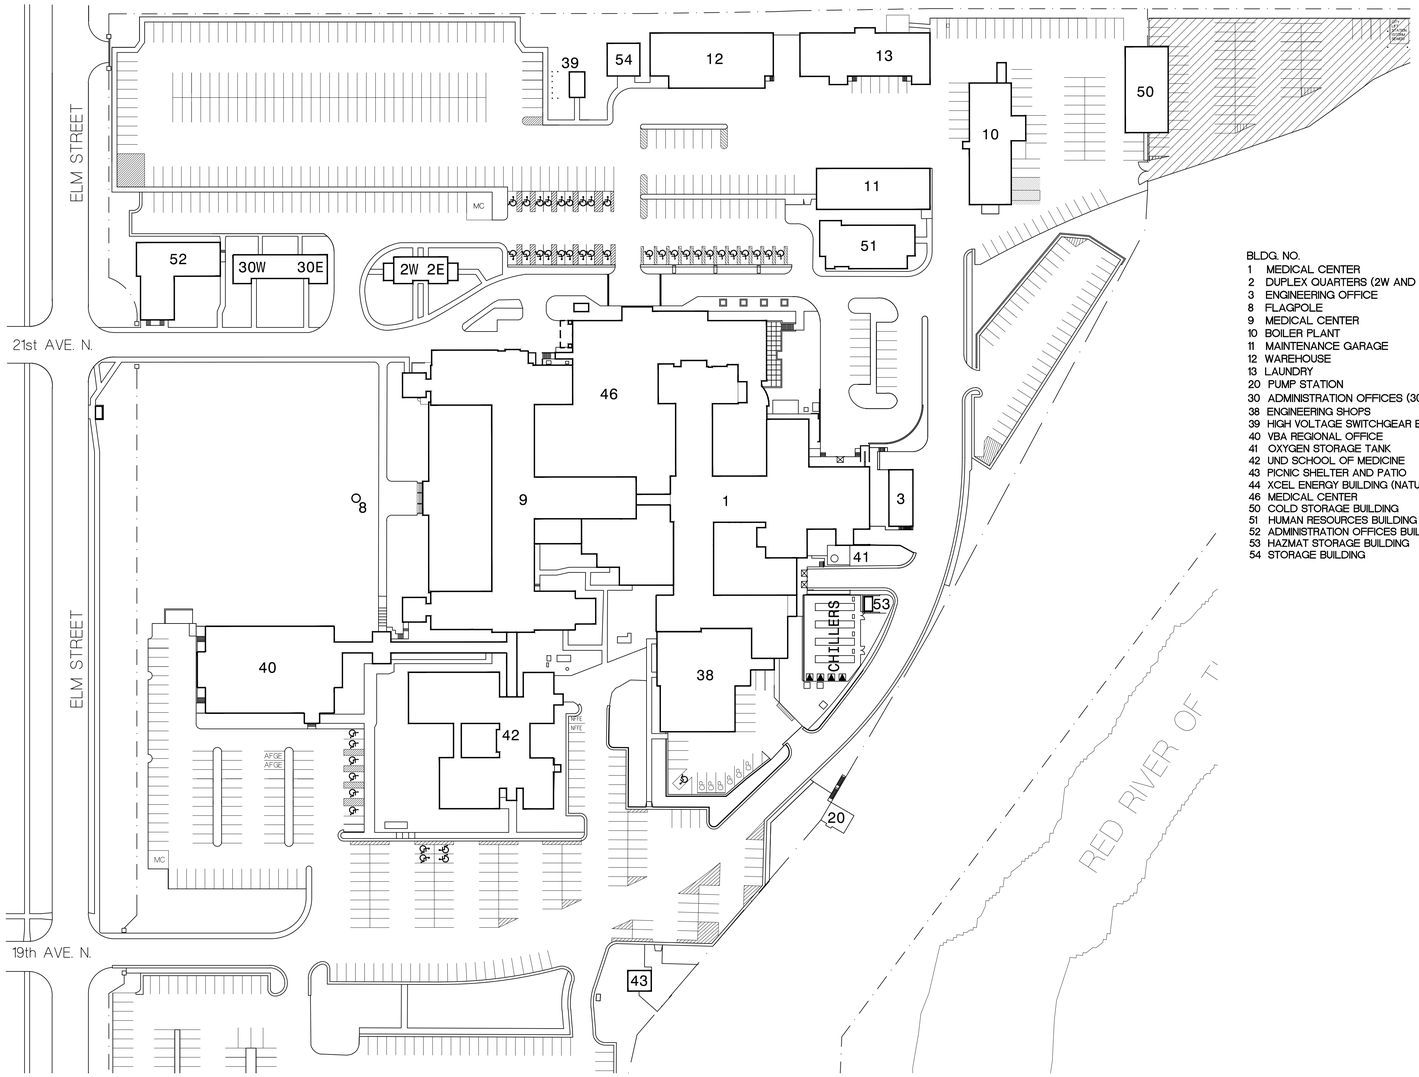

BLDG. NO.
1 MEDICAL CENTER
2 DUPLEX QUARTERS (2W AND 2E)
3 ENGINEERING OFFICE
8 FLAGPOLE
9 MEDICAL CENTER
10 BOILER PLANT
11 MAINTENANCE GARAGE
12 WAREHOUSE
13 LAUNDRY
20 PUMP STATION
30 ADMINISTRATION OFFICES (30W AND 30E)
38 ENGINEERING SHOPS
39 HIGH VOLTAGE SWITCHGEAR BUILDING
40 VBA REGIONAL OFFICE
41 OXYGEN STORAGE TANK
42 UND SCHOOL OF MEDICINE
43 PICNIC SHELTER AND PATIO
44 XCEL ENERGY BUILDING (NATURAL GAS)
46 MEDICAL CENTER
50 COLD STORAGE BUILDING
51 HUMAN RESOURCES BUILDING
52 ADMINISTRATION OFFICES BUILDING
53 HAZMAT STORAGE BUILDING
54 STORAGE BUILDING

KEY TO SITE PLAN

CONTRACTOR STAGING AREA. SHARED WITH VA AND OTHER CONTRACTORS.

CONSTRUCTION AREA

SITE PLAN

1"=60'-0"

Revisions	Date

Dept. of Veterans Affairs
Medical Center
2101 Elm Street North
Fargo, ND 58102

IMAGE GROUP
IMAGE GROUP INC.
403 CENTER AVENUE, SUITE 300
MOORHEAD, MN 56560

IMAGE GROUP INC., Architecture & Interiors
MBN ENGINEERING, Electrical Engineers

I hereby certify that this plan specification, or report was prepared by me or under my direct supervision, and that I am duly Registered Architect under the laws of the State of North Dakota.

Date 2-12-13 Reg. No. 378

Drawing Title: COVER SHEET	Project Title: FARGO VA HEALTH CARE SYSTEM REPLACE TRANSFORMER, BUILDING 10		Date: February 12, 2013 / 1"=60'-0"
VA Project No.: 437-13-109	Contract No.: VA263-P-1217 / VA263-C-	Designed By: RM / Checked By: RM / Drawn By: KS	Drawing No.: X1
Building No.: 10	AutoCAD File Name: Cover.dwg	Location: FARGO VA HEALTH CARE SYSTEM FARGO, ND	Dwg. 1 of 3

Department of Veterans Affairs

I:\Server Project Data\1200_Fargo_VA_Health_Care_System\06_Replace_Transformer_Building_10\CADD_Dwgs\Plot\Cover.dwg Feb 13, 2013 - 7:52am