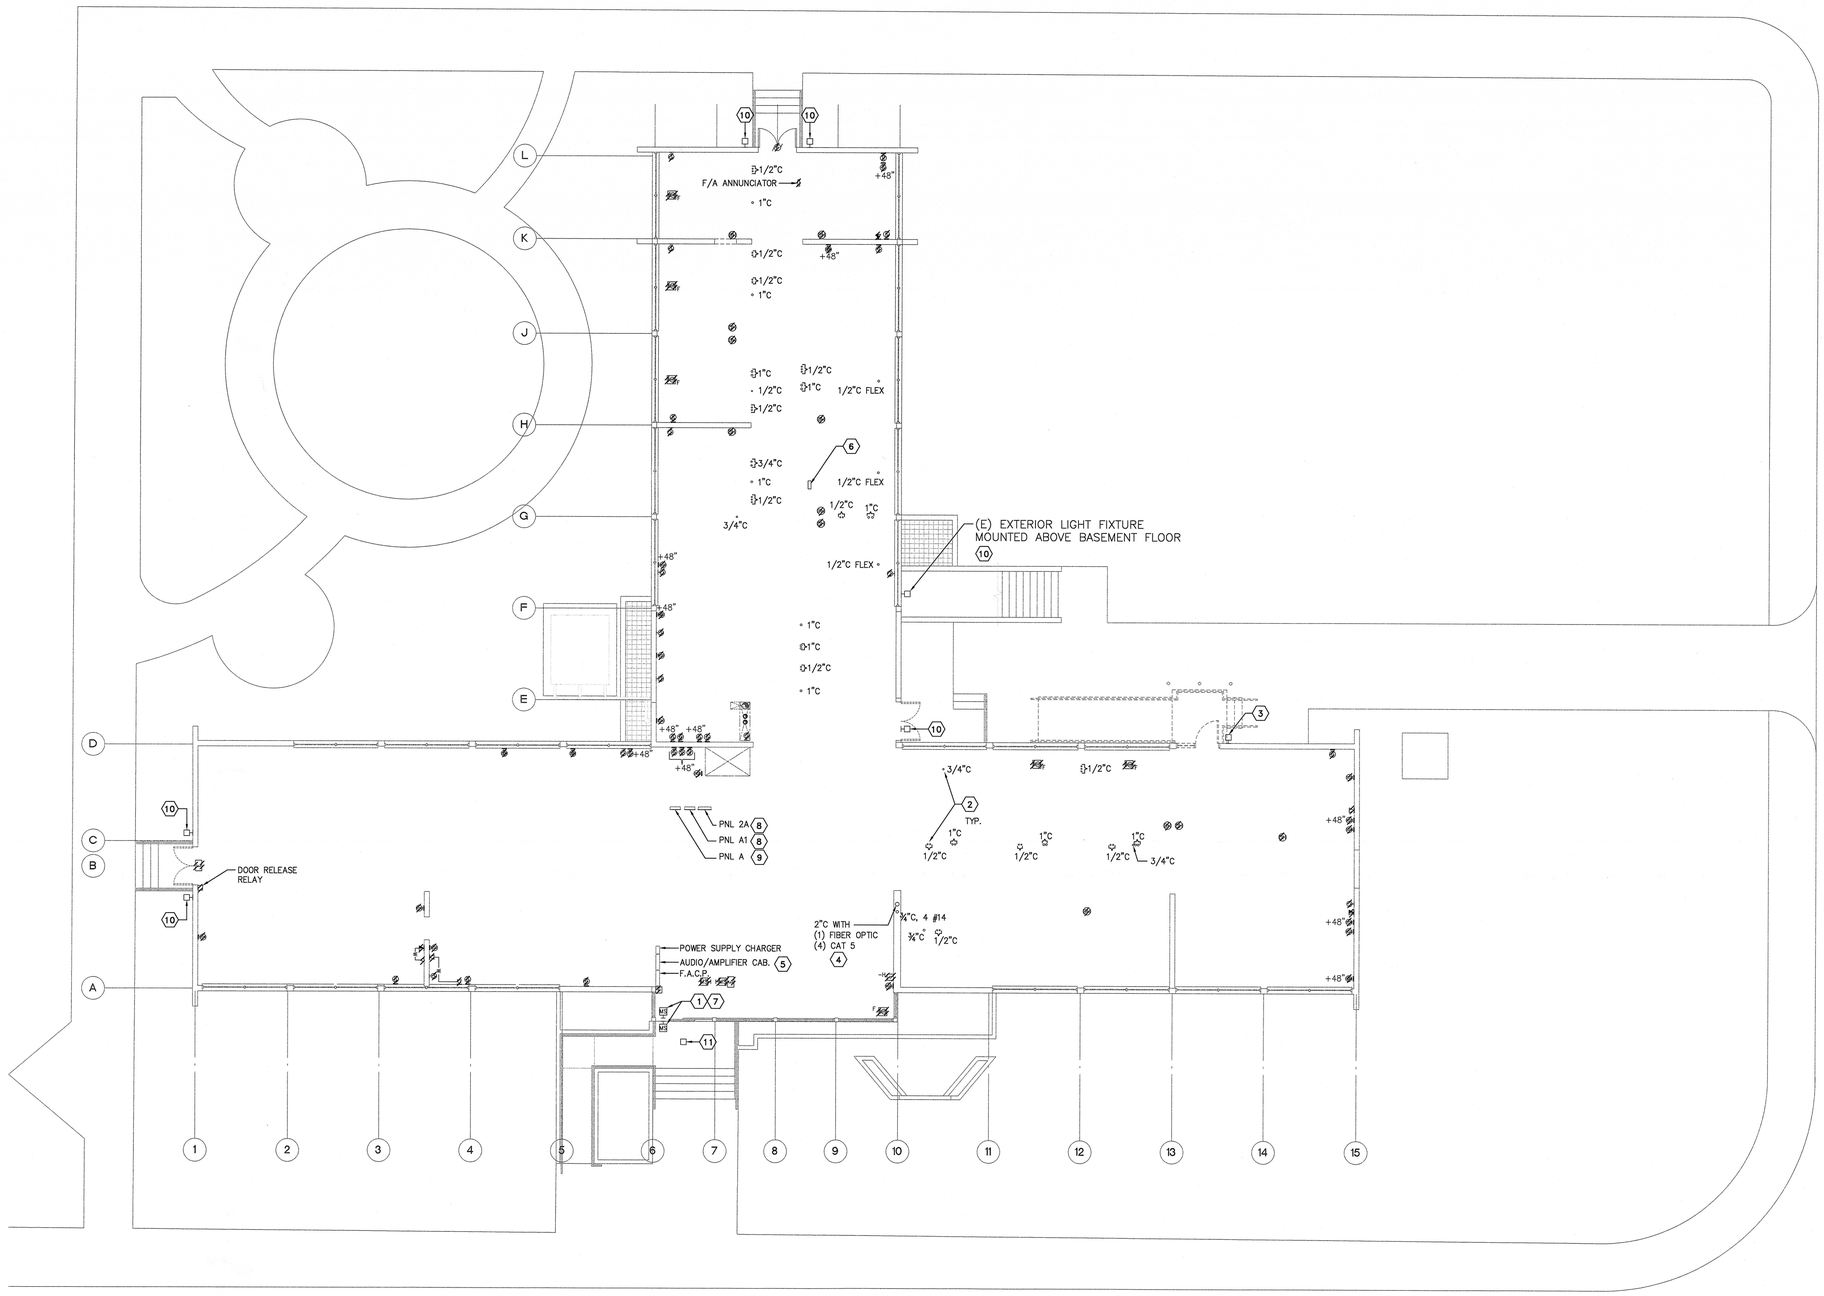

LIGHTING AND POWER DEMOLITION PLAN

SCALE: 1/8" = 1'-0"

PROJECT NORTH

GENERAL NOTES

1. EQUIPMENT SHOWN IS FOR REFERENCE ONLY AND NO WAY REPRESENTS THE TOTAL NUMBER AND EXACT LOCATION OF THE EQUIPMENT. CONTRACTOR IS TO DISCONNECT AND REMOVE ALL EQUIPMENT SHOWN EXCEPT THOSE INDICATED TO REMAIN. REMOVE ASSOCIATED WIRES, DEVICES, JUNCTION BOXES AND EXPOSED CONDUITS BACK TO THE SOURCE, UNLESS OTHERWISE NOTED.

SHEET NOTES

1. (E) DEVICES/EQUIPMENTS SHOWN ARE TO REMAIN
2. REMOVE (E) CONDUIT STUB-UP AND CONDUIT BACK TO SOURCE. PATCH REMAINING HOLE ON FLOOR. REFER TO ARCHITECTURAL DWG AS301, GENERAL NOTE #2 ON FLOOR REPAIR
3. (E) EXTERIOR LIGHT FIXTURE TO BE DEMOLISHED. DISCONNECT AND REMOVE LIGHT FIXTURE AND SEAL & CAP IN-WALL CONDUIT. PATCH AND PAINT WALL TO MATCH ADJACENT WALL.
4. PULL BACK (E) FIBER OPTIC AND CAT 5 CABLES BACK TO SOURCE OR THE LAST PULLBOX. PROVIDE PULL STRING CABLES FOR RE-PULLING. REMOVE (E) CONDUIT STUB-UP AND CUT CONDUIT IN CRAWLSPACE. CONDUIT SHALL BE EXTENDED FOR (N) STUB-UP IN (N) I.T. CLOSET. VAMC SHALL RE-PULL (E) OR PULL IN (N) FIBER OPTIC TO (N) I.T. CLOSET.
5. SEE F/A DRAWINGS FOR DEMOLITION OF FIRE PROTECTION EQUIPMENT.
6. DISCONNECT AND REMOVE (E) PANELBOARD AND RETURN TO THE VA. REMOVE (E) CONDUITS AND WIRES OF ALL CIRCUITS, PATCH REMAINING HOLES ON FLOOR. REFER TO ARCHITECTURAL DWG. AS301, GENERAL NOTE #2 ON FLOOR REPAIR
7. DISCONNECT AND REMOVE (E) CONDUIT AND WIRES TO (E) FRONT SLIDING DOOR POWER SUPPLY
8. DISCONNECT AND REMOVE (E) PANELBOARD AND RETURN TO THE VA. REMOVE (E) CONDUITS AND WIRES OF ALL CIRCUITS
9. DISCONNECT AND REMOVE (E) PANELBOARD AND RETURN TO THE VA. CONDUITS AND WIRES FOR CKT #28 (OUTSIDE RECEPTACLES), CKT #39 (OUTSIDE LIGHTING) AND CKT #41 (SPRINKLERS) SHALL REMAIN AND TO BE RECONNECTED TO (N) PNL '1NL3'. REMOVE (E) CONDUITS AND WIRES OF ALL OTHER CIRCUITS
10. (E) EXTERIOR LIGHT FIXTURE TO BE REPLACED WITH NEW. DISCONNECT AND REMOVE LIGHT FIXTURE AND RETURN FIXTURE TO THE VA. REMOVE (E) WIRES & J-BOX. (E) CONDUIT TO REMAIN & TO BE EXTENDED TO (N) LIGHT FIXTURE. PATCH & PAINT WALL TO MATCH ADJACENT WALL
11. (E) LIGHT FIXTURE TO BE REPLACED WITH NEW. DISCONNECT AND REMOVE LIGHT FIXTURE AND WIRES. (E) CONDUIT TO REMAIN

"FULLY SPRINKLERED"

Revisions	Date

CONSULTANTS:

REGISTERED PROFESSIONAL ENGINEER C. ALAN MILLER E 19139 Exp. 6-30-14 ELECTRICAL STATE OF CALIFORNIA

ARCHITECT/ENGINEERS:

K.F. DAVIS ENGINEERING, INC
530 LA GONDA WAY, SUITE E
DANVILLE, CA 94526

Drawing Title	LIGHTING AND POWER DEMOLITION PLAN
Approved Project Director	
Project Title	DESIGN OF BUILD BACK BLDG 88 McCLELLAN
Location	McCLELLAN, CA
Date	09/12/2012
Checked	PCM
Drawn	MSA
Project Number	612-12-288
Building Number	MCC-88
Drawing Number	EP200
	Dwg. 57 of 73

Office of Facilities Management

Department of Veterans Affairs

VA FORM 08-6231, OCT 1978