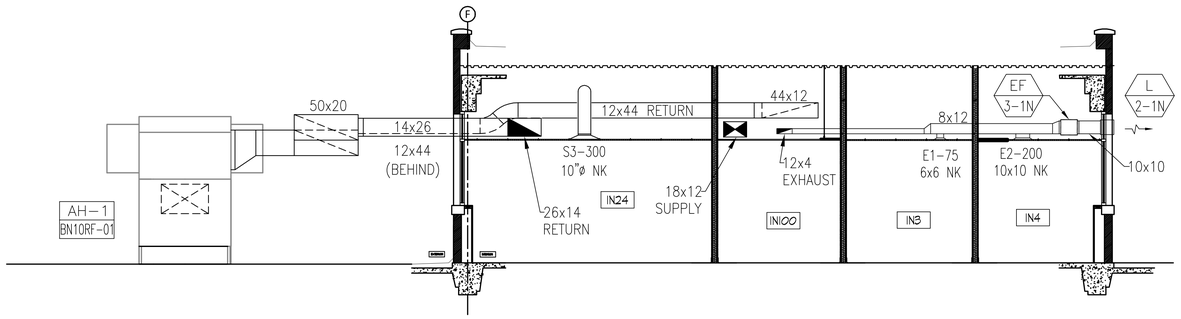

1 M5.N FIRST FLOOR SECTION – AH-1 RETURN SIDE
SCALE:1/8"=1'-0"

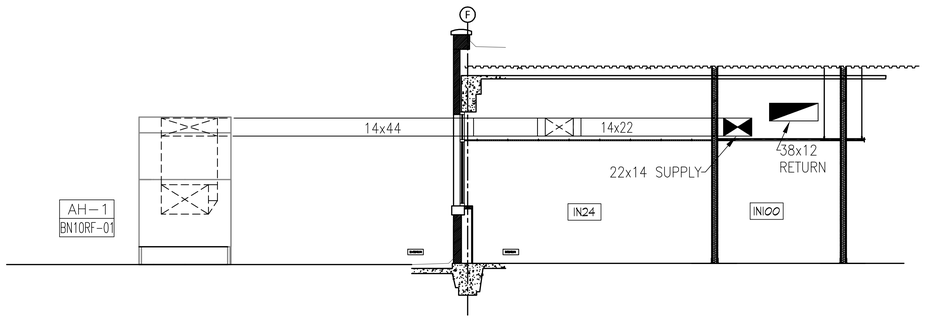

2 M5.N FIRST FLOOR SECTION – AH-1 SUPPLY SIDE
SCALE:1/8"=1'-0"

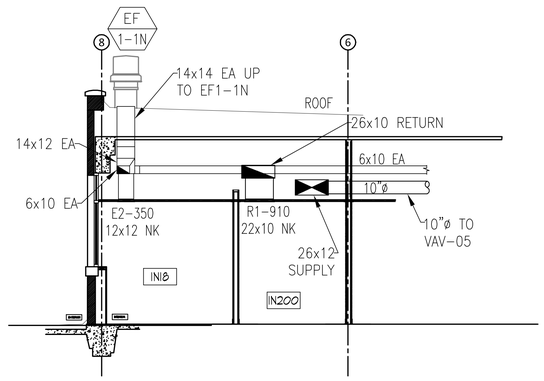

3 M5.N FIRST FLOOR SECTION – NORTH-SOUTH
SCALE:1/8"=1'-0"

KEYPLAN: FIRST FLOOR

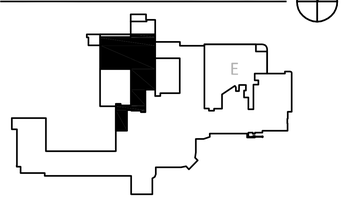

three inches = one foot 6"
one and one half inches = one foot 1 6" 0
three quarters inch = one foot 2 6" 0
one inch = one foot 2 6" 0
one half inch = one foot 4 0
three eighths inch = one foot 4 0
one quarter inch = one foot 8 4 0
one eighth inch = one foot 16 8 4 0

Revisions	Date

CONSULTANTS:

The Estopinal Group
820 Jordan Street, Suite 507 tel. 318.424.3700
Shreveport, LA 71101 fax 318.424.3764

STATE OF LOUISIANA
RAMESH T. MIRCHANDANI
License No. 30759
PROFESSIONAL ENGINEER
01/09/13

PROJECT MANAGERS AND ENGINEERS:

TNF A VETERAN OWNED COMPANY
3 EXECUTIVE COURT, UNIT 4
SOUTH BARRINGTON, IL 60010

Drawing Title: FIRST FLOOR – MECHANICAL SECTIONS
Approved: Project Director
Project Title: RENOVATE ED + PRIMARY CARE
Location: SHREVEPORT VAMC 510 EAST STONER AVE
Date: 01/09/13 | Checked: RM | Drawn: SL
Project Number: 667-10-100
Building Number: 1N, 1E
Drawing Number: M5.N1
Dwg. 72 of 112

Scale: AS NOTED

Office of Construction and Facilities Management
Department of Veterans Affairs

VA FORM 08-6231