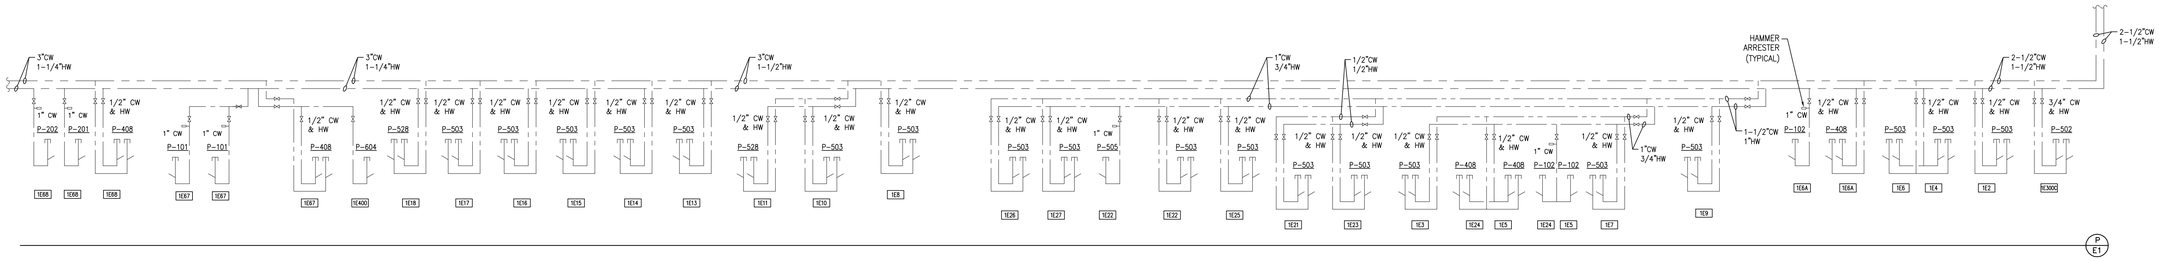


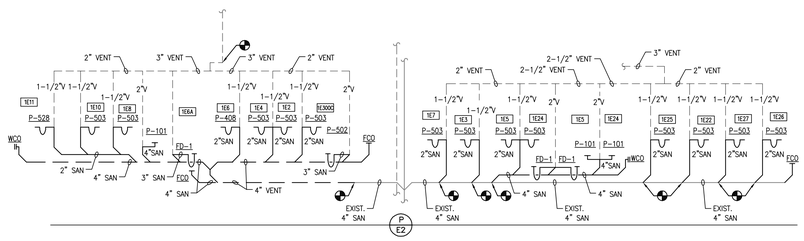


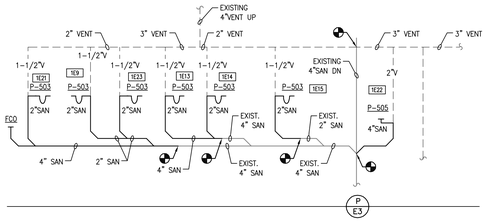


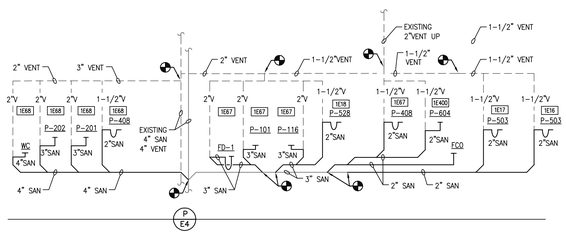


Scale: AS NOTED

| Revisions | Date |
|---|---|
| | |

**CONSULTANTS:**

The Estopinal Group
820 Jordan Street, Suite 507 tel. 318.424.3700
Shreveport, LA 71101 fax 318.424.3764

STATE OF LOUISIANA
RAMESH T. MIRCHANDANI
License No. 30709
PROFESSIONAL ENGINEER
01/09/13

**PROJECT MANAGERS AND ENGINEERS:**

TNF A VETERAN OWNED COMPANY
3 EXECUTIVE COURT, UNIT 4
SOUTH BARRINGTON, IL 60010

| | |
|---|---|
| Drawing Title | PLUMBING RISERS – EAST |
| Approved: Project Director | |
| Project Title | RENOVATE ED + PRIMARY CARE |
| Location | SHREVEPORT VAMC 510 EAST STONER AVE SM |
| Date | 01/09/13 |
| Checked | SL |
| Drawn | JD |
| Project Number | 667-10-100 |
| Building Number | 1N, 1E |
| Drawing Number | P5.E1 |
| Dwg. 86 of 112 | |

Office of Construction and Facilities Management
Department of Veterans Affairs

VA FORM 08-6231