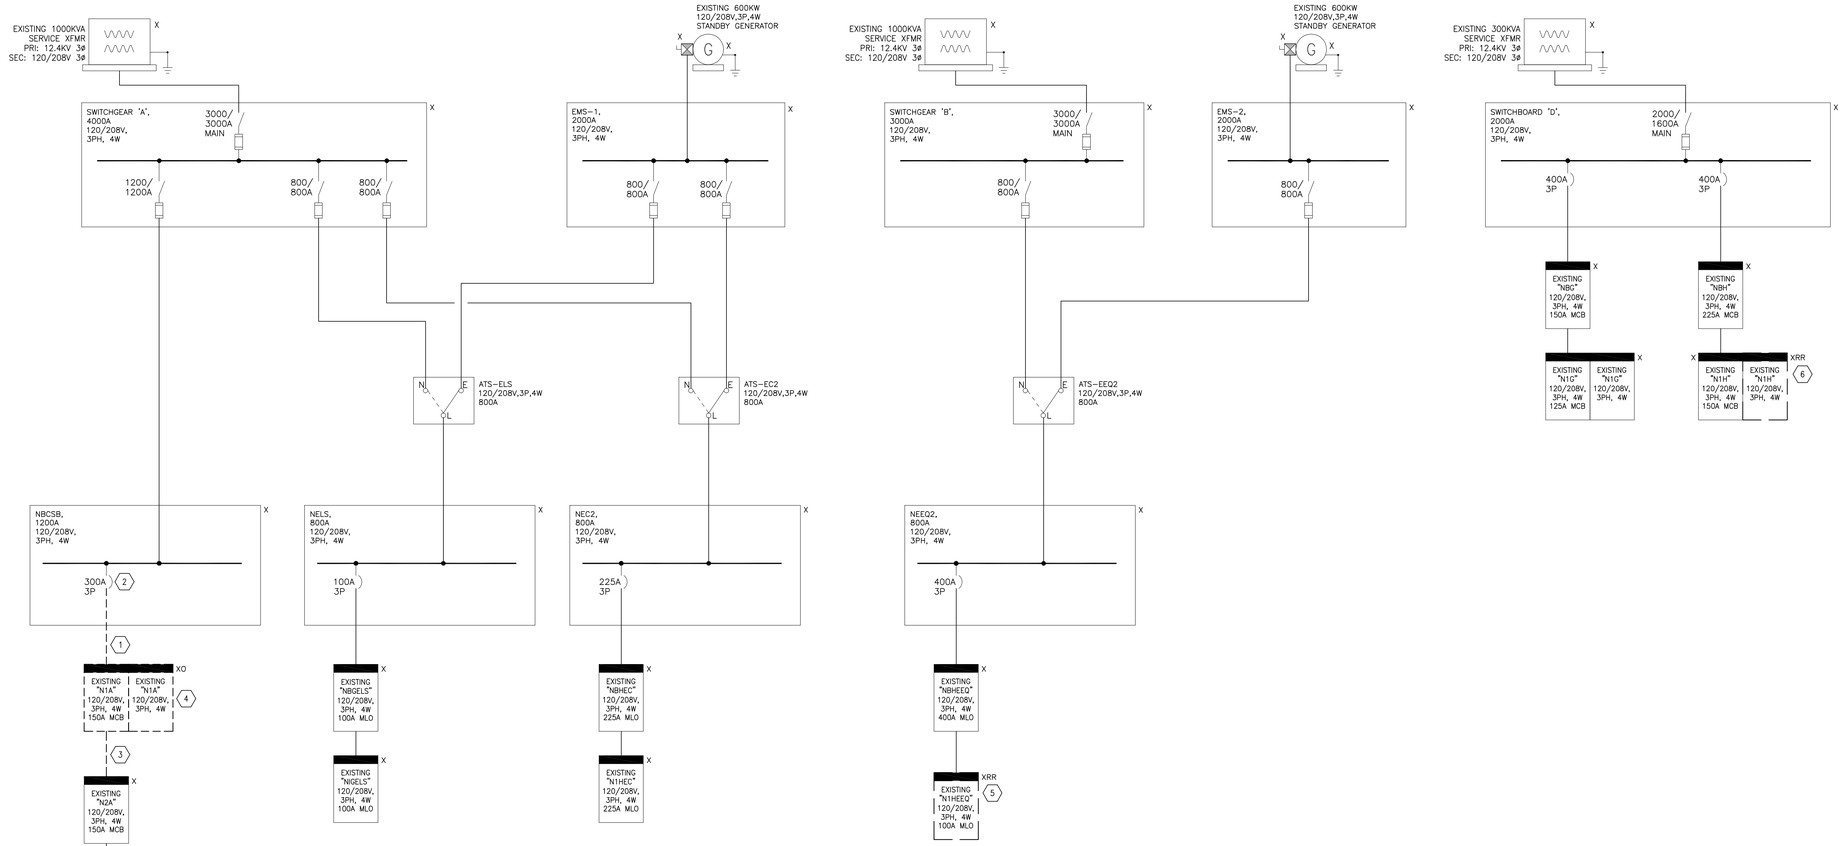

GENERAL NOTES

1. GC IS RESPONSIBLE TO FIELD VERIFY EXISTING CONDITIONS (INCLUDING BUT NOT LIMITED TO ITEMS ABOVE CEILING AND ITEMS AROUND CHASES/COLUMNS) PRIOR TO BIDDING AND NOTIFY VA RESIDENT ENGINEER OF ANY DISCREPANCIES. FAILURE TO DO SO WILL RESULT IN GC TAKING OWNERSHIP OF ALL MODIFICATIONS. RELOCATION NEEDED TO BE PERFORMED TO ACCOMODATE THE INTENTION OF NEW WORK.

KEY NOTES

1. CONTRACTOR SHALL DEMO EXISTING FEEDER BACK TO MAIN CIRCUIT BREAKER AND REMOVE ALL ASSOCIATED WIRING AND CONDUCTORS. EXISTING FEEDER SHALL NOT BE REMOVED BEFORE NEW FEEDER IS IN PLACE FOR NEW PANELS N1A. COORDINATE THE MINIMAL DOWNTOWN WITH THE HOSPITAL TO TRANSFER POWER FROM EXISTING FEEDER TO ALREADY IN PLACE NEW FEEDER.
2. EXISTING MAIN CIRCUIT BREAKER SHALL REMAIN TO FEED NEW SET OF N1A PANELS BEING INSTALLED IN NEW ELECTRICAL ROOM. REFER TO SHEET E6.1 FOR MORE INFORMATION.
3. EXISTING FEED-THRU FEEDER SHALL BE REMOVED FROM EXISTING PANEL N2A TO NEW PANEL N1A. EXISTING FEEDER SHALL NOT BE REMOVED BEFORE NEW FEEDER IS IN PLACE. COORDINATE THE MINIMAL DOWNTOWN WITH THE HOSPITAL TO TRANSFER POWER FROM EXISTING FEEDER TO ALREADY IN PLACE NEW FEEDER. REFER TO SHEET E6.1 FOR MORE INFORMATION ON NEW FEEDER.
4. CONTRACTOR SHALL REMOVE EXISTING PANELS N1A SECTION 1 AND SECTION 2 FROM ELECTRICAL CLOSET THAT IS BEING DEMOLISHED. ELECTRICAL PANELS SHALL NOT BE DEMOED UNTIL NEW N1A PANELS ARE INSTALLED AND CONNECTED.
5. EXISTING PANEL 'N1HEEQ' WILL HAVE TO BE RELOCATED INTO NEW REVISED ELECTRICAL ROOM. REFER TO SHEET E4.1 FOR REVISED LOCATION OF PANEL.
6. EXISTING PANEL 'N1H' SECTION 2 WILL HAVE TO BE RELOCATED INTO NEW REVISED ELECTRICAL ROOM. REFER TO SHEET E4.1 FOR REVISED LOCATION OF PANEL.

Revisions	Date

CONSULTANTS:

The Estopinal Group
820 Jordan Street, Suite 507 tel. 318.424.3700
Shreveport, LA 71101 fax 318.424.3764

STATE OF LOUISIANA
RAMESH T. MIRCHANDANI
License No. 30759
PROFESSIONAL ENGINEER
01/09/13

PROJECT MANAGERS AND ENGINEERS:

TNF
A VETERAN OWNED COMPANY
3 EXECUTIVE COURT, UNIT 4
SOUTH BARRINGTON, IL 60010

Drawing Title: ELECTRICAL DEMO PARTIAL ONE-LINE DIAGRAM

Approved: Project Director

Project Title: RENOVATE ED + PRIMARY CARE

Location: SHREVEPORT VAMC 510 EAST STONER AVE

Date: 01/09/13 | Checked: RM | Drawn: TJH

Project Number: 667-10-100

Building Number: 1N, 1E

Drawing Number: E6.0

Dwg. 103 of 112

Scale: AS NOTED

Office of Construction and Facilities Management

Department of Veterans Affairs

VA FORM 08-6231