MEDICAL WASTE TRAILER

V.A. WESTERN NEW YORK
BUFFALO, NEW YORK 14215

BUILDING SCHEDULE

No.	BUILDING
1	MAIN HOSPITAL BLDG.
2	OFFICE OF DISTRICT COUNCIL
3	DAYCARE & CONTRACTING OFFICE
4	PERSONNEL GARAGE
5	OFFICES
6	GARAGE & BOILER HOUSE
7	SNOW REMOVAL EQUIP. STORAGE
8	FLAG POLE
9	5 KV SWITCH GEAR STA.
9A	23 KV SUBSTATION/5 KV SWITCH GEAR
10	23 KV TRANSFORMERS
11	GENERATOR / SWITCH GEAR
12	COOLING TOWERS – SOUTH
13	OXYGEN TANK – EAST
14	GREEN HOUSE
15	GENERATOR & TANK
16	NOT USED
17	COOLING TOWER – NORTH
18	1000 KVA SUB STATION
19	NOT USED
20	MEDICAL RESEARCH BLDG
21	EMEG. GENERATOR BLDG.
22	NORTH WATER METER BLDG.
23	F.P. BACKFLOW PREVENT BLDG
24	SOUTH WATER METER BLDG
25	BUS SHELTER
26	HAZARDOUS WASTE STORAGE BLDG #1
27	HAZARDOUS WASTE STORAGE BLDG #2
28	HVAC CHILLER BLDG.
29	PARKING GARAGE

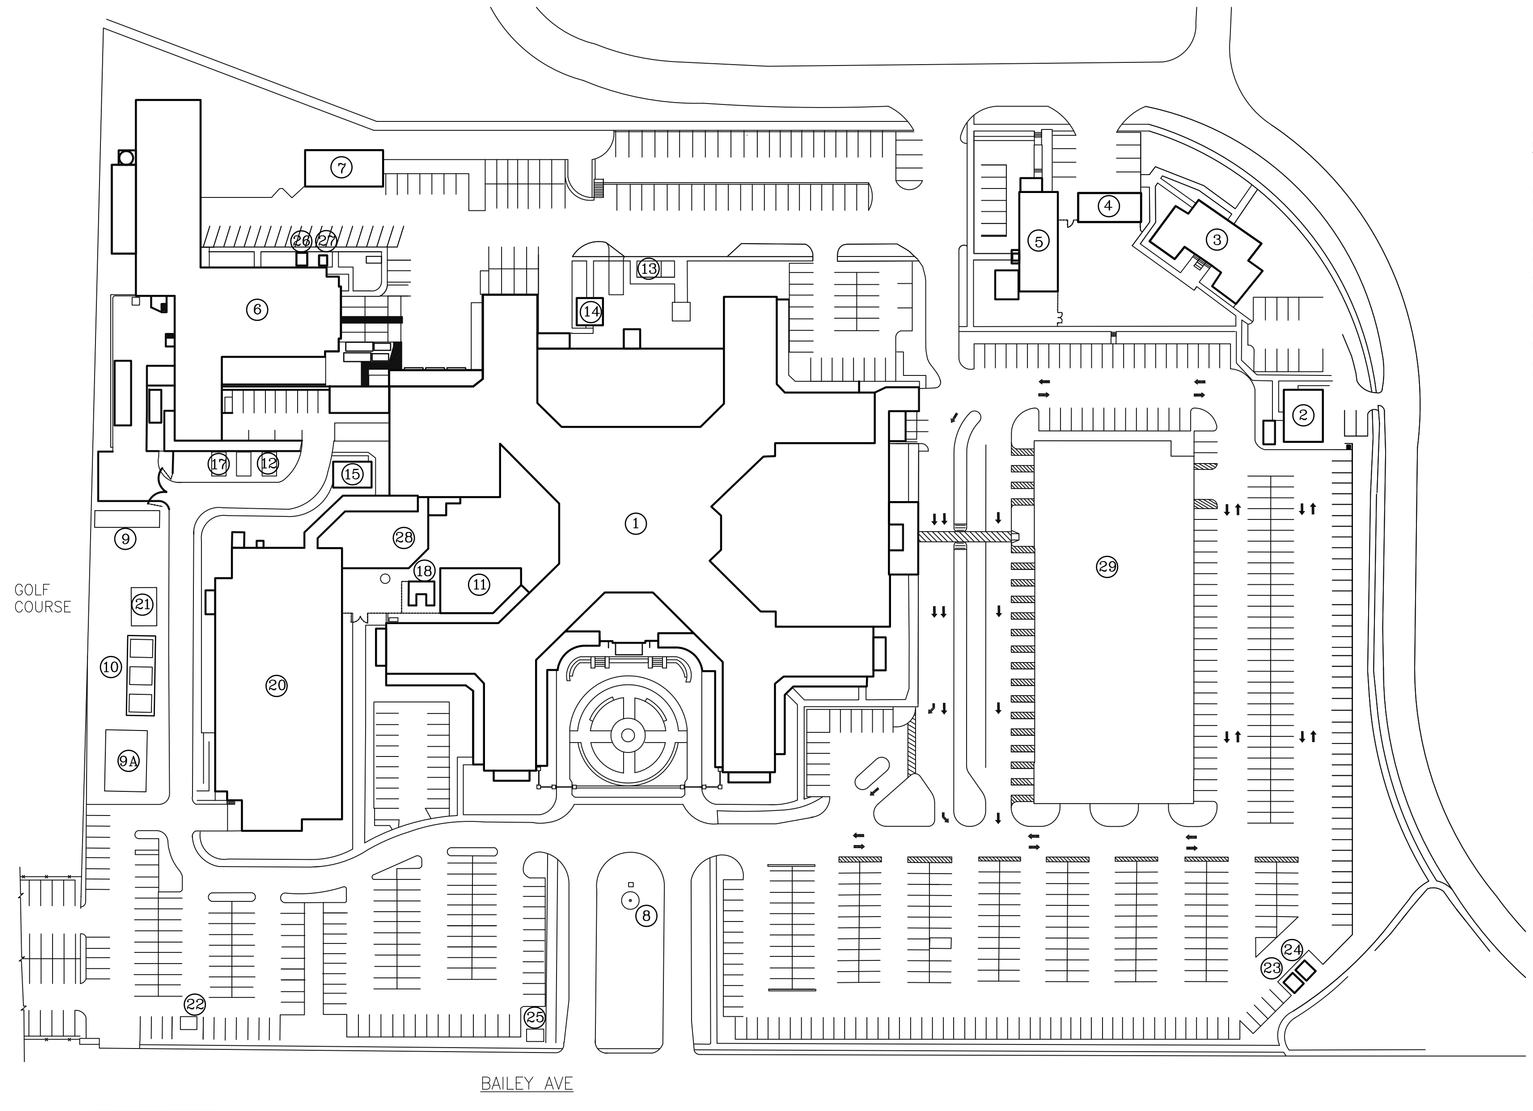

LIFE SAFETY CODE COMPLIANCE SUMMARY:

DESCRIPTION	REQ'D	ACTUAL	COMMENTS
OCCUPANCY			MODERATE–HAZARD STORAGE, GROUP S–1
ADJACENT OCCUPANCIES			MODERATE–HAZARD STORAGE, GROUP S–1
FIRE ALARM			CODED BELL OR ADDRESSABLE
SPRINKLER			FULLY SPRINKLERED
UNIQUE ELEMENTS			
EGRESS DATA			
TRAVEL DISTANCE	400' MAX.	32' MAX.	
CORRIDOR WIDTH	44" MIN.	66" MIN	
CAPACITY/ NUMBER	2 EXITS	2 EXITS	1,572 SF/300 SF = 9 OCCUPANTS
ELECTRICAL			
LIFE SAFETY			
CRITICAL POWER			

DRAWING INDEX:

CS101 COVER SHEET

SITE /CIVIL

C101 SITE/UTILITY PLAN
C102 GRADING PLAN
C103 MISCELLANEOUS SITE CONSTRUCTION DETAILS

HAZARDOUS MATERIAL ABATEMENT

HMA100 BASEMENT AND ROOF HAZARDOUS MATERIAL ABATEMENT PLAN

ARCHITECTURAL

A100 BASEMENT DEMOLITION PLAN
A101 FOUNDATION / SUB-BASEMENT FLOOR PLAN
A102 BASEMENT FLOOR PLAN
A103 ROOF / FIRST FLOOR PLAN
A104 BASEMENT FLOOR PLAN & DETAILS
A200 EXTERIOR ELEVATIONS
A201 EXTERIOR ELEVATIONS
A600 WALL SECTIONS
A601 WALL SECTIONS

STRUCTURAL

S001 STRUCTURAL NOTES & MISCELLANEOUS DETAILS
S101 FOUNDATION PLANS
S102 FOUNDATION SECTIONS & DETAILS
S201 FLOOR FRAMING PLANS
S202 FLOOR FRAMING SECTIONS & DETAILS
S301 ROOF FRAMING PLANS
S302 ROOF FRAMING SECTIONS & DETAILS

PLUMBING / FIRE PROTECTION

P000 GENERAL NOTES, SYMBOLS, DETAIL AND ABBREVIATIONS - PLUMBING / FIRE PROTECTION
P101 SUB-BASEMENT FLOOR PLAN - PLUMBING REMOVALS
P102 BASEMENT FLOOR PLAN - PLUMBING REMOVALS
P201 SUB-BASEMENT FLOOR PLAN - PLUMBING NEW WORK - BASE BID
P202 SUB-BASEMENT FLOOR PLAN - PLUMBING NEW WORK - ALTERNATE
P203 BASEMENT FLOOR PLANS - PLUMBING NEW WORK - BASE BID AND ALTERNATE
FP101 BASEMENT FLOOR PLAN - FIRE PROTECTION - REMOVALS
FP102 SUB-BASEMENT FLOOR PLAN - FIRE PROTECTION REMOVALS
FP201 FLOOR PLANS - FIRE PROTECTION NEW WORK - BASE BID & ALTERNATE
FP202 SUB-BASEMENT FLOOR PLAN - FIRE PROTECTION NEW WORK

HVAC

M000 SYMBOLS, SCHEDULES, DETAILS AND GENERAL NOTES - HVAC
M101 BASEMENT FLOOR PLAN - HVAC - REMOVALS
M201 BASEMENT FLOOR PLANS - HVAC - NEW WORK - BASE BID
M202 FLOOR PLANS - HVAC - NEW WORK - ALTERNATE
M203 ROOF PLAN AND SCHEMATIC - HVAC - NEW WORK

ELECTRICAL

E101 ELECTRICAL LEGEND AND BASEMENT FLOOR REMOVALS
E201 BASEMENT FLOOR PLAN - ELECTRICAL
E202 BASEMENT FLOOR PLAN ELECTRICAL - ALTERNATE
E203 PARTIAL BASEMENT PLAN - ELECTRICAL

ISSUED FOR BID	02-15-13
Revisions	Date

VA WESTERN NEW YORK HEALTHCARE SYSTEM
3495 BAILEY AVENUE
BUFFALO, NEW YORK 14215

EC4B engineering, p.c.
15 Schoen Place, Suite 300, Pittsford, NY 14534
Phone: (585) 641-7121
Fax: (585) 360-4175
www.ec4b.com
Consultant

stamp

Altamura Architectural Consulting
1260 Scottsville Road, Suite 202
Rochester, New York 14624
585.473.0669
fax: 585.271.2679
email: Altamura@frontiernet.net
Architect / Engineer

CARDIOLOGY MANAGER	DATE	ENGINEERING MANAGER	DATE
INFECTION CONTROL	DATE	CARELINE MANAGER	DATE
SAFETY OFFICER	DATE	CHIEF OF STAFF	DATE
MEDICAL CENTER DIRECTOR	DATE		
ASSOCIATE MEDICAL CENTER DIRECTOR	DATE		

Drawing Title: COVER SHEET
Project Title: MEDICAL WASTE TRAILER
Date: February 15, 2013
Station No.: 528-12-102
Building Number: 6
Checked: TLP
Drawn: TLP
Location: V.A.M.C. BUFFALO, NEW YORK
09-372-CS101

Office of Facilities
Department of Veterans Affairs