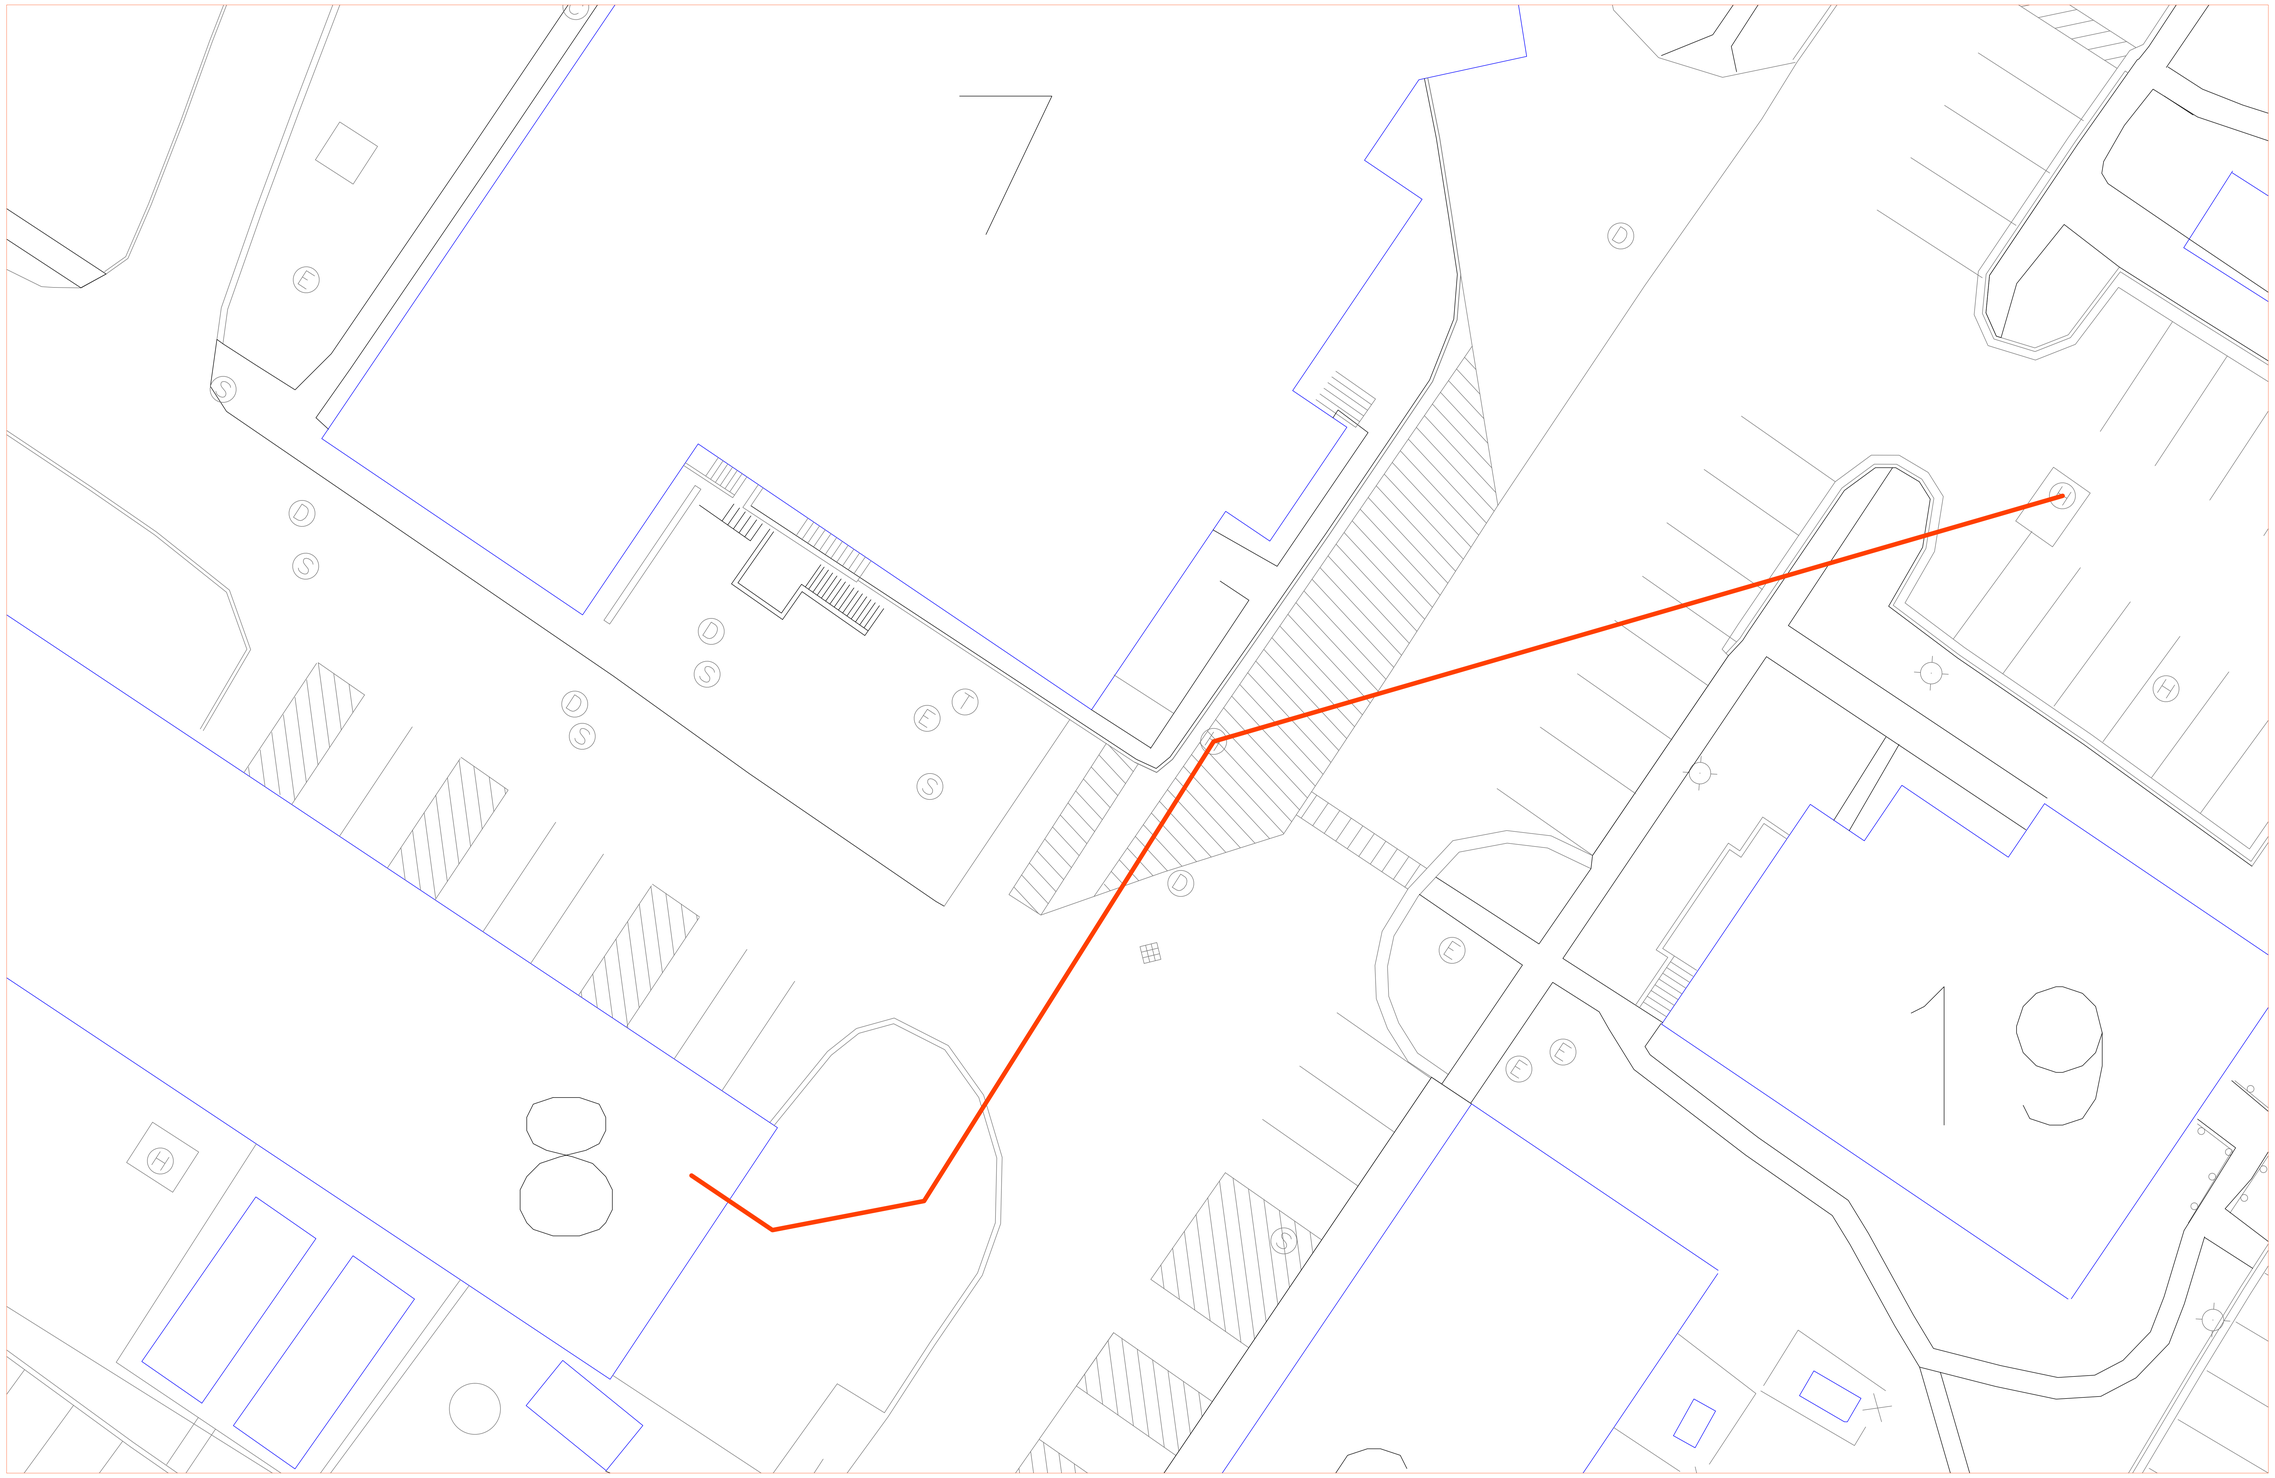

Robley Rex VAMC, 800 Zorn Avenue, Louisville, KY

Project: Replace Main Condensate Piping, 603-13-502

Site Plan