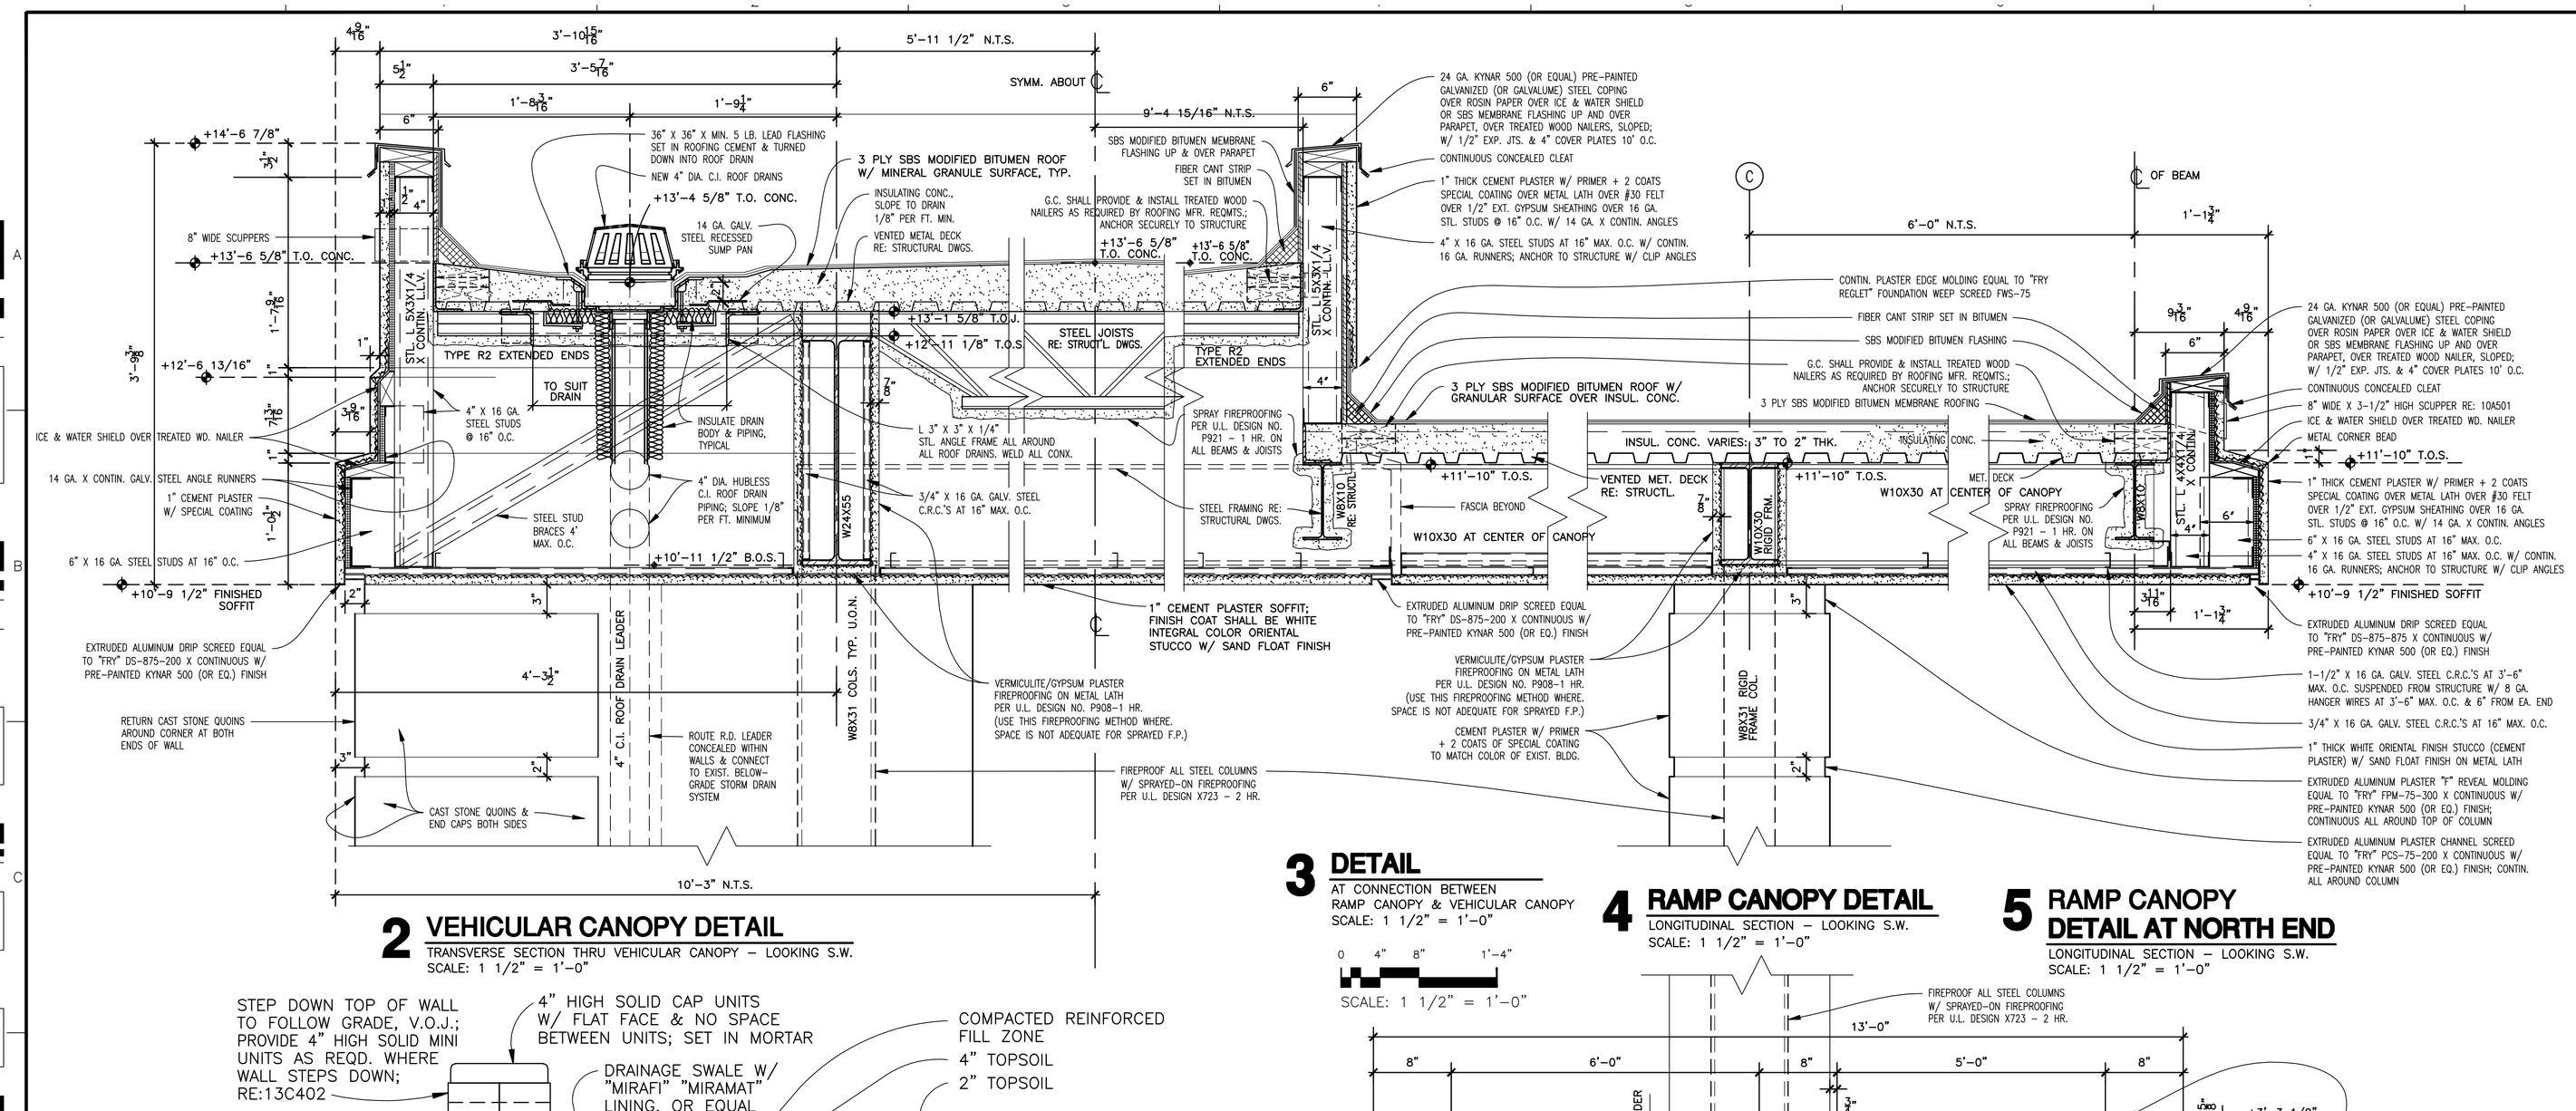

2 VEHICULAR CANOPY DETAIL

TRANSVERSE SECTION THRU VEHICULAR CANOPY – LOOKING S.W.
SCALE: 1 1/2" = 1'-0"

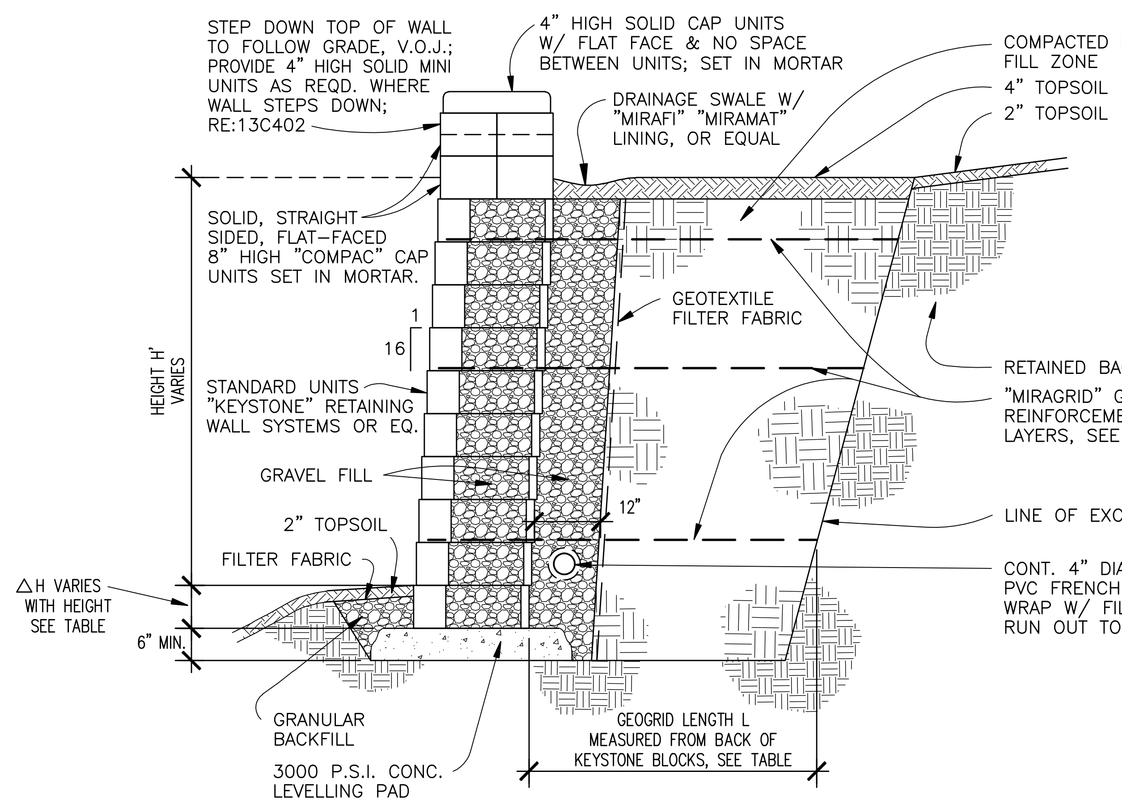

1 TYPICAL MODULAR CONCRETE RETAINING WALL SECTION

SCALE: 3/4" = 1'-0"

RETAINING WALL SCHEDULE			
H'	△H	L	N
4'	0'-4" TO 0'-8"	3'	1
6'	0'-8" TO 1'-4"	4'	2
8'	1'-0" TO 1'-4"	5.5'	3
10'	1'-0" TO 1'-4"	6.5'	4
12'	1'-0" TO 1'-6"	7.5'	6

N = NUMBER OF GEOGRID REINF. LAYERS

3 DETAIL

AT CONNECTION BETWEEN RAMP CANOPY & VEHICULAR CANOPY
SCALE: 1 1/2" = 1'-0"

0 4" 8" 1'-4"
SCALE: 1 1/2" = 1'-0"

4 RAMP CANOPY DETAIL

LONGITUDINAL SECTION – LOOKING S.W.
SCALE: 1 1/2" = 1'-0"

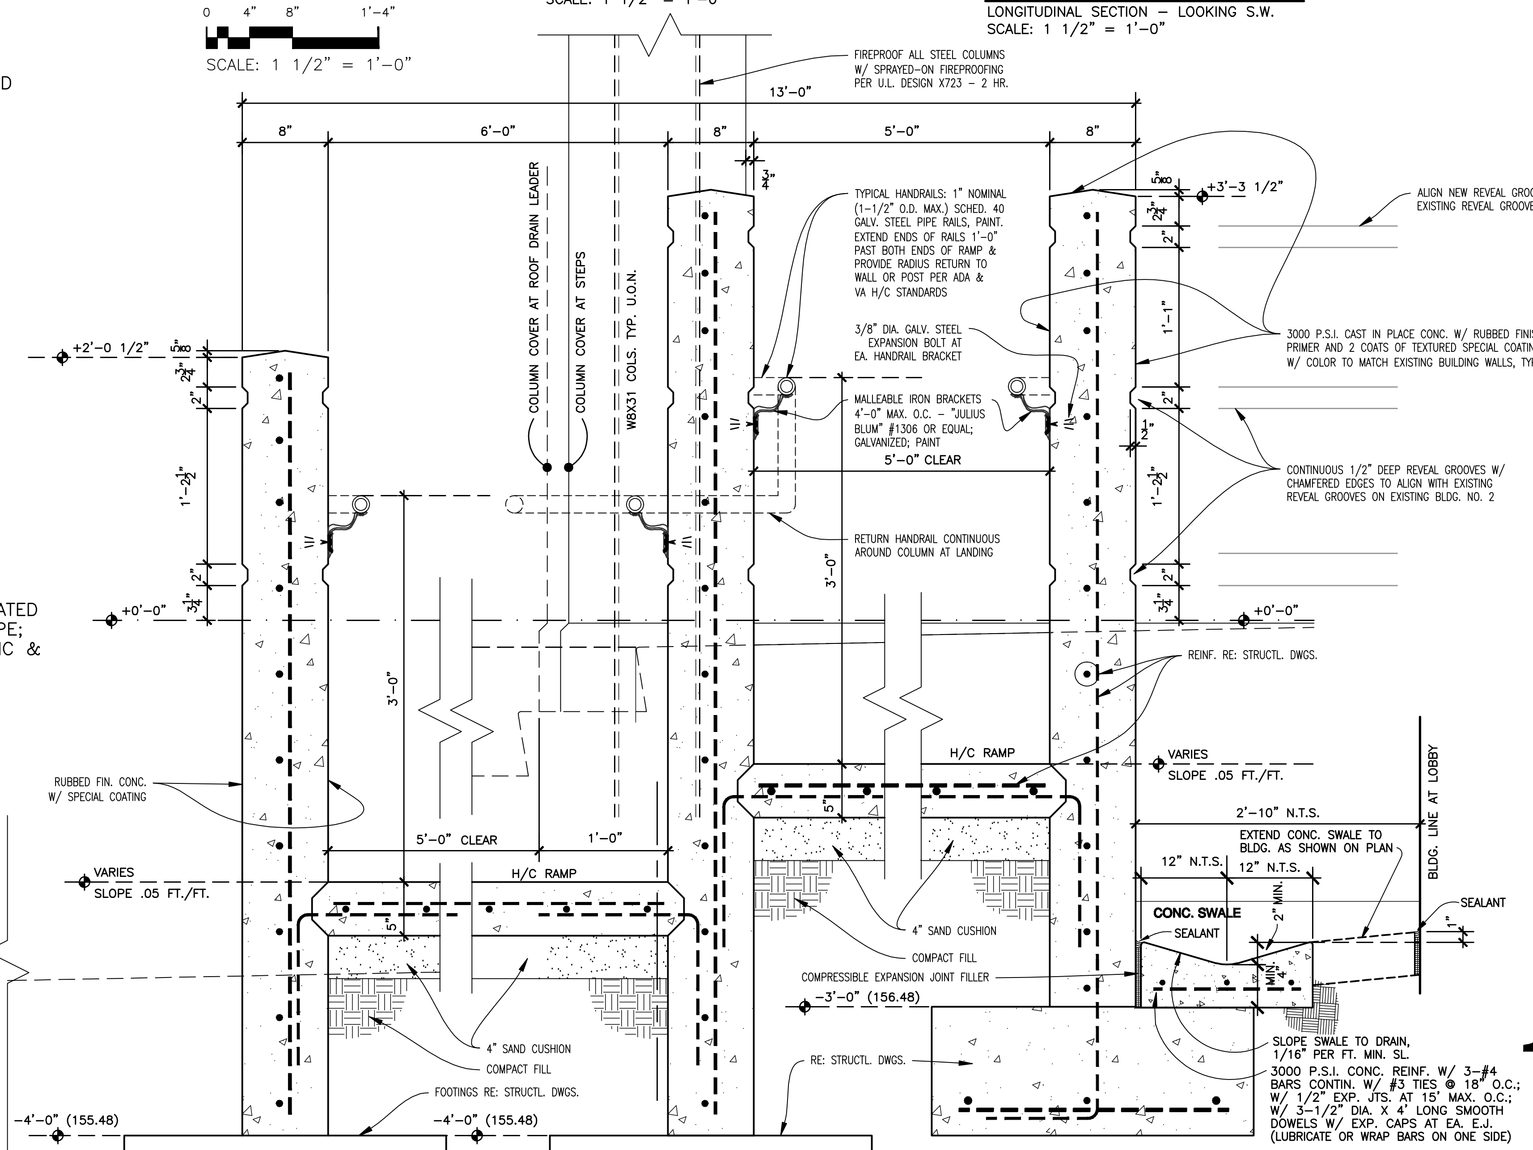

5 RAMP CANOPY DETAIL AT NORTH END

LONGITUDINAL SECTION – LOOKING S.W.
SCALE: 1 1/2" = 1'-0"

6 RAMP N.E. EDGE DET.

CAST IN PLACE REINF. CONC. RAMP W/ C.I.P. REINF. CONC. RET. WALLS
SCALE: 1 1/2" = 1'-0"

7 RAMP CENTER DET.

TRANSVERSE SECTION AT CENTER OF H/C RAMP – LOOKING S.E.
SCALE: 1 1/2" = 1'-0"

8 RAMP S.W. EDGE DET.

CAST IN PLACE REINF. CONC. RAMP W/ C.I.P. REINF. CONC. RET. WALLS
SCALE: 1 1/2" = 1'-0"

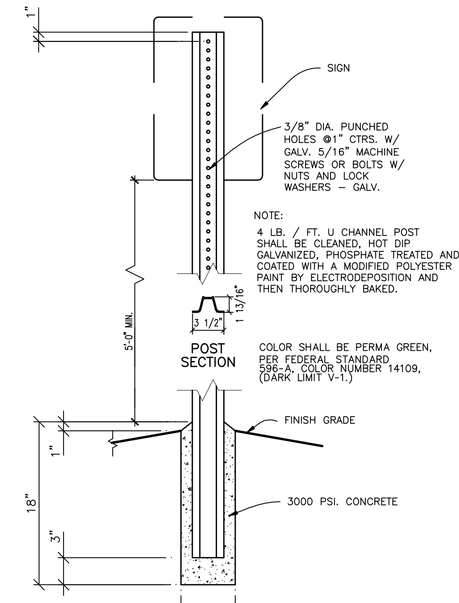

9 TYPICAL SIGN POST STANDARD

SCALE: NOT TO SCALE:

10 HANDICAP SIGN

SCALE: NOT TO SCALE:

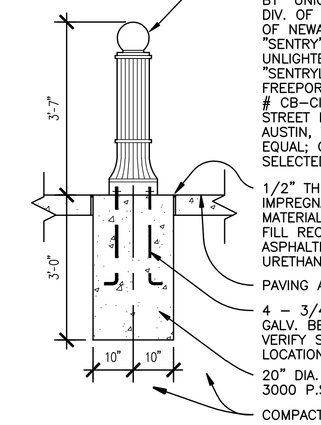

11 TYPICAL BOLLARD

N.T.S.

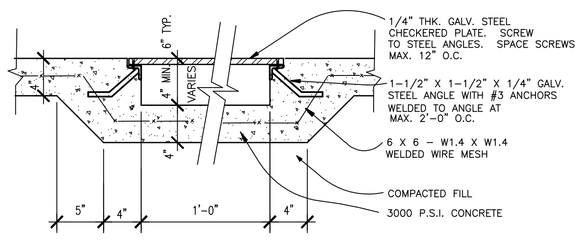

12 TYPICAL SIDEWALK DRAIN (SWD)

SCALE: 1-1/2" = 1'-0"

0 4" 8" 1'-4"
SCALE: 1 1/2" = 1'-0"

Revisions:	Date

CONSULTANTS:

Professional Seal: WALTER G. RANDOLPH III, No. 17077, State of Louisiana, Registered Architect

ARCHITECT/ENGINEERS: 11038-BXP

Barron Heinberg & Brocato
Architecture, Engineering
Planning, Interior Design
1015 Wisteria Street
Alexandria, Louisiana 71301
Tel: 318-443-7291 Fax: 318-487-0678

Drawing Title: WALL SECTIONS & DETS.

Approved: Project Director

Project Title: ADA COMPLIANT ACCESS FOR BUILDING 2

Location: VAMC; ALEXANDRIA, LA.

Date: AUGUST 2012 | Checked | Drawn: JRA

Project Number: 502-11-223

Building Number: 2

Drawing Number: A502

Dwg. 8 of 12

Office of Facilities Management

Department of Veterans Affairs

P:\DBS3\BXP\ARCH\DRAWINGS\007-BXP_A501.dwg, 8/8/2012 4:52:02 PM, jra, 1:1, Barron Heinberg and Brocato Copyright 2011, JRA

VA FORM 08-6231, OCT 1978
Sheet Title Block Version (8-4-2010)