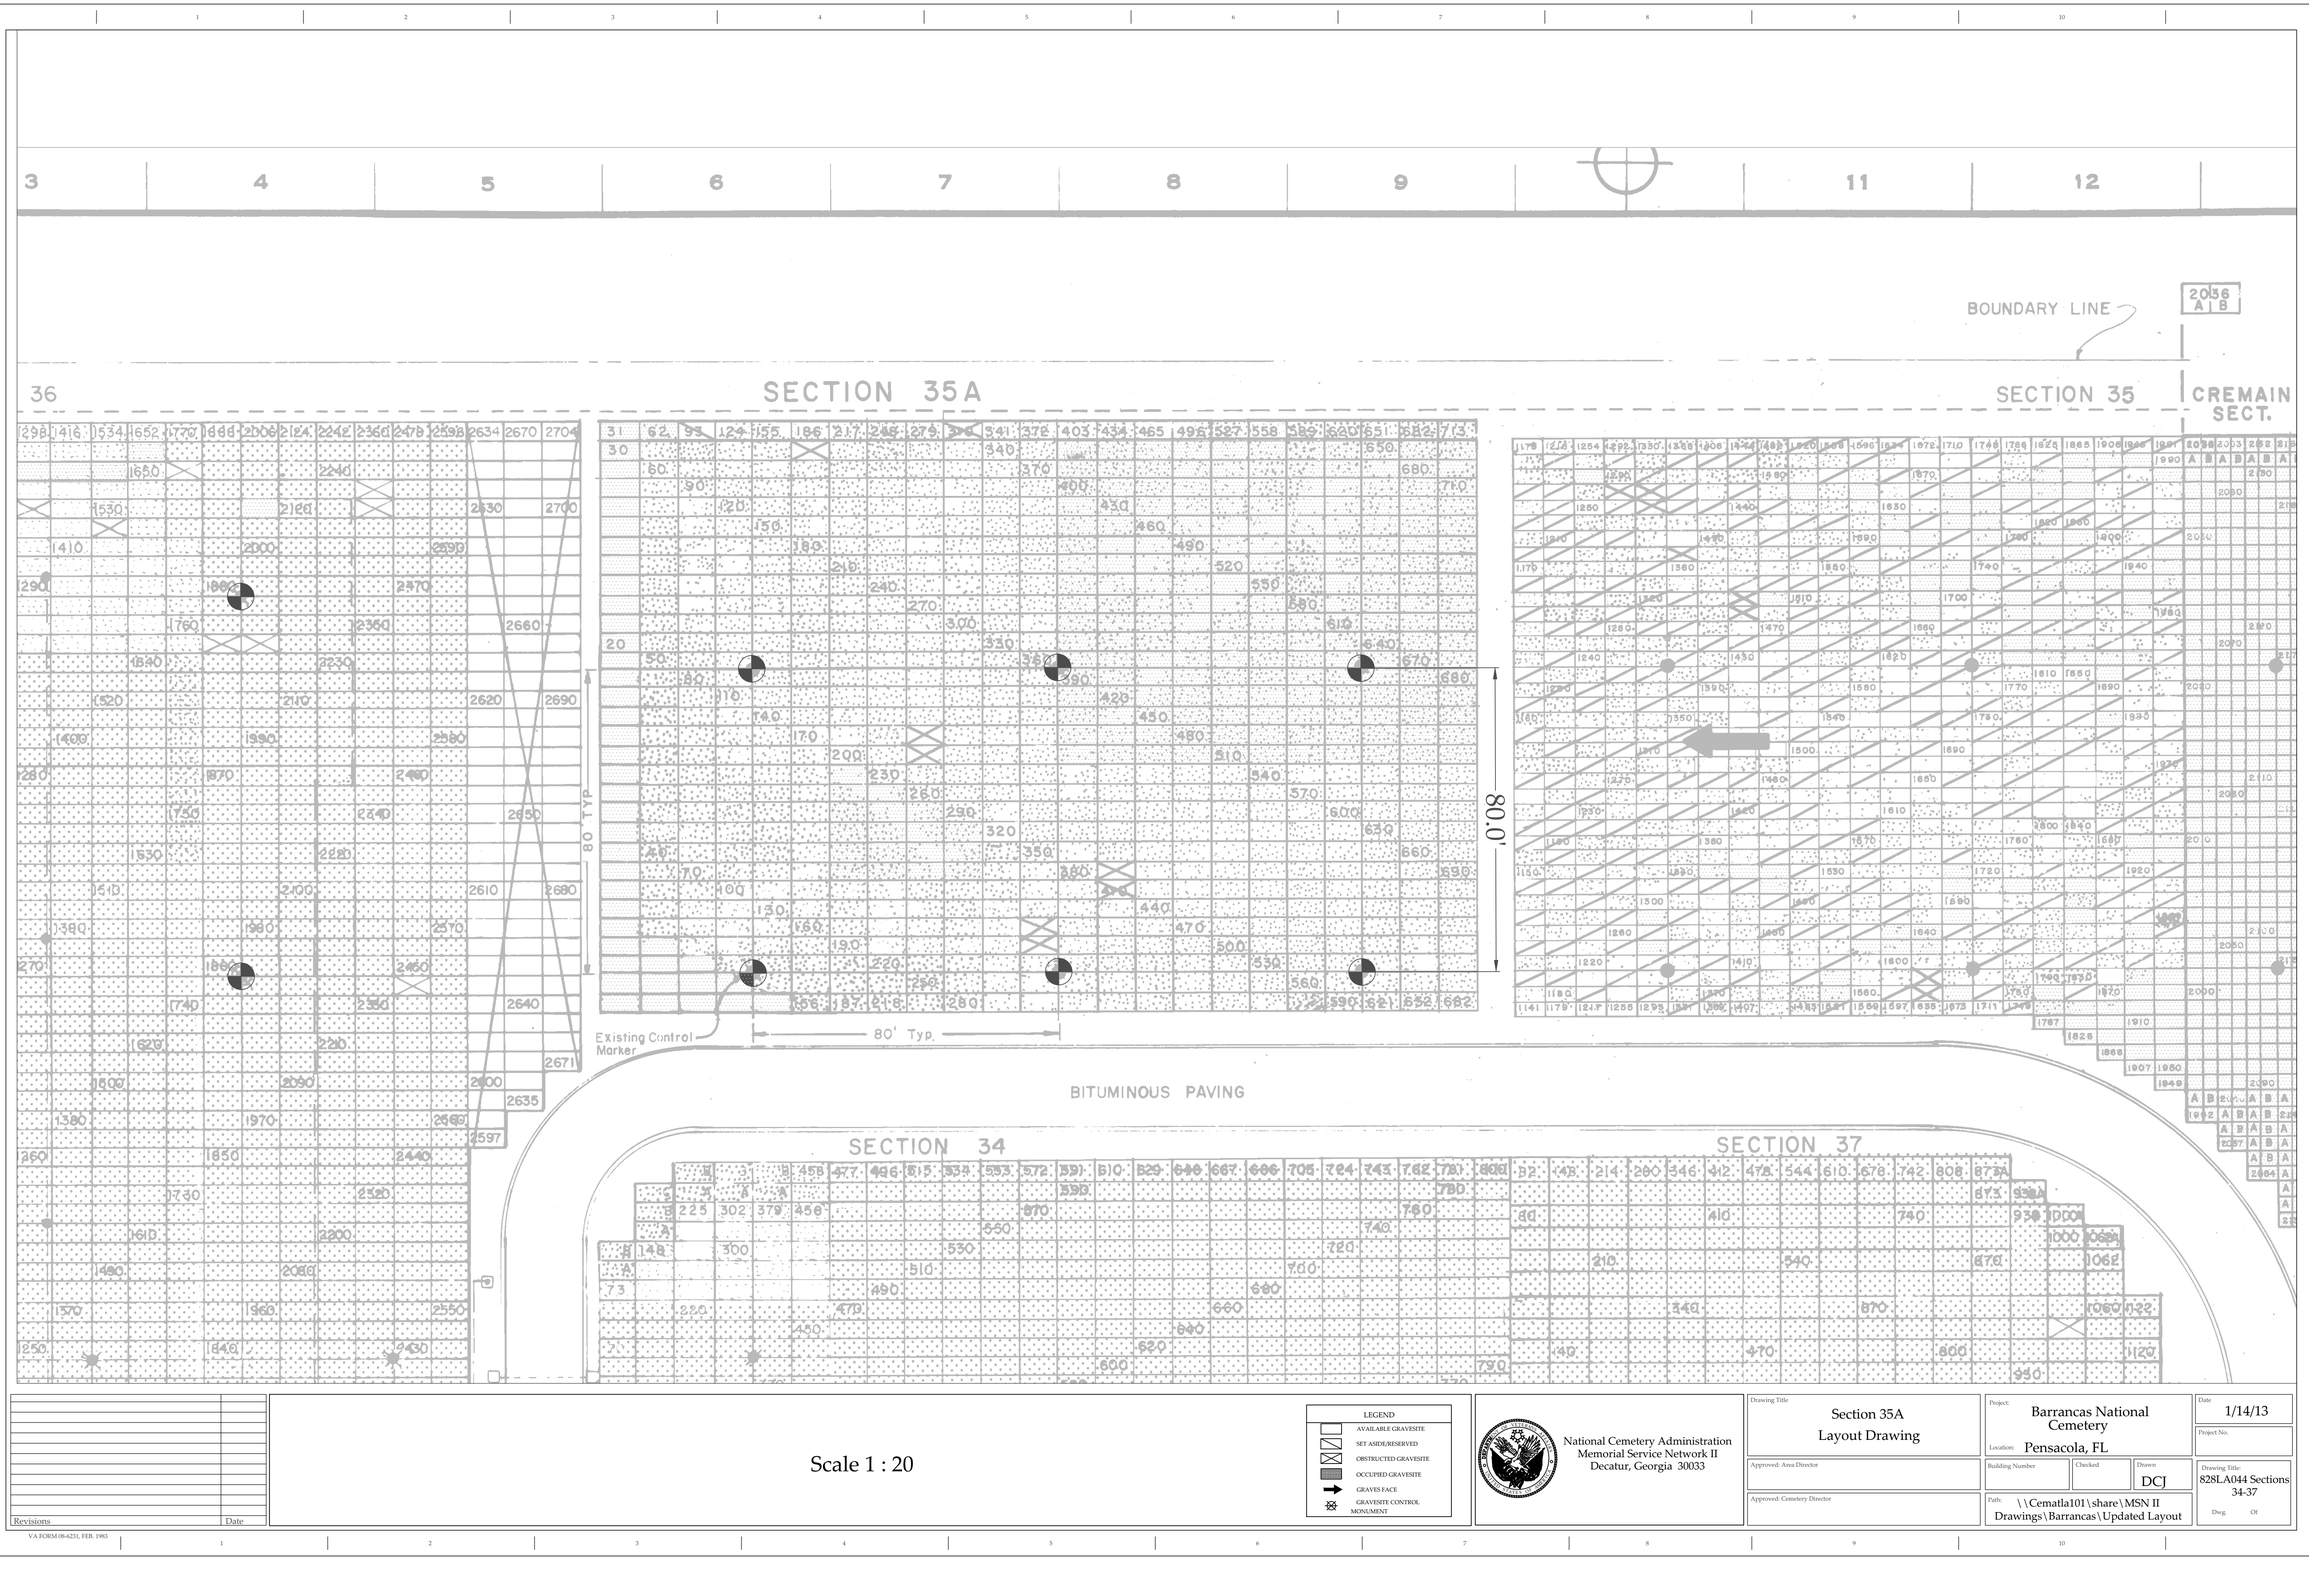


| Revisions | Date |
|---|---|
| | |

Scale 1 : 20

LEGEND

- AVAILABLE GRAVESITE
- SET ASIDE/RESERVED
- OBSTRUCTED GRAVESITE
- OCCUPIED GRAVESITE
- GRAVES FACE
- GRAVESITE CONTROL MONUMENT

National Cemetery Administration
Memorial Service Network II
Decatur, Georgia 30033

| | |
|---|---|
| Drawing Title | Section 35A Layout Drawing |
| Project: | Barrancas National Cemetery |
| Location: | Pensacola, FL |
| Approved: Area Director | |
| Building Number | |
| Checked | |
| Drawn | DCJ |
| Approved: Cemetery Director | |
| Path: | \\Cematla101\share\MSN II Drawings\Barrancas\Updated Layout |
| Date | 1/14/13 |
| Project No. | |
| Drawing Title | 828LA044 Sections 34-37 |
| Dwg. | Of |

VA FORM 08-6231, FEB. 1983