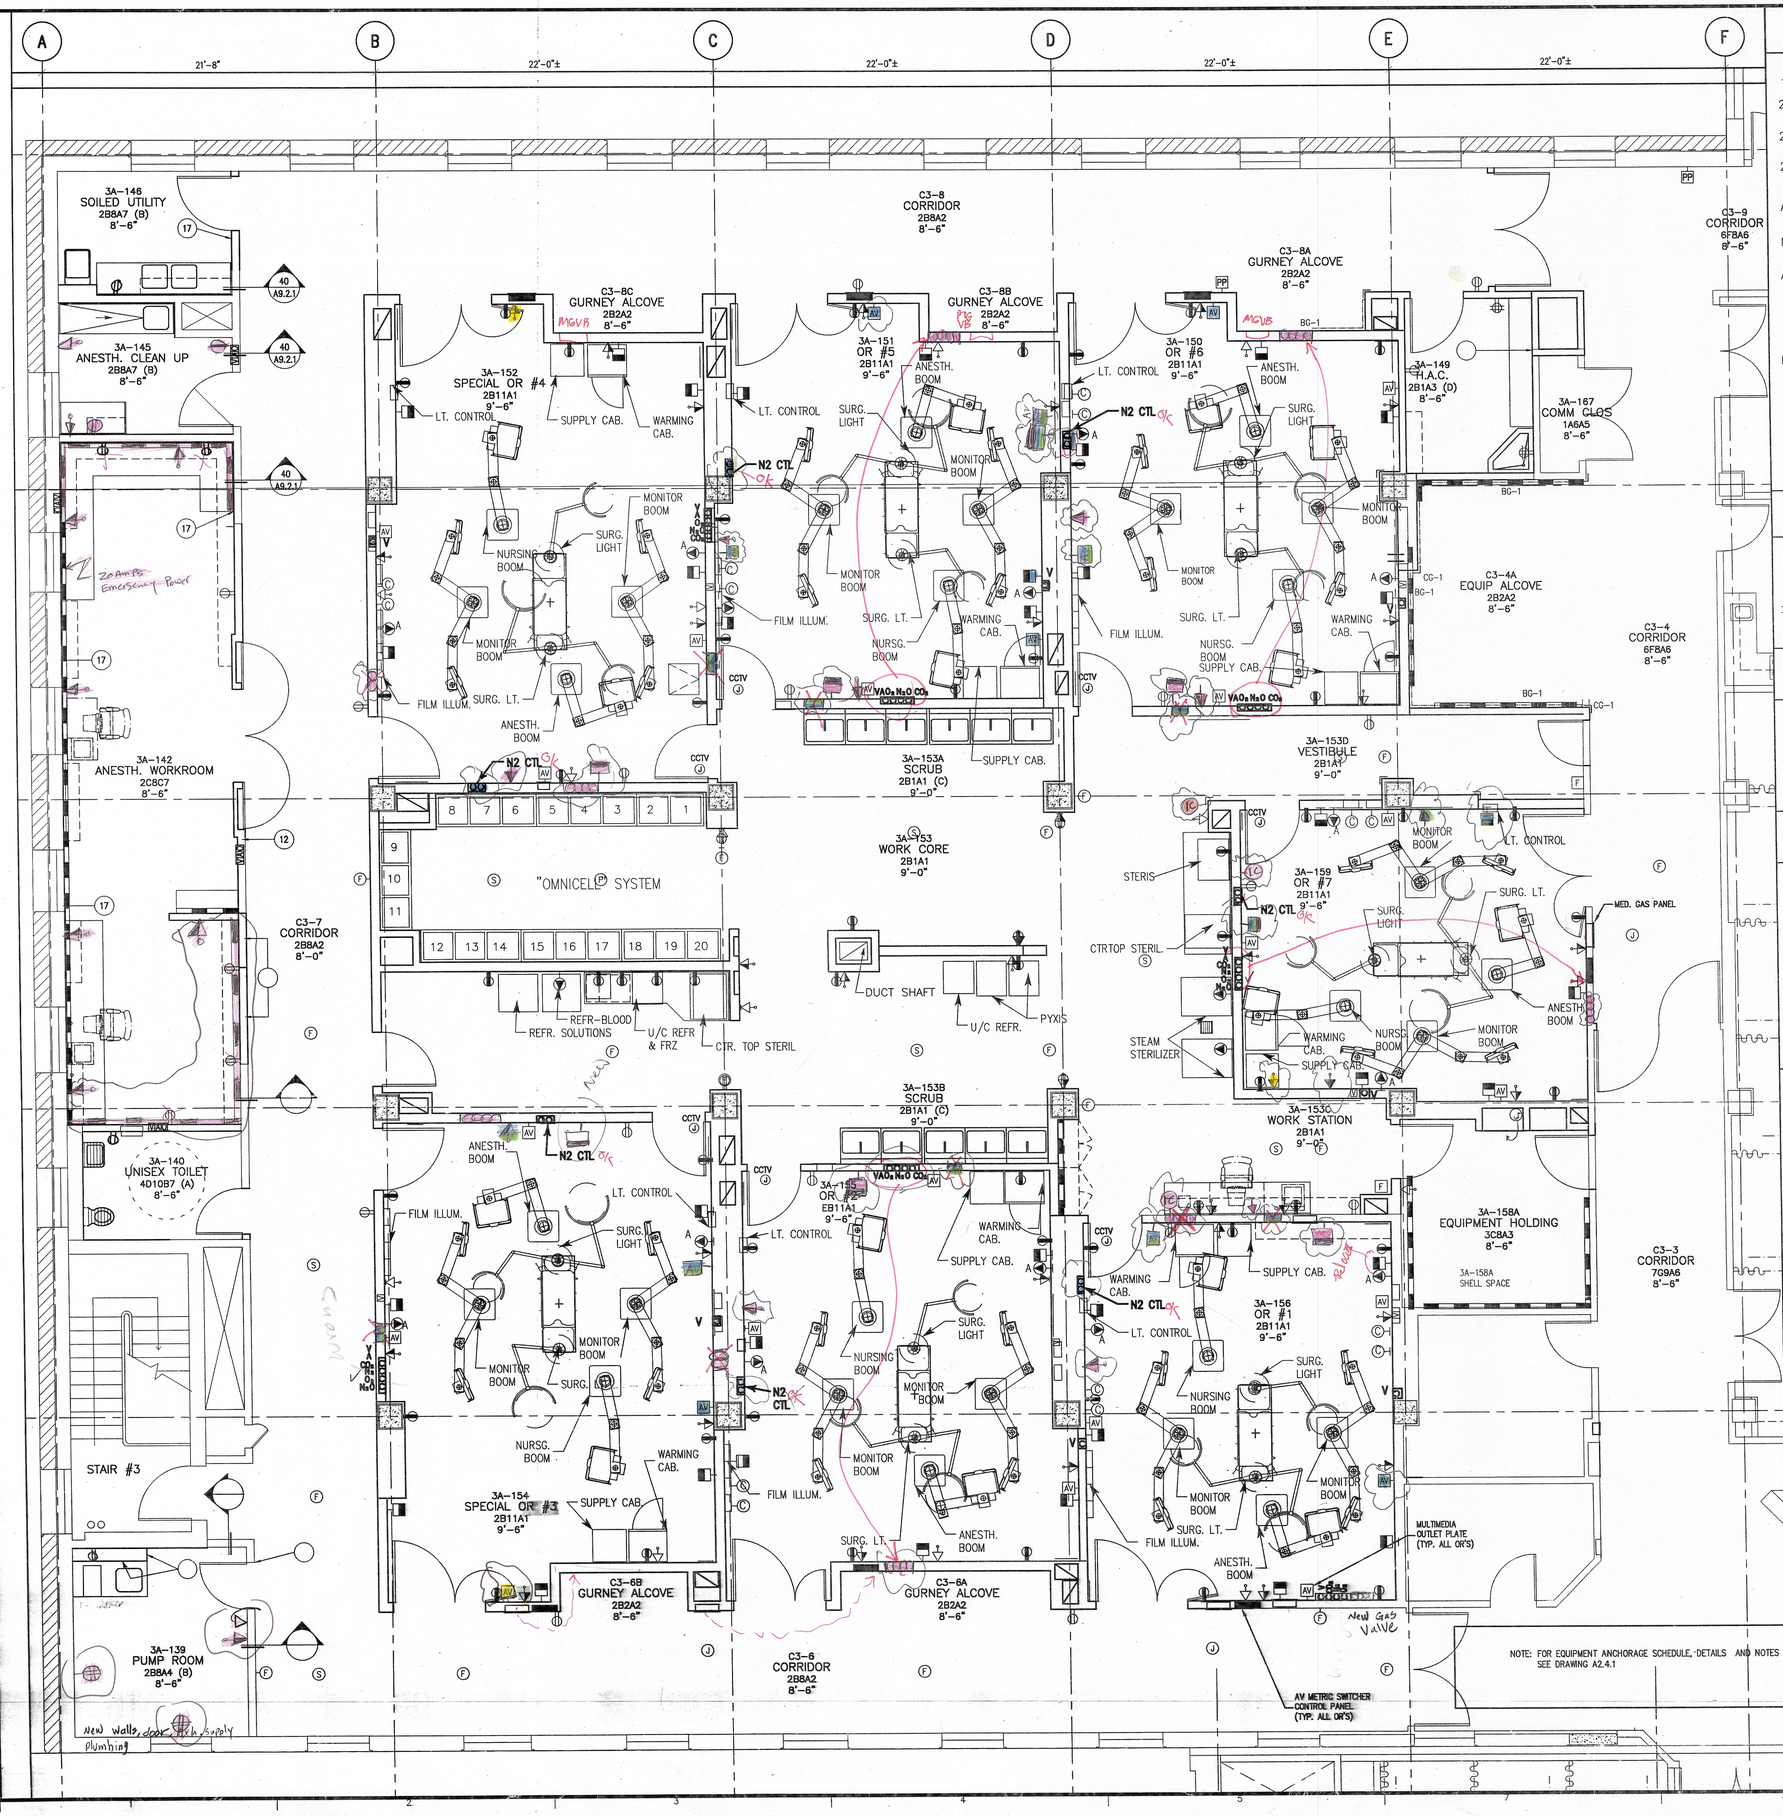

RECEPTACLES

WALL	DESCRIPTION
2	SINGLE RECEPTACLE, GROUNDING TYPE
2	DUPLEX RECEPTACLE, GROUNDING TYPE.
2	DOUBLE DUPLEX RECEPTACLE, 3 WIRE, GROUNDING TYPE. 3 WIRE, GROUNDING TYPE, MOUNTED +18" AFF. (STANDARD)
A	SINGLE RECEPTACLE, 208 VAC
NOTE:	
A	PROVIDE MATING RIGHT ANGLE CORD CAP FOR EACH SPECIAL RECEPTACLE TYPE A .
	SHADING OF ANY RECEPTACLE DEVICE INDICATES DEVICE IS CIRCUITED ON EMERGENCY POWER SYSTEM.
C L	CLOCK OUTLET
A	RECEPTACLE AND GROUND JACK ASSEMBLIES. TOTAL OF 8-SINGLE RECEPTACLES AND 4 GROUND JACKS.
IC	InterCom.

OPERATING RM AUDIO/VISUAL SYSTEM

AV	AV OUTLET BOX
AV	FLUSH MOUNTED AV TERMINAL CABINET

COMMUNICATION SYSTEMS

	TELE/DATA OUTLET
	WALL MOUNTED TELEPHONE OUTLET
S	SPEAKER, PUBLIC ADDRESS SYSTEM

MED GAS OUTLETS

V	V- VACCUM
A	A- MEDICAL AIR
CO_2	CO2- CARBON DIOX.
N_2	N2- NITROG
O_2	O- OXYGEN
N_2O	N2O- NITROUS OXIDE

Relocate
New Relocate
New
Delete

Department of Veterans Affairs

Approved Project Director

SmithGroup
SmithGroup Incorporated
225 Bush Street
Eleventh Floor
San Francisco, California 94104
415.227.0100
415.495.3223

Consultants

Structural Engineer
Rutherford and Chekene
303 Second St, Ste 800N
San Francisco, CA 94107
Tel 415-495-4222
Fax 415-546-7536

Mechanical, Electrical, Plumbing Engineers
Mazzetti & Associates
530 Bush Street
San Francisco, CA 94108-3623
Tel 415-362-3266
Fax 415-362-3267

Fire Protection
Rolf Jensen Associates
2125 Oak Grove Road, Suite 300
Walnut Creek, CA 94598
Tel 925-938-3550
Fax 925-938-3818

Asbestos Abatement
Pinnacle Environmental
1642 Clement Street
San Francisco, CA 94121
Tel 415-831-8416
Fax 415-831-8461

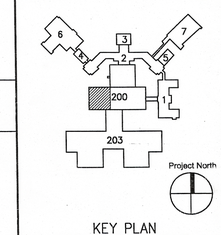

KEY PLAN

Seals and Signatures

Issued for	Rev	Date
ISSUE FOR BID	1	7 AUG 00

Location
VA Medical Center
San Francisco, CA

Project Title
OPERATING ROOMS REMODEL

FULLY SPRINKLERED

SMP Project No.	Checked	Drawn
03632.00		

Drawing Title
MERGED PLAN
PHASES 2 & 3

Scale 1/4"=1'-0"

VA Project No	Building Number
662-208	200

Date	DRAWING NO.
7 AUG 00	A2.4.2B

Dwg of