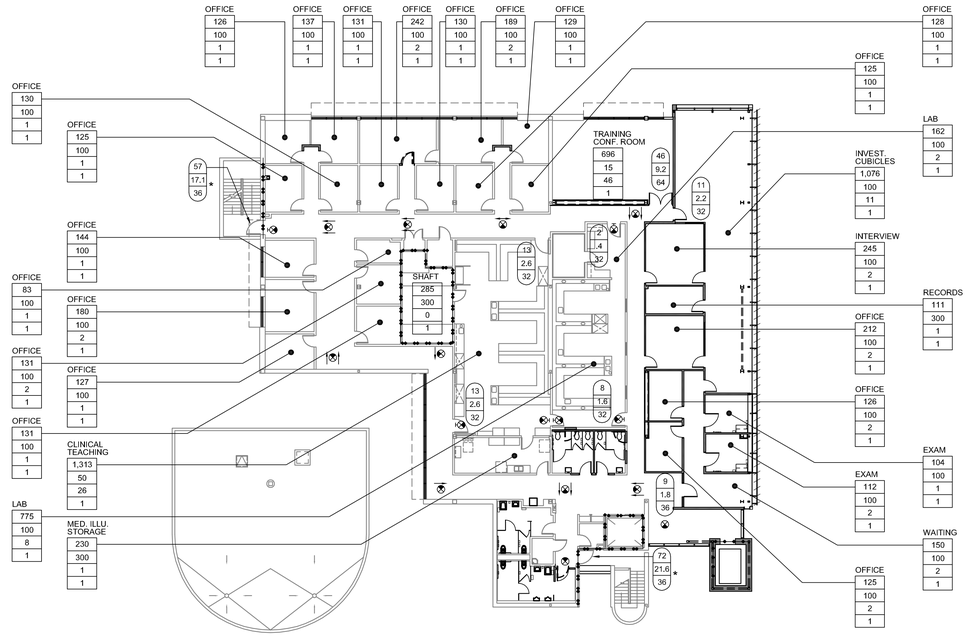

3 THIRD FLOOR - OCCUPANT LOAD ANALYSIS (129 OCCUPANTS)
1/16" = 1'-0"

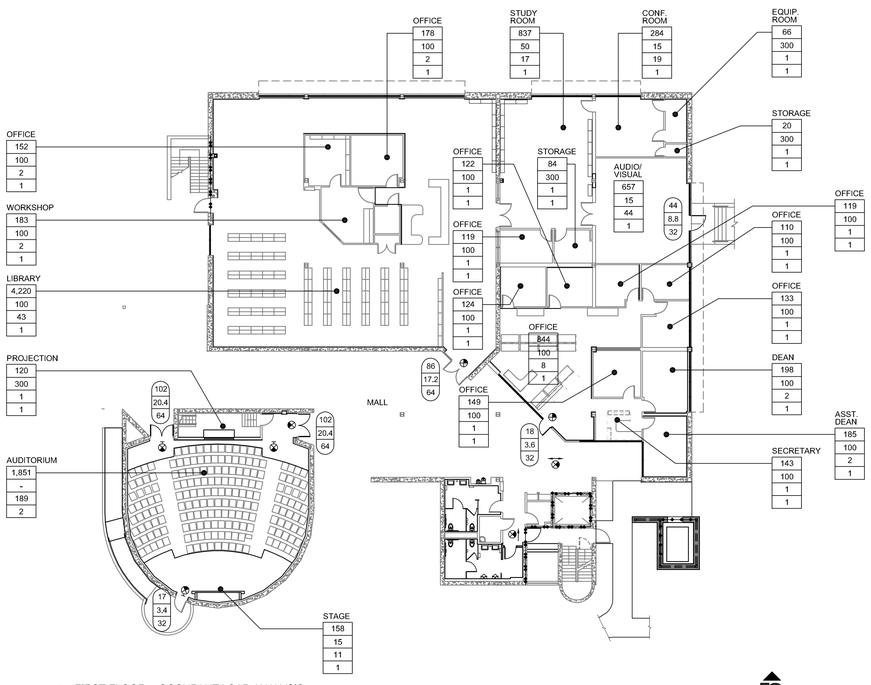

1 FIRST FLOOR - OCCUPANT LOAD ANALYSIS
1/16" = 1'-0"

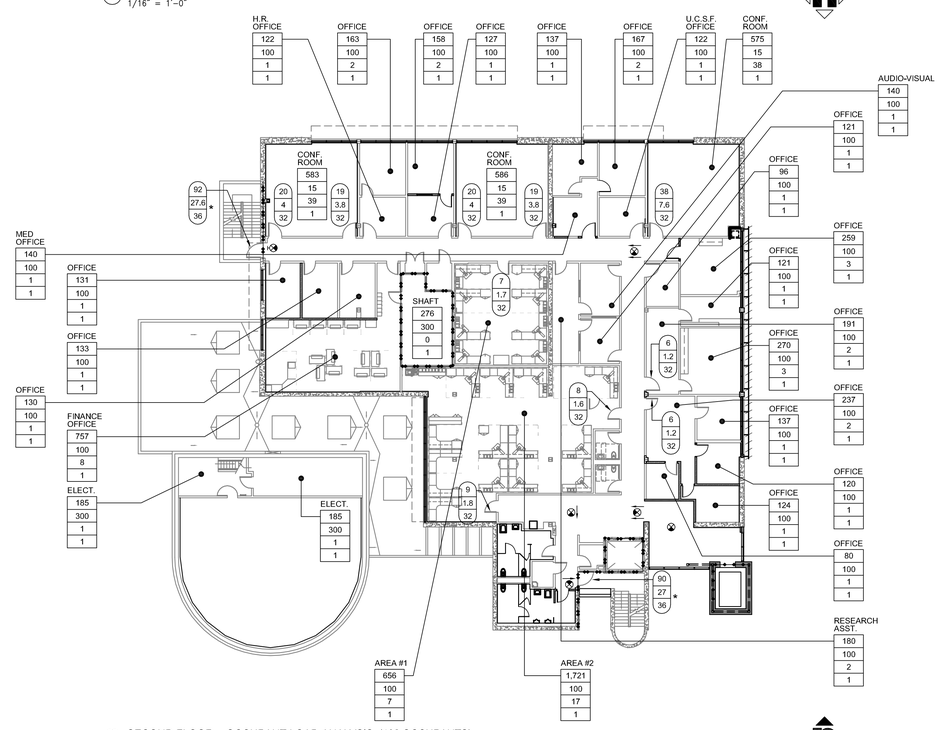

2 SECOND FLOOR - OCCUPANT LOAD ANALYSIS (182 OCCUPANTS)
1/16" = 1'-0"

LEGEND

ROOM EXITING TAG

ROOM
945
100
10
1

- ROOM NAME
- AREA (IN SQ. FT.)
- OCCUPANT LOAD FACTOR IBC, TABLE 1004.1.1
- OCCUPANT LOAD (AREA DIVIDED BY OCCUPANT LOAD FACTOR)
- NUMBER OF EXITS REQUIRED IBC, 1015

DOOR EXITING TAG

48
7.2 *
32
PH

- NUMBER OF OCCUPANTS EXITING THROUGH DOOR OPENING
- REQUIRED EXIT WIDTH (IN INCHES) (OCCUPANT LOAD X 0.2)
- (OCCUPANT LOAD X 0.3 AT STAIRWAYS)
- PROVIDED EXIT WIDTH (IN INCHES)
- PANIC EXIT HARDWARE WHERE OCCURS

EXIT SIGN

1-HR FIRE BARRIER AND 60 MINUTES PROTECTIVE OPENINGS

2-HR FIRE BARRIER AND 90 MINUTES PROTECTIVE OPENINGS

Revisions:	Date

CONSULTANTS:

LICENSED ARCHITECT — NO. C-21897 — REN. 07-31-13 — STATE OF CALIFORNIA

ARCHITECT/ENGINEERS:

HMC Architects
1827 E. Fir Avenue, Studio 103 / Fresno, CA 93720
T 559 322 2444 / www.hmcarchitects.com

Drawing Title: BUILDING LOAD ANALYSIS

Approved: Project Director

Project Title: BUILDING 24 SEISMIC CORRECTION AND ADDITION

Location: VAMC FRESNO, CA

Date: March 12, 2013 | Checked: BB | Drawn: CLO

Project Number: 570-215

Building Number: 24

Drawing Number: GI003

Dwg. 3 of 180

Office of Construction and Facilities Management

Department of Veterans Affairs

VA FORM 08-6231