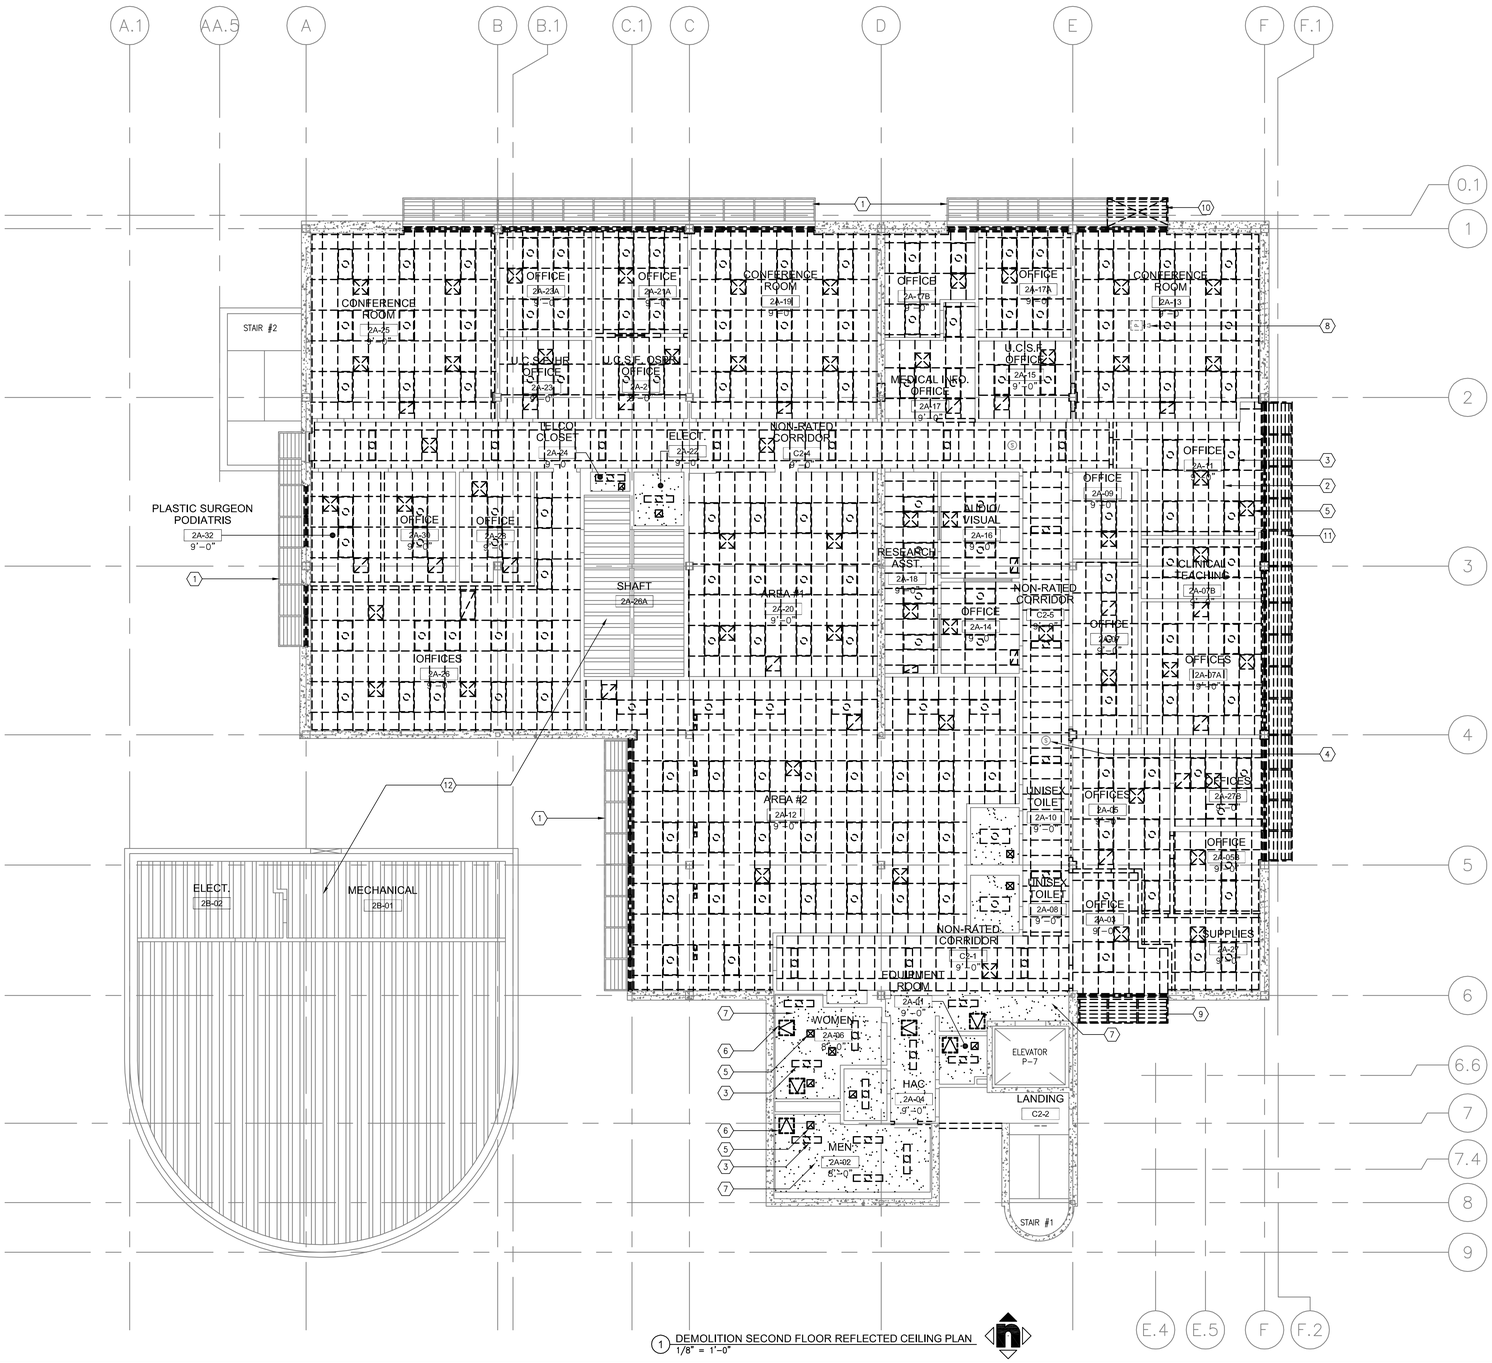

1 DEMOLITION SECOND FLOOR REFLECTED CEILING PLAN
1/8" = 1'-0"

REFLECTED CEILING PLAN - DEMOLITION KEYNOTES

1. (E) SUNSCREEN TO REMAIN, U.N.O. REMOVE DEBRIS AND CLEAN VIA POWERWASH.
2. REMOVE LAY-IN CEILING GRID AND TILES, TYPICAL THIS FLOOR.
3. REMOVE CEILING LIGHTS, TYPICAL THIS FLOOR.
4. REMOVE CEILING MOUNTED SPEAKERS, TYPICAL THIS FLOOR
5. REMOVE HVAC DIFFUSERS, TYPICAL THIS FLOOR.
6. REMOVE (E) CEILING ACCESS PANEL, TYPICAL THIS FLOOR
7. REMOVE GYPSUM BOARD CEILING, EXISTING FRAMING TO REMAIN, TYPICAL THIS FLOOR
8. REMOVE CEILING MOUNTED PROJECTOR. REINSTALL IN SAME LOCATION AFTER NEW CEILING WORK IS COMPLETE.
9. REMOVE (E) SUNSCREEN (SUNSCREEN TO REMAIN AT DEDUCT ALTERNATE. 1)
10. REMOVE PORTION OF EXISTING SUNSCREEN SHOWN DASHED.
11. REMOVE (E) SUNSCREEN (SUNSCREEN TO REMAIN AT DEDUCT ALTERNATE 5)
12. EXPOSED ROOF DECK TO REMAIN.

Revisions: | Date

CONSULTANTS:

LICENSED ARCHITECT — GREGORY A. GRIFFIN — No. C-24597 — REN. 07-31-13 — STATE OF CALIFORNIA

ARCHITECT/ENGINEERS:

HMC Architects
1827 E. Fir Avenue, Studio 103 / Fresno, CA 93720
T 559 322 2444 / www.hmcarchitects.com

Drawing Title: DEMOLITION SECOND FLOOR REFLECTED CEILING PLAN

Approved: Project Director

Project Title: BUILDING 24 SEISMIC CORRECTION AND ADDITION

Location: VAMC FRESNO, CA

Date: March 12, 2013 | Checked: BB | Drawn: CLO

Project Number: 570-215

Building Number: 24

Drawing Number: AD302

Dwg. 54 of 180

Office of Construction and Facilities Management

Department of Veterans Affairs

VA FORM 08-6231