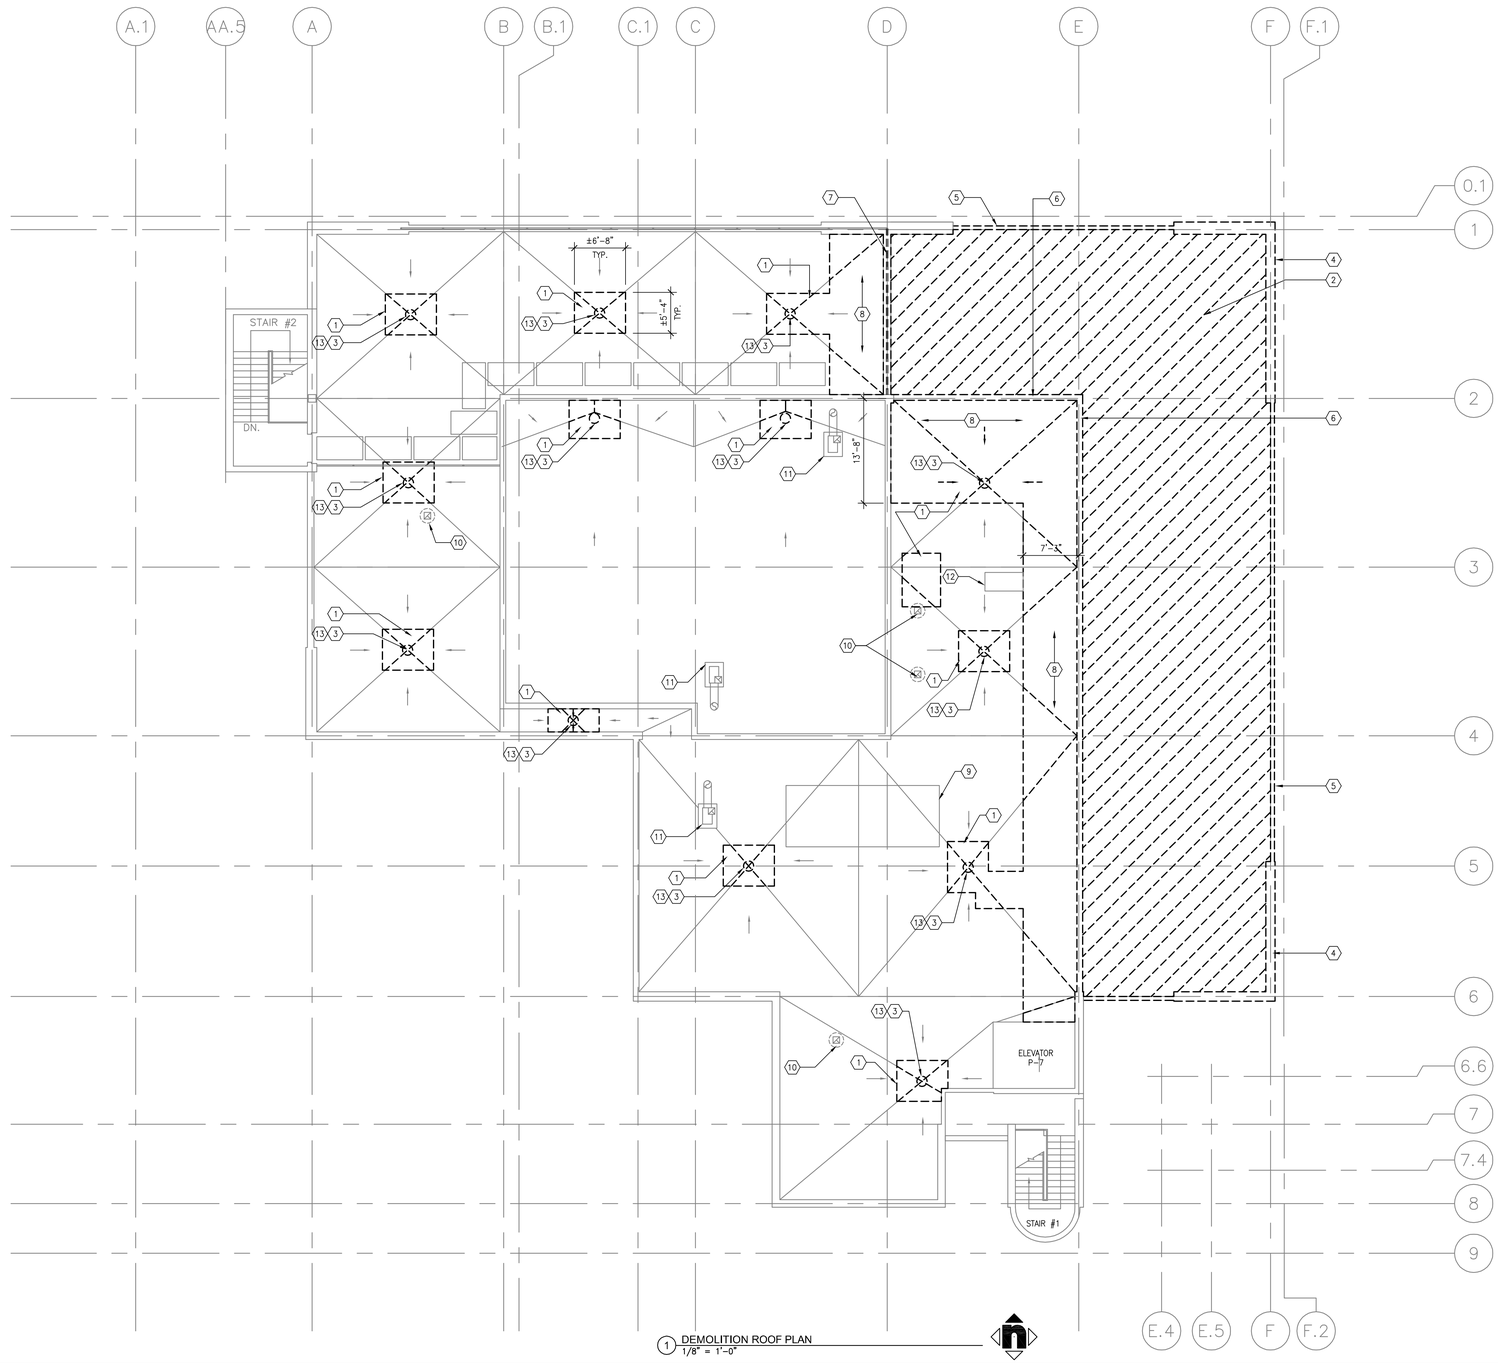

1 DEMOLITION ROOF PLAN
1/8" = 1'-0"

ROOF PLAN - DEMOLITION KEYNOTES

1. REMOVE (E) ROOFING AND INSULATION, TYPICAL.
2. ROOF BELOW. REFER TO THIRD FLOOR DEMOLITION PLAN FOR DEMOLITION WORK IN THIS AREA.
3. REMOVE (E) ROOF DRAIN, TYPICAL. REFER TO PLUMBING DRAWINGS.
4. REMOVE (E) CONCRETE PARAPET. REFER TO STRUCTURAL DRAWINGS.
5. REMOVE (E) METAL STUD PARAPET.
6. REMOVE (E) METAL STUD PARAPET
7. REMOVE (E) GUARD RAIL.
8. REFER TO STRUCTURAL DRAWINGS FOR ADDITIONAL DEMOLITION WORK.
9. (E) AIR HANDLER TO REMAIN
10. (E) EXHAUST FAN TO REMAIN
11. (E) FUME HOOD EXHAUST FAN, SEE MECHANICAL DRAWINGS
12. (E) TRANSFORMER TO REMAIN
13. CORE DRILL THRU (E) CONCRETE ROOF DECK FOR NEW OVER FLOW DRAIN. USE (E) ROOF OPENING FOR NEW ROOF DRAIN.

Revisions:	Date

CONSULTANTS:

LICENSED ARCHITECT — GREGORY BEN. 07-31-01 — NO. C-24897 — STATE OF CALIFORNIA

ARCHITECT/ENGINEERS:

HMC Architects
1827 E. Fir Avenue, Studio 103 / Fresno, CA 93720
T 559 322 2444 / www.hmcarchitects.com

Drawing Title: DEMOLITION ROOF PLAN

Approved: Project Director

Project Title: BUILDING 24 SEISMIC CORRECTION AND ADDITION

Location: VAMC FRESNO, CA

Date: March 12, 2013 | Checked: BB | Drawn: CLO

Project Number: 570-215

Building Number: 24

Drawing Number: AD401

Dwg. 59 of 180

Office of Construction and Facilities Management

Department of Veterans Affairs

VA FORM 08-6231