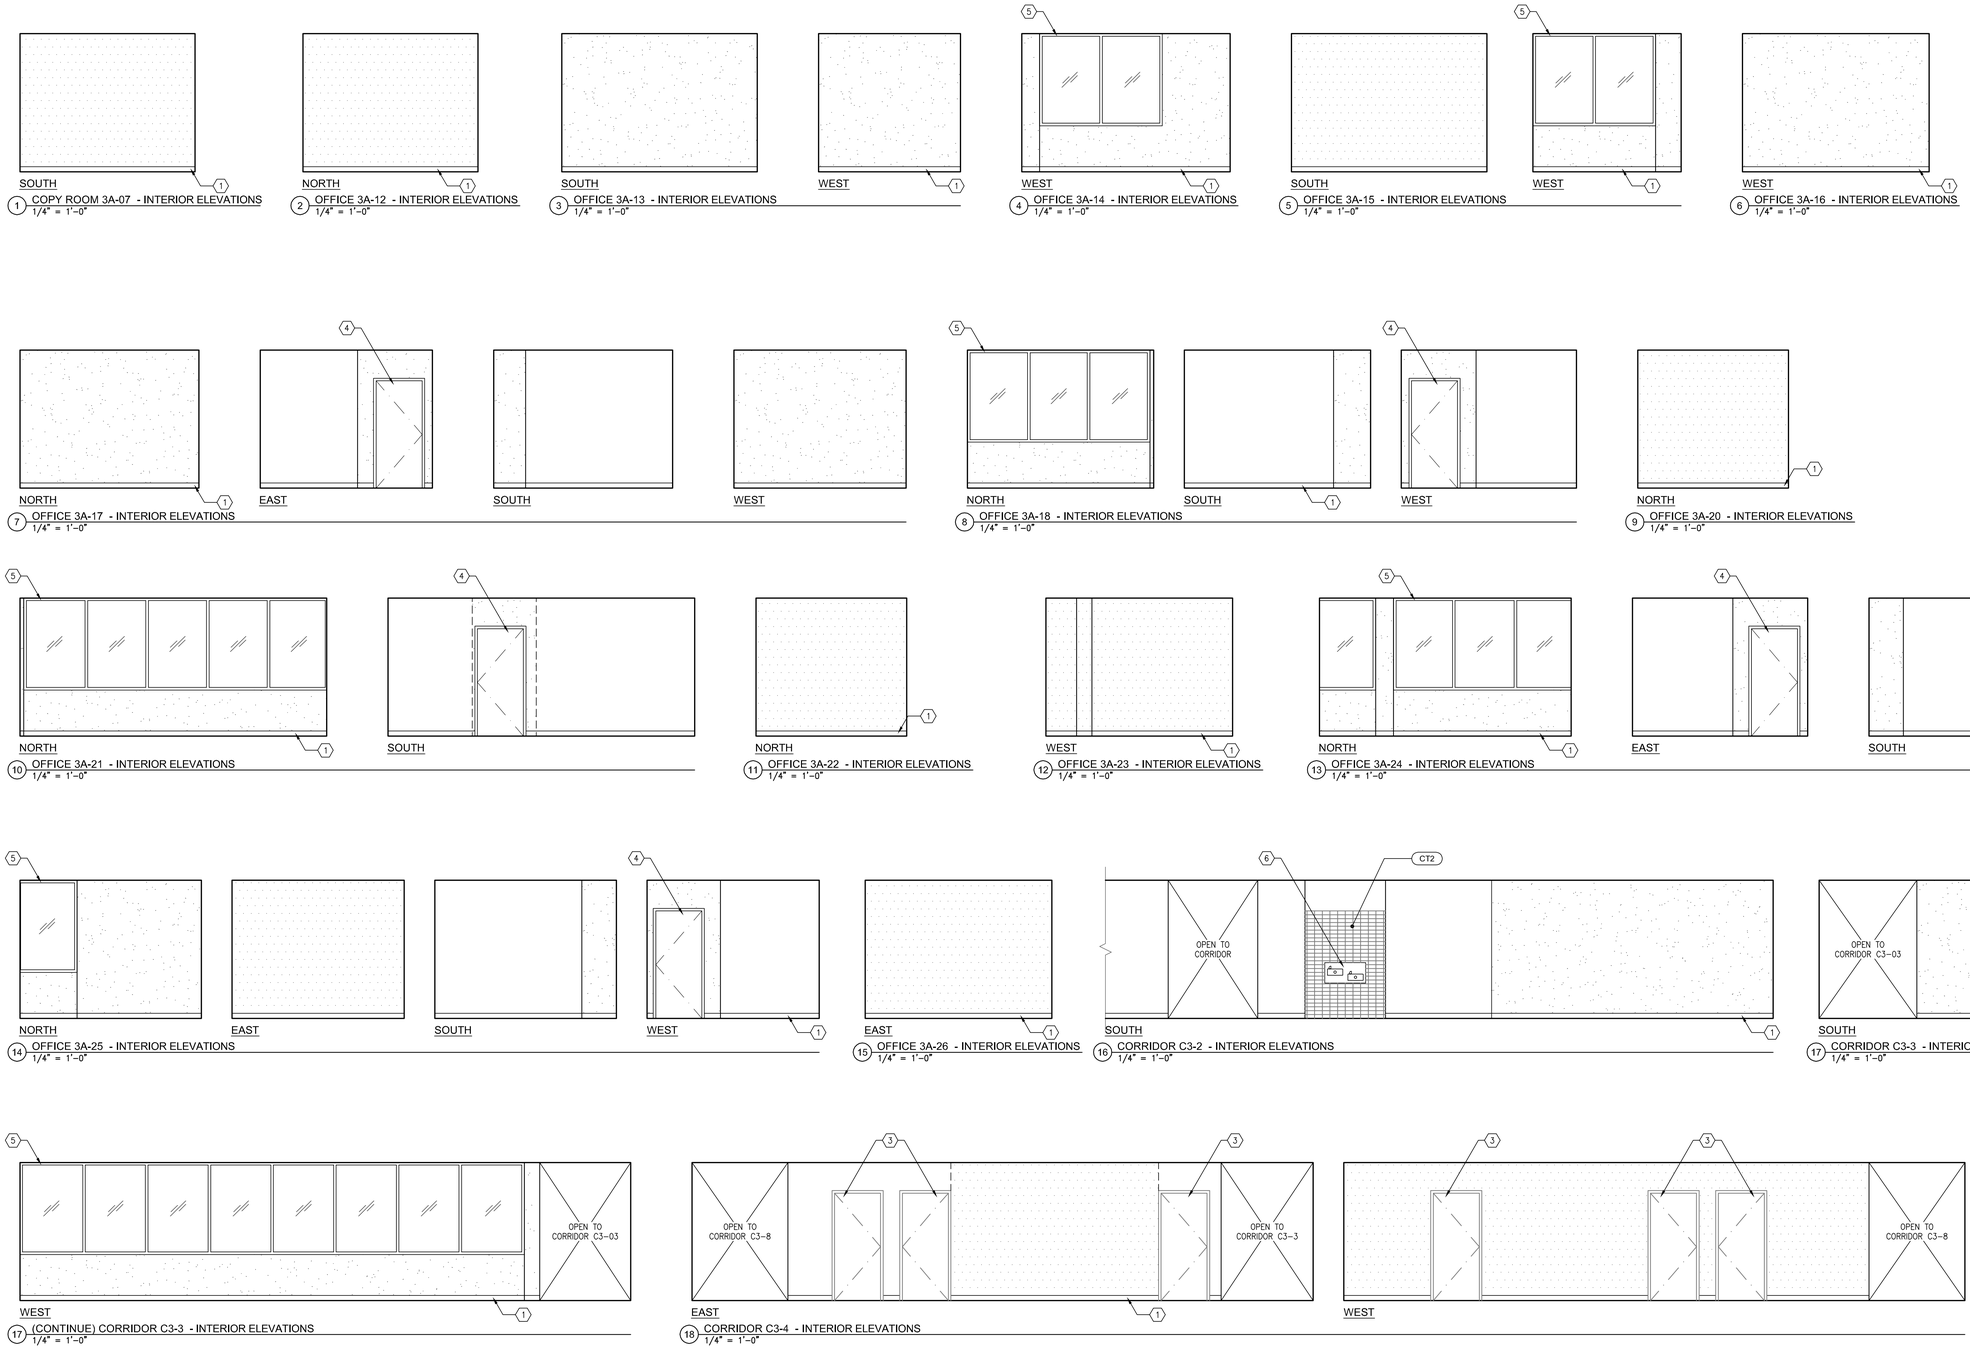

1 COPY ROOM 3A-07 - INTERIOR ELEVATIONS
1/4" = 1'-0"

2 OFFICE 3A-12 - INTERIOR ELEVATIONS
1/4" = 1'-0"

3 OFFICE 3A-13 - INTERIOR ELEVATIONS
1/4" = 1'-0"

4 OFFICE 3A-14 - INTERIOR ELEVATIONS
1/4" = 1'-0"

5 OFFICE 3A-15 - INTERIOR ELEVATIONS
1/4" = 1'-0"

6 OFFICE 3A-16 - INTERIOR ELEVATIONS
1/4" = 1'-0"

7 OFFICE 3A-17 - INTERIOR ELEVATIONS
1/4" = 1'-0"

8 OFFICE 3A-18 - INTERIOR ELEVATIONS
1/4" = 1'-0"

9 OFFICE 3A-20 - INTERIOR ELEVATIONS
1/4" = 1'-0"

10 OFFICE 3A-21 - INTERIOR ELEVATIONS
1/4" = 1'-0"

11 OFFICE 3A-22 - INTERIOR ELEVATIONS
1/4" = 1'-0"

12 OFFICE 3A-23 - INTERIOR ELEVATIONS
1/4" = 1'-0"

13 OFFICE 3A-24 - INTERIOR ELEVATIONS
1/4" = 1'-0"

14 OFFICE 3A-25 - INTERIOR ELEVATIONS
1/4" = 1'-0"

15 OFFICE 3A-26 - INTERIOR ELEVATIONS
1/4" = 1'-0"

16 CORRIDOR C3-2 - INTERIOR ELEVATIONS
1/4" = 1'-0"

17 CORRIDOR C3-3 - INTERIOR ELEVATIONS
1/4" = 1'-0"

17 (CONTINUE) CORRIDOR C3-3 - INTERIOR ELEVATIONS
1/4" = 1'-0"

18 CORRIDOR C3-4 - INTERIOR ELEVATIONS
1/4" = 1'-0"

LEGEND

- NEW GYPSUM WALLBOARD. FINISH TO MATCH EXISTING WALL TEXTURE. REFER TO FINISH SCHEDULE AND FLOOR PLAN FOR ADDITIONAL INFO.
- (E) GYPSUM WALLBOARD TO REMAIN. REFINISH TO MATCH EXISTING WALL TEXTURE AFTER (E) WALLCOVERING IS REMOVED. REFER TO FINISH SCHEDULE AND FLOOR PLAN FOR ADDITIONAL INFO.
- (E) GYPSUM WALLBOARD TO REMAIN. REFER TO FINISH SCHEDULE AND FLOOR PLAN FOR ADDITIONAL INFO.
- P1 INDICATES FINISH COLOR. REFER TO SCHEDULE FOR FINISHES (09 06 00) FINISH TYPE AND COLOR.

INTERIOR ELEVATION - REMODEL KEYNOTES

1. NEW RUBBER BASE, TYP. REFER TO FINISH SCHEDULE. (MATCH EXISTING WHERE OCCURS), U.N.O.
2. NOT USED.
3. (E) DOOR AND FRAME TO REMAIN. REFER TO DOOR SCHEDULE FOR PAINTING AND FINISHING.
4. NEW DOOR AND FRAME. SEE FLOOR PLAN AND DOOR SCHEDULE FOR TYPE, TYP.
5. NEW ALUMINUM WINDOW AND GLAZING. SEE FLOOR PLAN FOR WINDOW TYPE.
6. DRINKING FOUNTAIN. REFER TO PLUMBING DRAWINGS FOR TYPE.

Revisions:	Date

CONSULTANTS:

LICENSED ARCHITECT
STATE OF CALIFORNIA
NO. C-24897
REN. 07-31-13

ARCHITECT/ENGINEERS:

HMC Architects
1827 E. Fir Avenue, Studio 103 / Fresno, CA 93720
T 559 322 2444 / www.hmcarchitects.com

Drawing Title	Project Title	Project Number
THIRD FLOOR INTERIOR ELEVATIONS	BUILDING 24 SEISMIC CORRECTION AND ADDITION	570-215
Approved: Project Director	Location: VAMC FRESNO, CA	Building Number: 24
	Date: March 12, 2013 / Checked: BB / Drawn: CLO	Drawing Number: AS805 Dwg. 81 of 180

Office of Construction and Facilities Management

Department of Veterans Affairs

VA FORM 08-6231