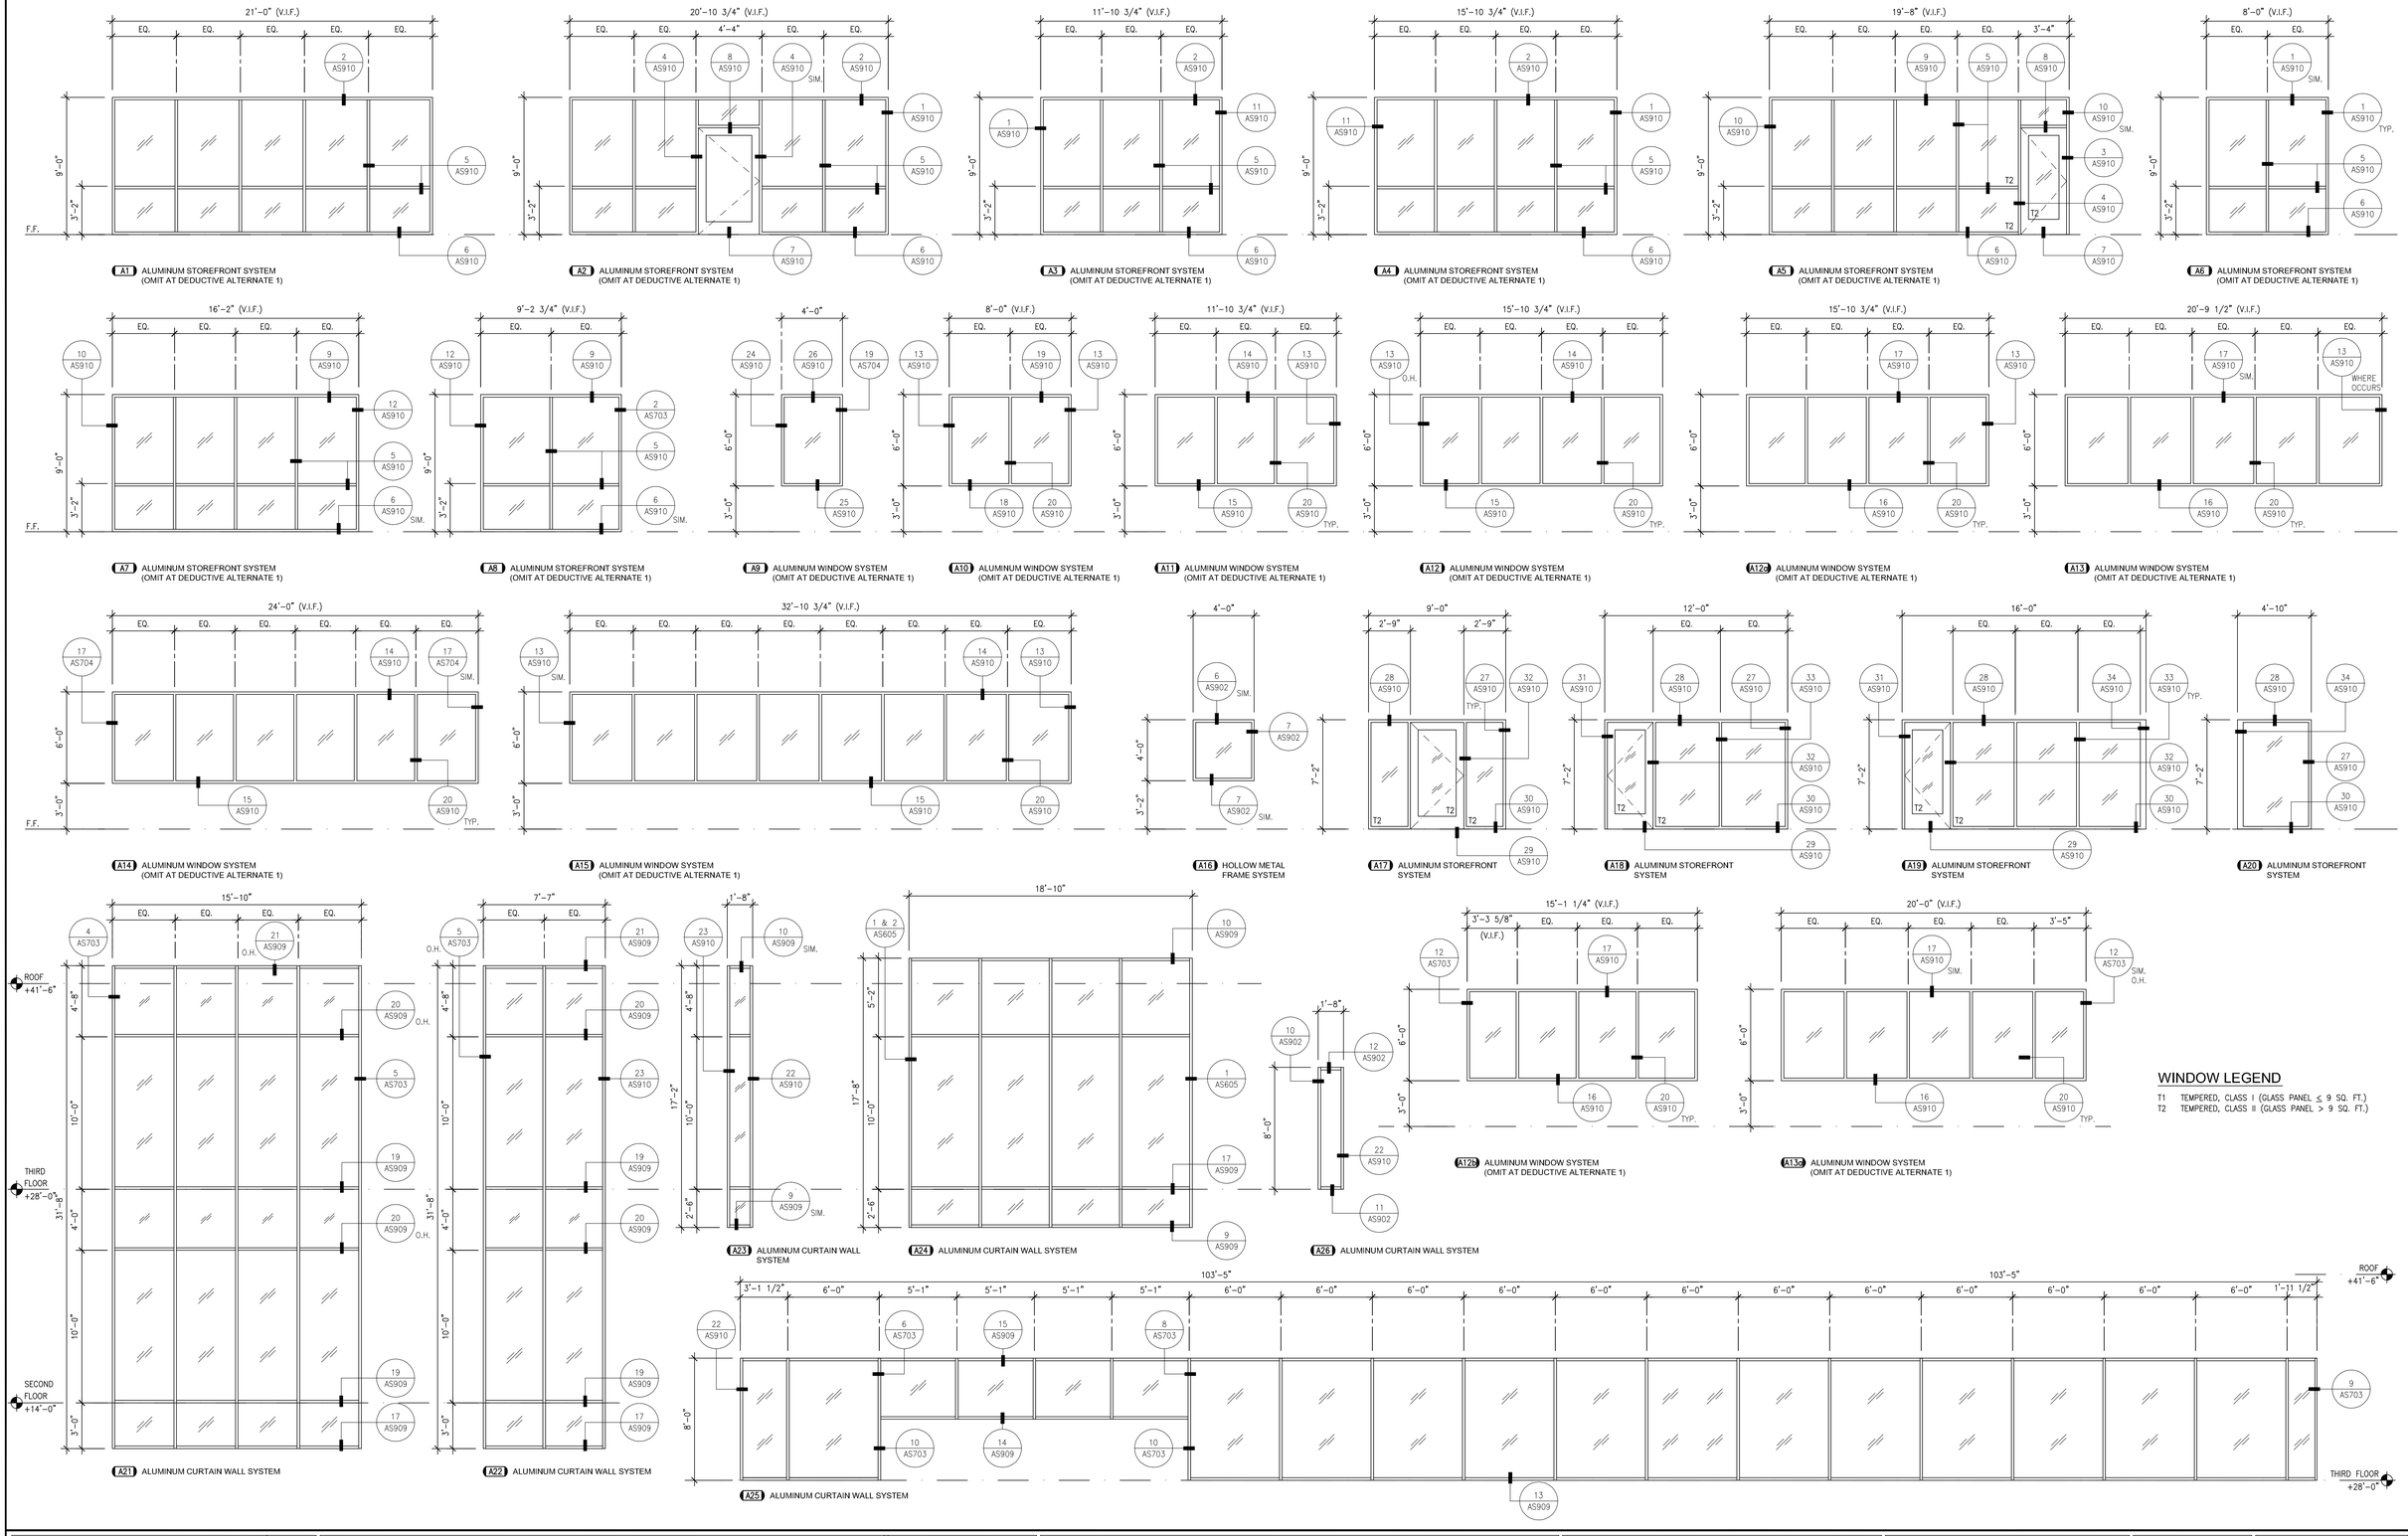

Revisions:	Date

CONSULTANTS:

LICENSED ARCHITECT STEVEN W. GRIFFITH NO. C-24897 REN. 07-31-13 STATE OF CALIFORNIA

ARCHITECT/ENGINEERS:

HMC Architects
1827 E. Fir Avenue, Studio 103 / Fresno, CA 93720
T 559 322 2444 / www.hmcarchitects.com

Drawing Title: WINDOW TYPES	Project Title: BUILDING 24 SEISMIC CORRECTION AND ADDITION	Project Number: 570-215	Office of Construction and Facilities Management
Approved: Project Director	Location: VAMC FRESNO, CA	Building Number: 24	
	Date: March 12, 2013 / Checked: BB / Drawn: CLO	Drawing Number: AS903 Dwg. 88 of 180	Department of Veterans Affairs

VA FORM 08-6231