KEY NOTES

1. REMOVE (E) WALL MOUNT WATER CLOSET.
2. REMOVE (E) WATER CONNECTION TO WATER CLOSET FOR REROUTE TO OPPOSITE SIDE OF WATER CLOSET.
3. REMOVE (E) WALL MOUNT URINAL.
4. REMOVE (E) SINGLE HEIGHT ELECTRIC DRINKING FOUNTAIN.
5. REMOVE (E) WALL MOUNT LAVATORY.

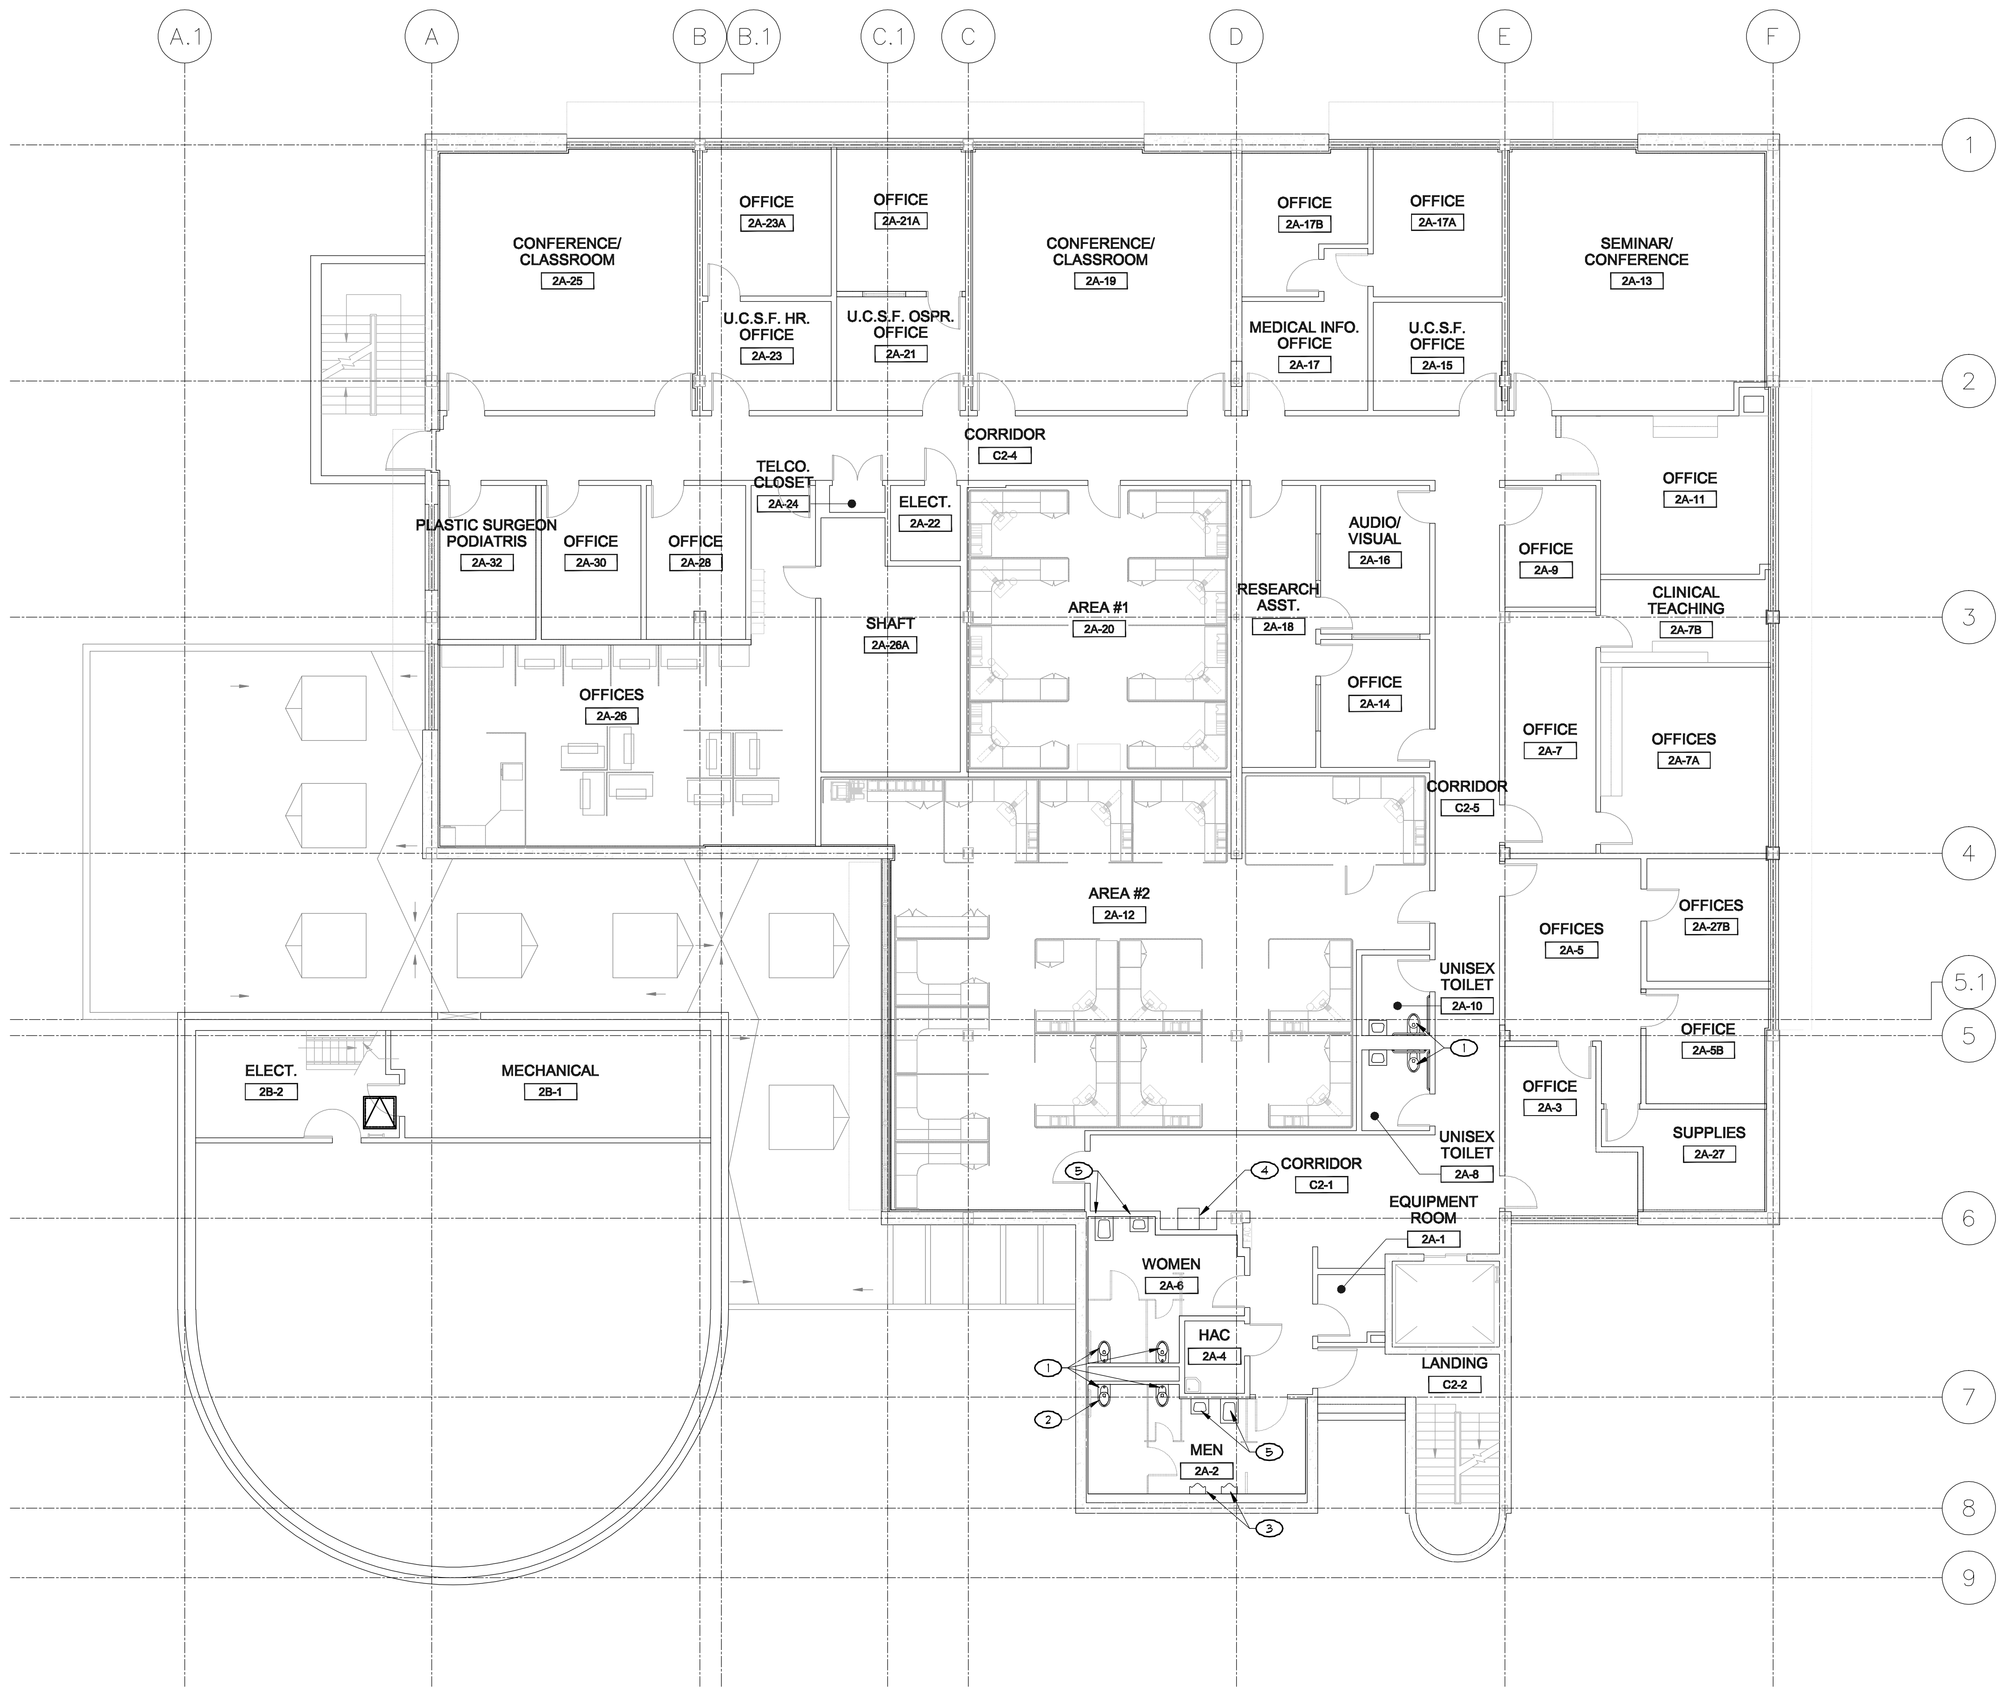

1 SECOND FLOOR PLUMBING DEMOLITION PLAN
SCALE: 1/8" = 1'-0"

CONSULTANTS:

LP Consulting Engineers, Inc.
895 W. Ashlan Ave, Suite 101 Clovis, CA 93612
p 559-348-2130 - f 559-348-2131
www.lpengineers.com
Job #: 15-1698

ARCHITECT/ENGINEERS:

HMC Architects
1827 E. Fir Avenue, Studio 103 / Fresno, CA 93720
T 559 322 2444 / www.hmcarchitects.com

Revisions:	Date

Drawing Title: SECOND FLOOR PLUMBING DEMOLITION PLAN
Approved: Project Director
Project Title: BUILDING 24 SEISMIC CORRECTION AND ADDITION
Location: VAMC FRESNO, CA
Date: March 12, 2013
Checked: K.K.
Drawn: D.N.
Project Number: 570-215
Building Number: 24
Drawing Number: PD102
Dwg. 106 of 180

Office of Construction and Facilities Management
Department of Veterans Affairs

VA FORM 08-6231