KEY NOTES

(1) REMOVE (E) ROOF DRAIN, 3" PIPE TO REMAIN FOR CONNECTION TO NEW ROOF DRAIN.

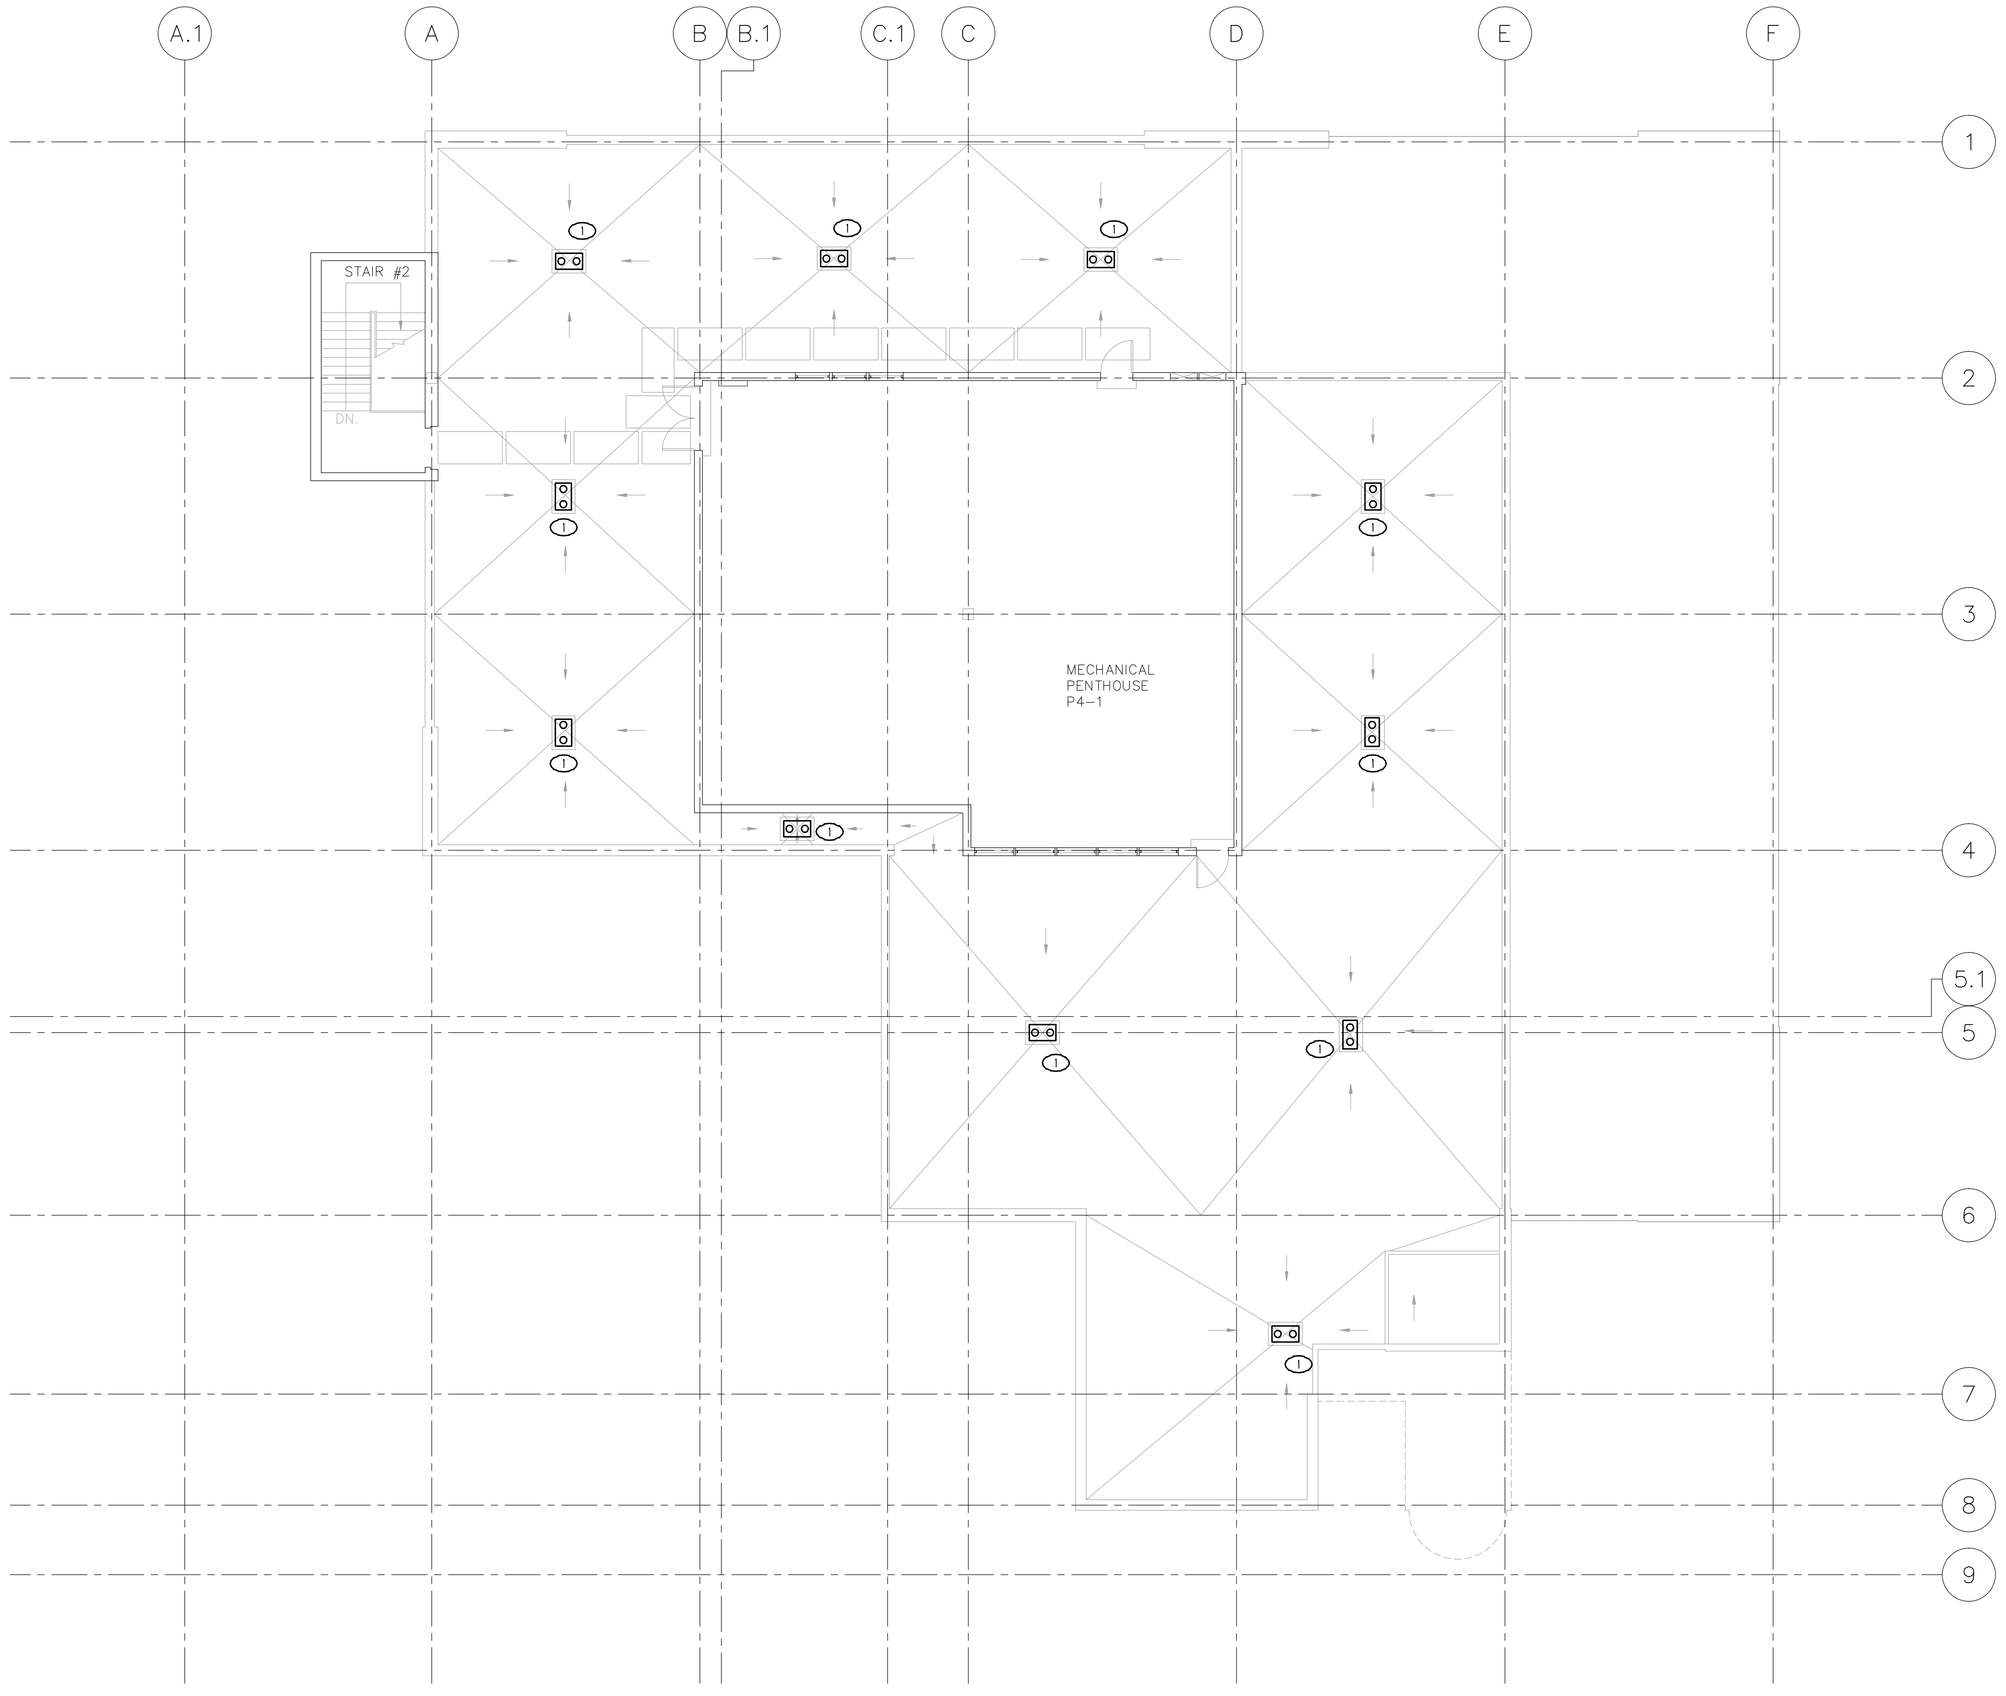

(1) **PENTHOUSE PLUMBING DEMO. FLOOR AND ROOF PLAN**
SCALE: 1/8" = 1'-0"

Revisions:	Date

CONSULTANTS:

REGISTERED PROFESSIONAL ENGINEER — GORDEN W. LENGQUIST — NO. 33380 — REN. 6-30-14 — MECHANICAL — STATE OF CALIFORNIA

LP Consulting Engineers, Inc.
895 W. Ashlan Ave, Suite 101 Clovis, CA 93612
p 559-348-2130 - f 559-348-2131
www.lpengineers.com
Job #: 10-1696

LICENSED ARCHITECT — KEN S. GRUNFELD — No. C-21897 — REN. 07-31-15 — STATE OF CALIFORNIA

ARCHITECT/ENGINEERS:

HMC Architects
1827 E. Fir Avenue, Studio 103 / Fresno, CA 93720
T 559 322 2444 / www.hmcarchitects.com

Drawing Title	PENTHOUSE PLUMBING DEMO. FLOOR AND ROOF PLAN
Approved: Project Director	
Project Title	BUILDING 24 SEISMIC CORRECTION AND ADDITION
Location	VAMC FRESNO, CA
Date	March 12, 2013
Checked	K.K.
Drawn	D.N.
Project Number	570-215
Building Number	24
Drawing Number	PD104
	Dwg. 108 of 180

Office of Construction and Facilities Management

Department of Veterans Affairs

VA FORM 08-6231