KEY NOTES

1. REMOVE (E) ROOF DRAIN, 3" PIPE TO REMAIN FOR CONNECTION TO NEW ROOF DRAIN.

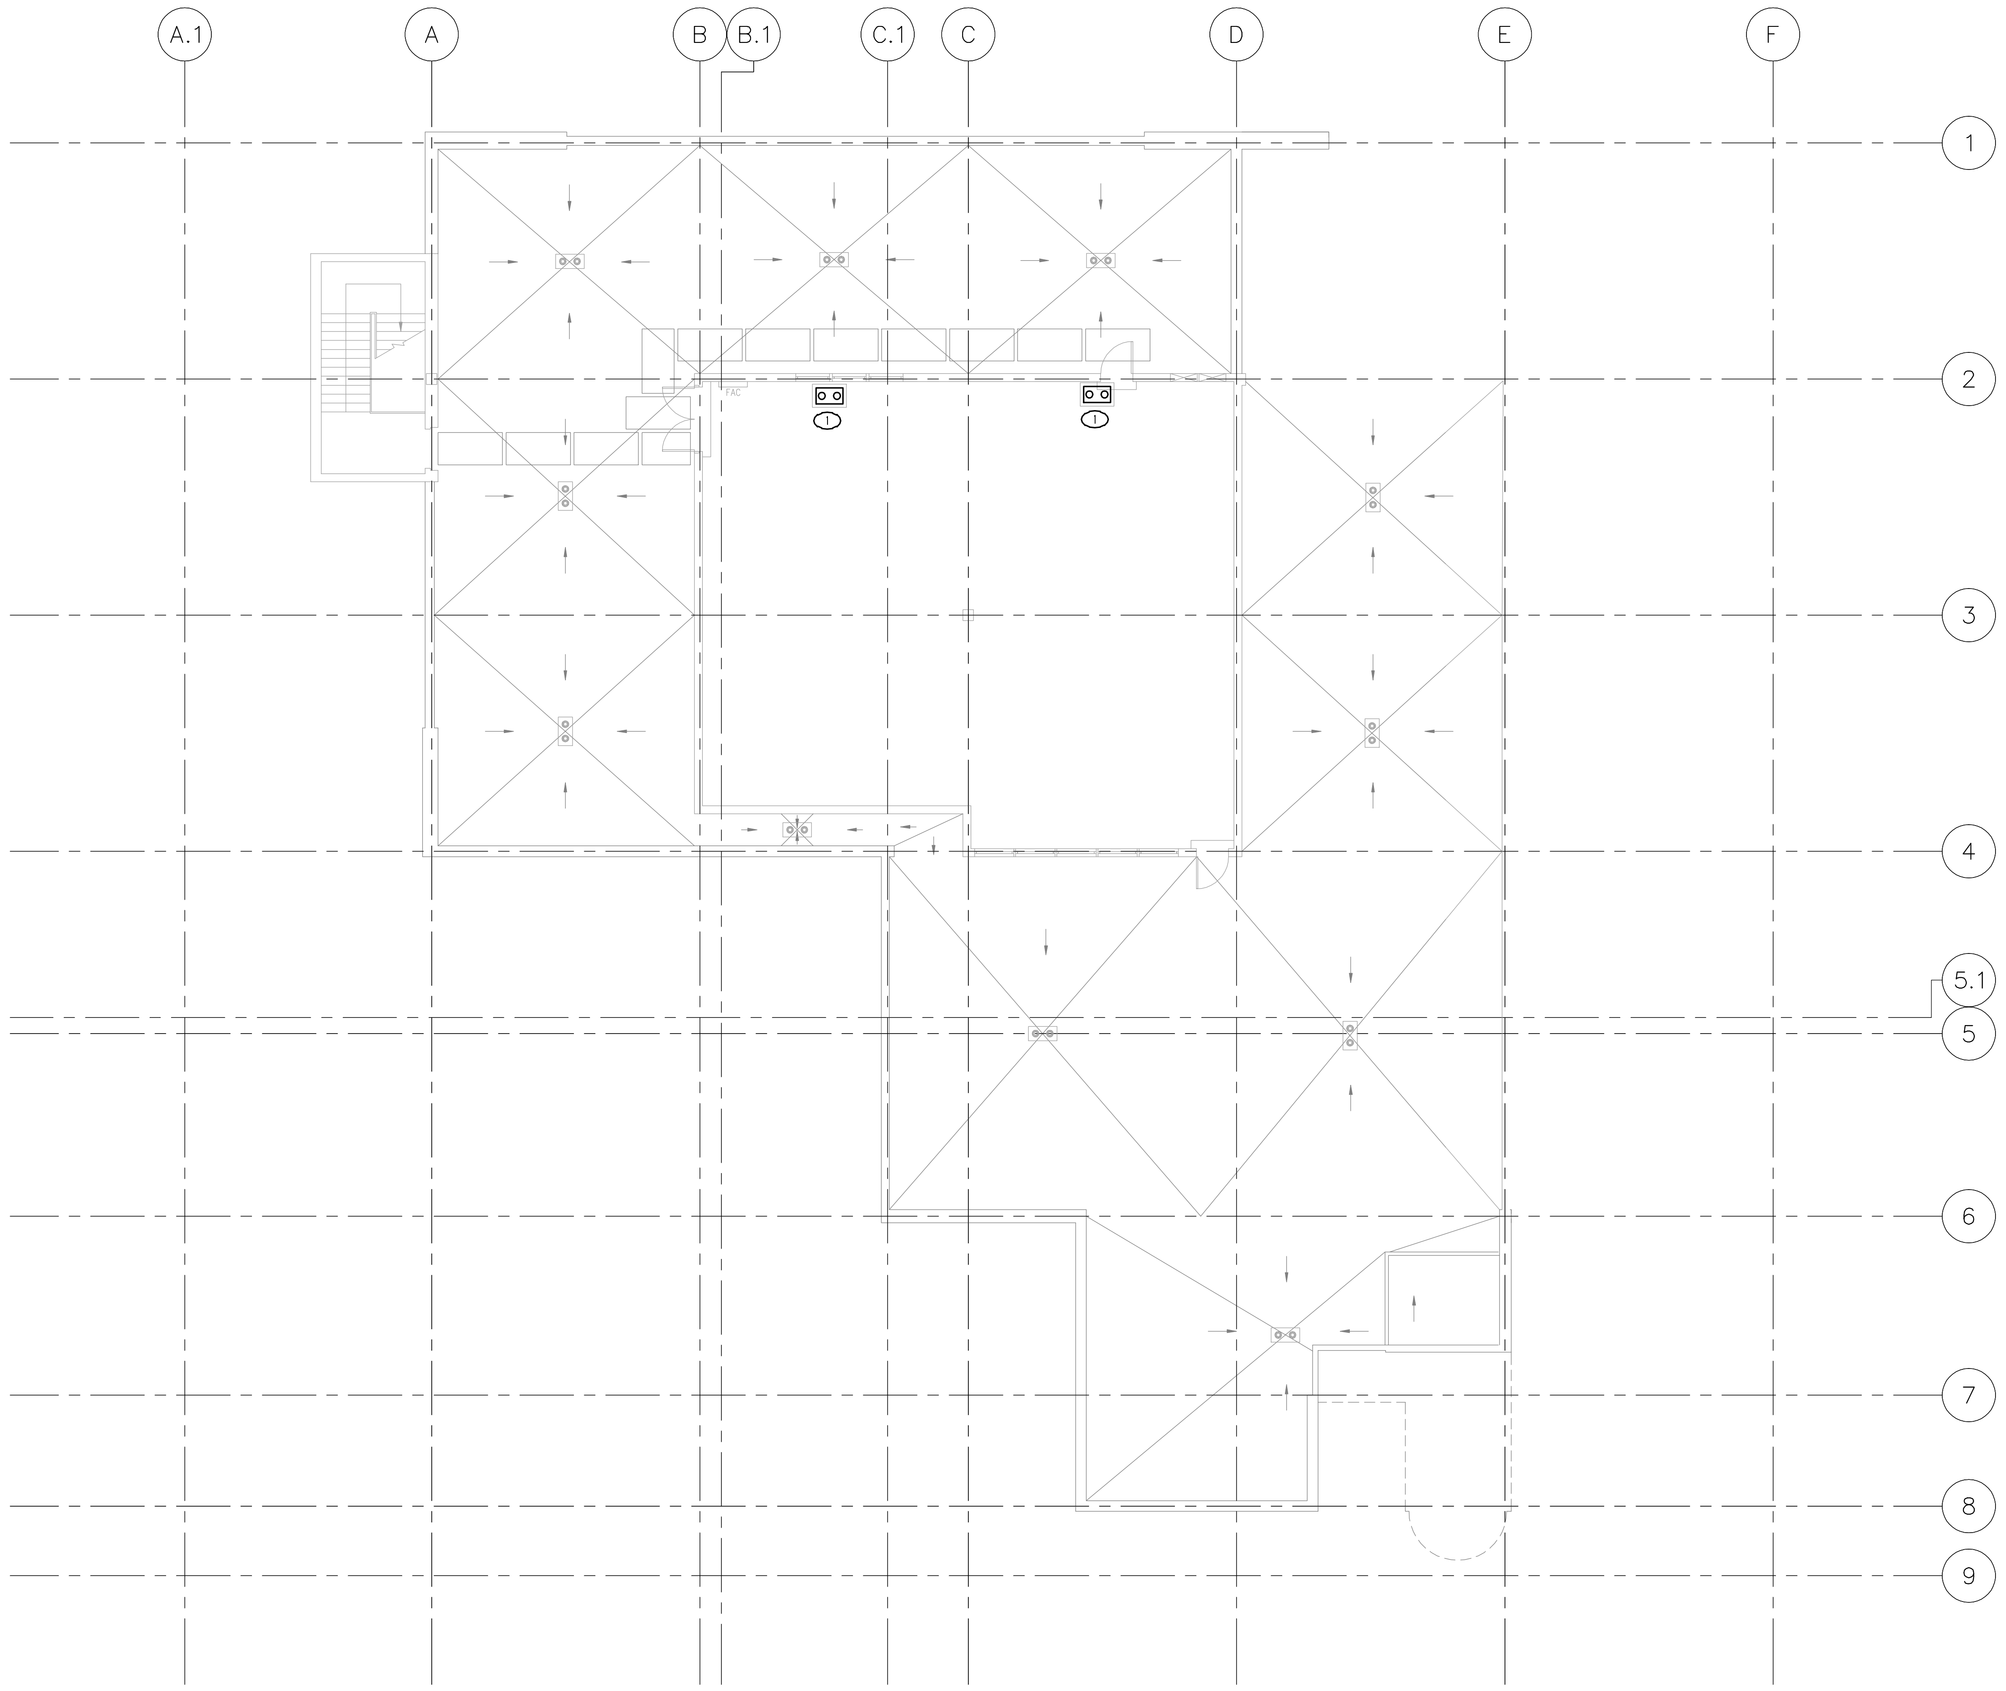

1 PLUMBING DEMOLITION ROOF PLAN
SCALE: 1/8" = 1'-0"

Revisions:	Date

CONSULTANTS:

REGISTERED PROFESSIONAL ENGINEER GABEN W. LENGERAN NO. 33380 MECHANICAL STATE OF CALIFORNIA

LP Consulting Engineers, Inc.
895 W. Ashlan Ave, Suite 101 Clovis, CA 93612
p 559-348-2130 - f 559-348-2131
www.lpengineers.com
Job #: 10-1698

LICENSED ARCHITECT SHAWN M. GRIFFITH NO. C-34897 REN. 07-31-15 STATE OF CALIFORNIA

ARCHITECT/ENGINEERS:

HMC Architects
1827 E. Fir Avenue, Studio 103 / Fresno, CA 93720
T 559 322 2444 / www.hmcarchitects.com

Drawing Title: PLUMBING DEMOLITION ROOF PLAN	Project Title: BUILDING 24 SEISMIC CORRECTION AND ADDITION		Project Number: 570-215
			Building Number: 24
Approved: Project Director	Location: VAMC FRESNO, CA		Drawing Number: PD105 Dwg. 109 of 180
	Date: March 12, 2013	Checked: K.K.	Drawn: D.N.

Office of Construction and Facilities Management

Department of Veterans Affairs

VA FORM 08-6231