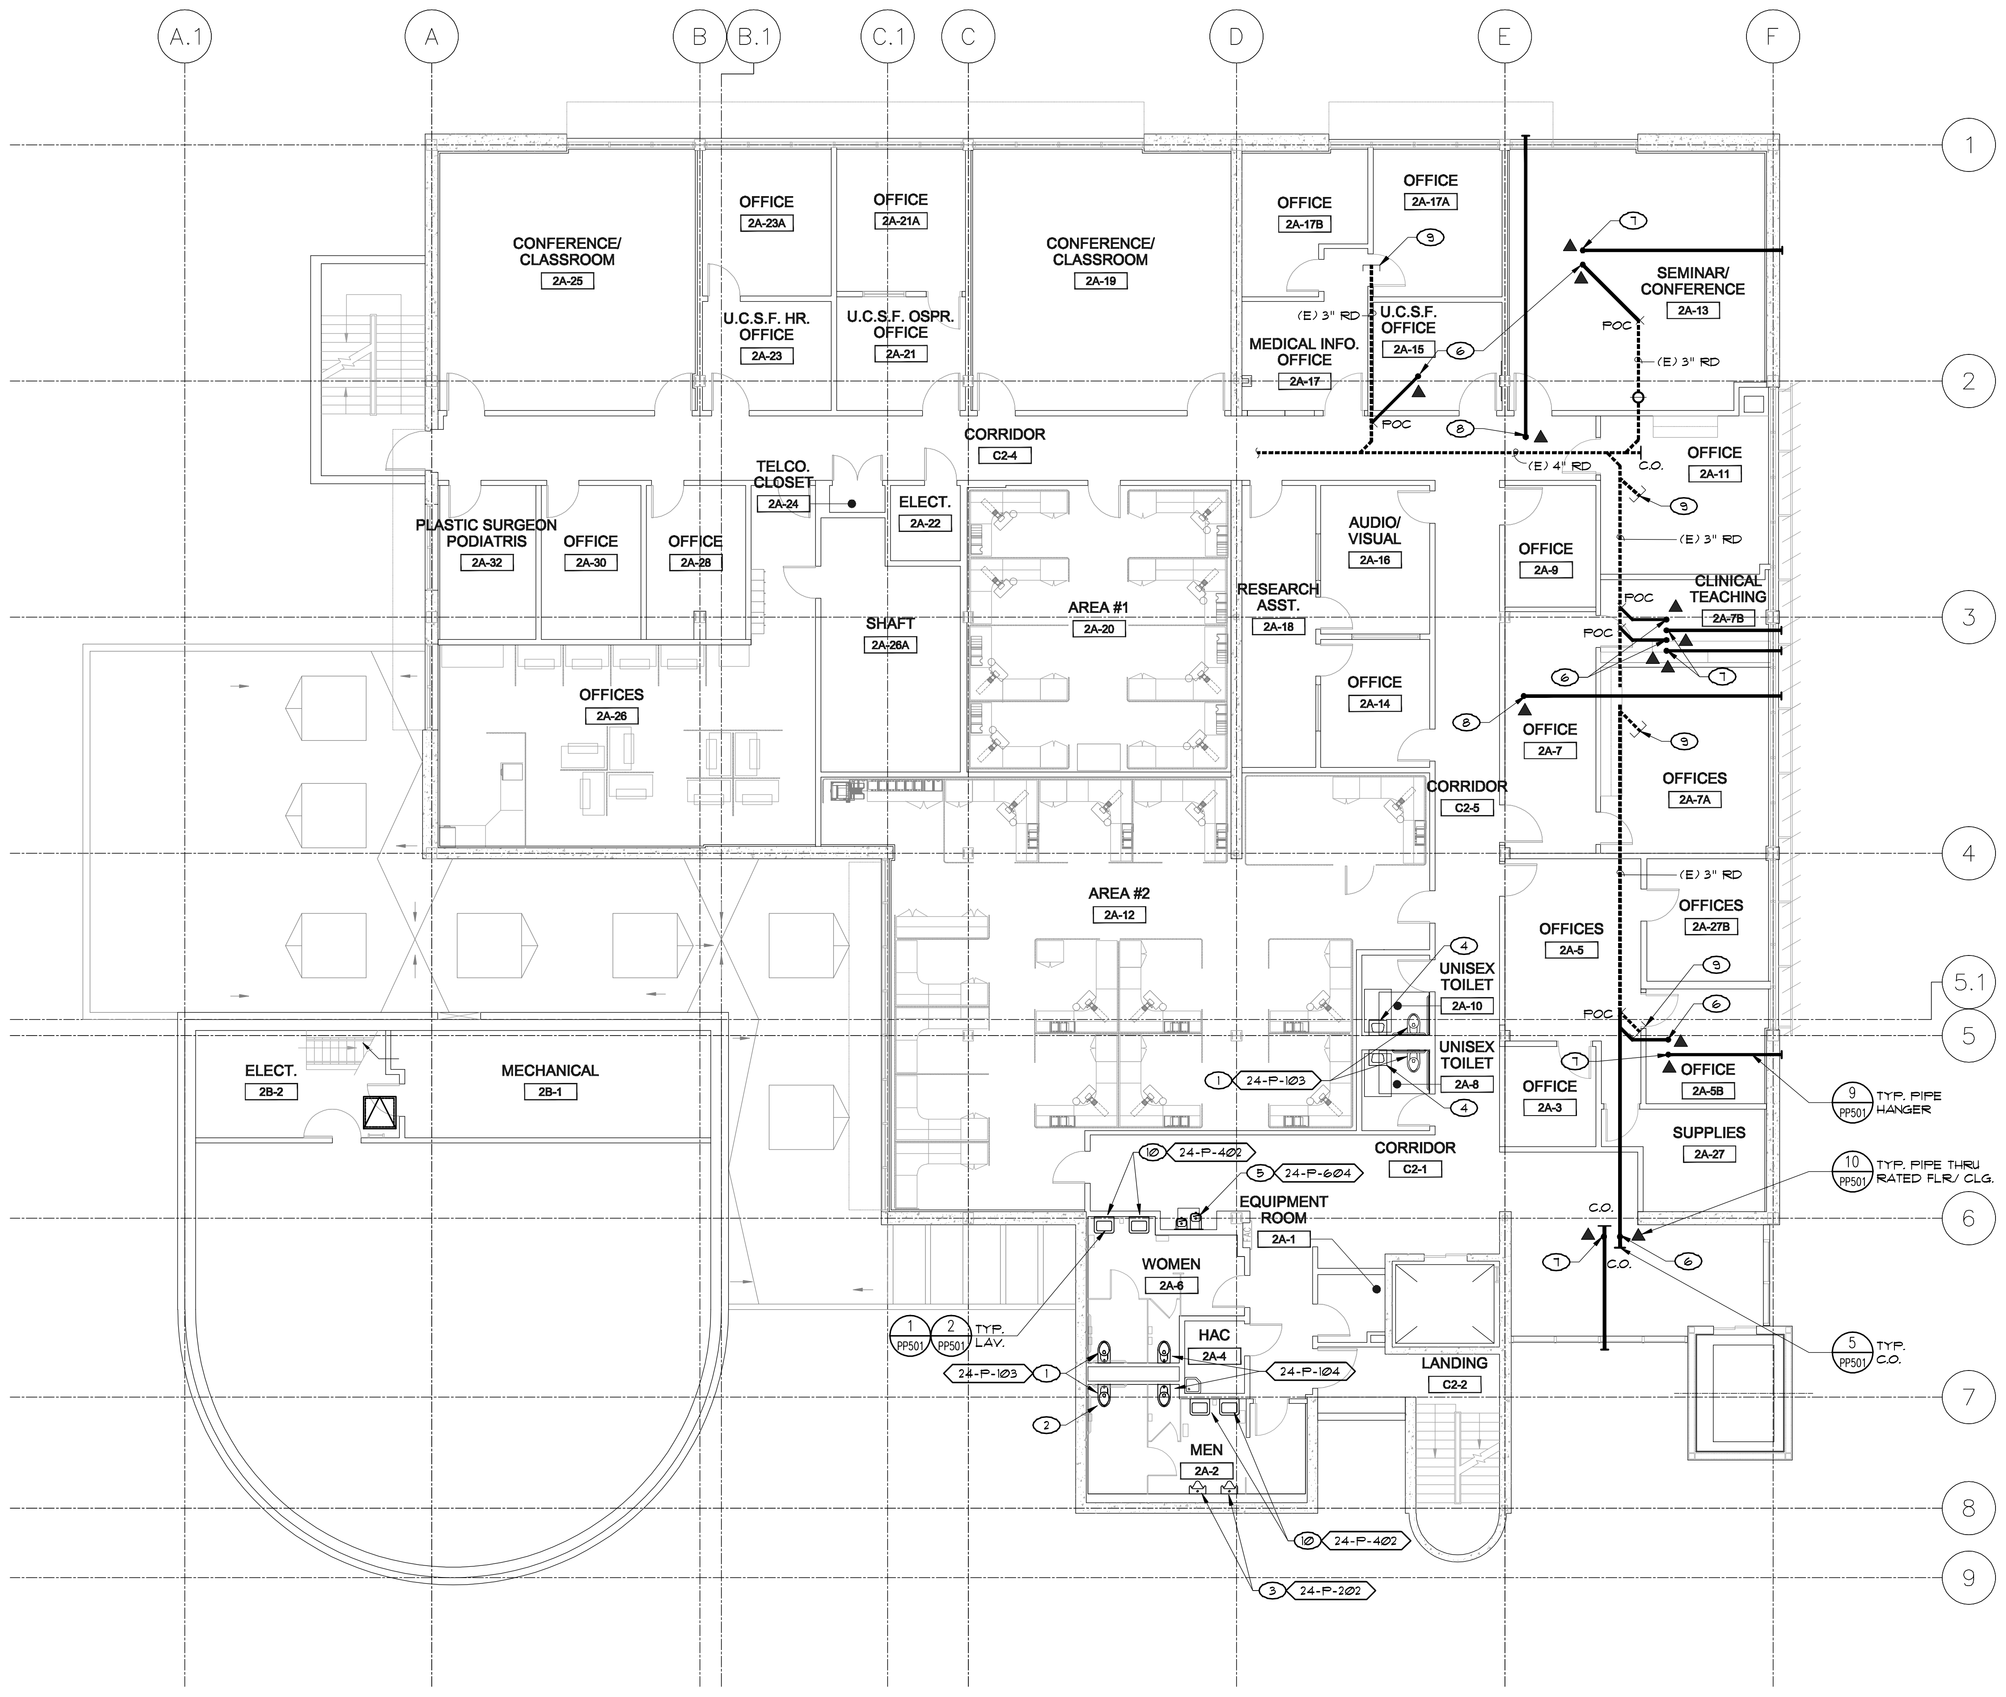

1 **SECOND FLOOR PLUMBING REMODEL PLAN**
SCALE: 1/8" = 1'-0"

KEY NOTES

1. REPLACE (E) WATER CLOSET WITH RETROFIT HEIGHT WALL MOUNT WATER CLOSET.
2. REROUTE WATER CONNECTION TO OPPOSITE SIDE OF WATER CLOSET. ROTATE FLUSH VALVE AROUND 180° SO VALVE HANDLE IS AT THE WIDE SIDE OF STALL.
3. REPLACE (E) WALL MOUNT URINAL WITH UFAS COMPLIANT MODEL AND PROVIDE ALL NEW ROUGH-IN.
4. PROVIDE AND INSTALL (TRUEBRO HANDI LAV-GUARD #102W OR EQUAL) INSULATED RUBBER WRAP ON P-TRAP AND ANGLE STOP ASSEMBLIES UNDER (E) LAVATORY.
5. REPLACE (E) SINGLE HEIGHT ELECTRIC DRINKING FOUNTAIN WITH DUAL HEIGHT REFRIGERATED DRINKING FOUNTAIN.
6. 3" RD DROP IN WALL FROM NEW THIRD FLOOR ADDITIONAL ROOF DRAIN, CONNECT TO (E) RD LINE IN SECOND FLOOR ATTIC AS SHOWN.
7. 3" OD DROP IN WALL FROM NEW THIRD FLOOR ADDITIONAL ROOF DRAIN, RUN IN SECOND FLOOR ATTIC TO ¼" BEYOND SURFACE OF EXTERIOR WALL.
8. 3" OD DROP IN WALL FROM THIRD FLOOR REPLACEMENT ROOF DRAIN, RUN IN SECOND FLOOR ATTIC TO ¼" BEYOND SURFACE OF EXTERIOR WALL.
9. PROVIDE WATER TIGHT CAP ON (E) 3" RD LINE WHERE (E) ROOF DRAIN WAS REMOVED.
10. REPLACE (E) WALL MOUNT LAVATORY WITH UFAS COMPLIANT MODEL AND PROVIDE ALL NEW ROUGH-IN. PROVIDE AND INSTALL (TRUEBRO HANDI LAV-GUARD #102W OR EQUAL) INSULATED RUBBER WRAP ON P-TRAP AND ANGLE STOP ASSEMBLIES UNDER LAVATORY.

PLUMBING FIXTURE NOTE

REFER TO SHEET PP600 FOR PLUMBING FIXTURE SCHEDULE. ALL NEW FIXTURES SHALL HAVE NEW ROUGH-IN CONNECTED TO (E) PIPES THRU WALL.

Revisions:	Date

CONSULTANTS:

REGISTERED PROFESSIONAL ENGINEER GARBEN W. LENGVENIS NO. 33380 MECHANICAL STATE OF CALIFORNIA

LP Consulting Engineers, Inc.
895 W. Ashlan Ave, Suite 101 Clovis, CA 93612
p 559-348-2130 - f 559-348-2131
www.lpengineers.com
Job #: 10-1698

LICENSED ARCHITECT SHAWN GRIMM NO. C-34697 REN. 07-31-15 STATE OF CALIFORNIA

ARCHITECT/ENGINEERS:

HMC Architects
1827 E. Fir Avenue, Studio 103 / Fresno, CA 93720
T 559 322 2444 / www.hmcarchitects.com

Drawing Title: SECOND FLOOR PLUMBING REMODEL PLAN	Project Title: BUILDING 24 SEISMIC CORRECTION AND ADDITION	Project Number: 570-215	Office of Construction and Facilities Management
Approved: Project Director	Location: VAMC FRESNO, CA	Building Number: 24	Department of Veterans Affairs
	Date: March 12, 2013 / Checked: K.K. / Drawn: D.N.	Drawing Number: PP102 Dwg. 112 of 180	

VA FORM 08-6231