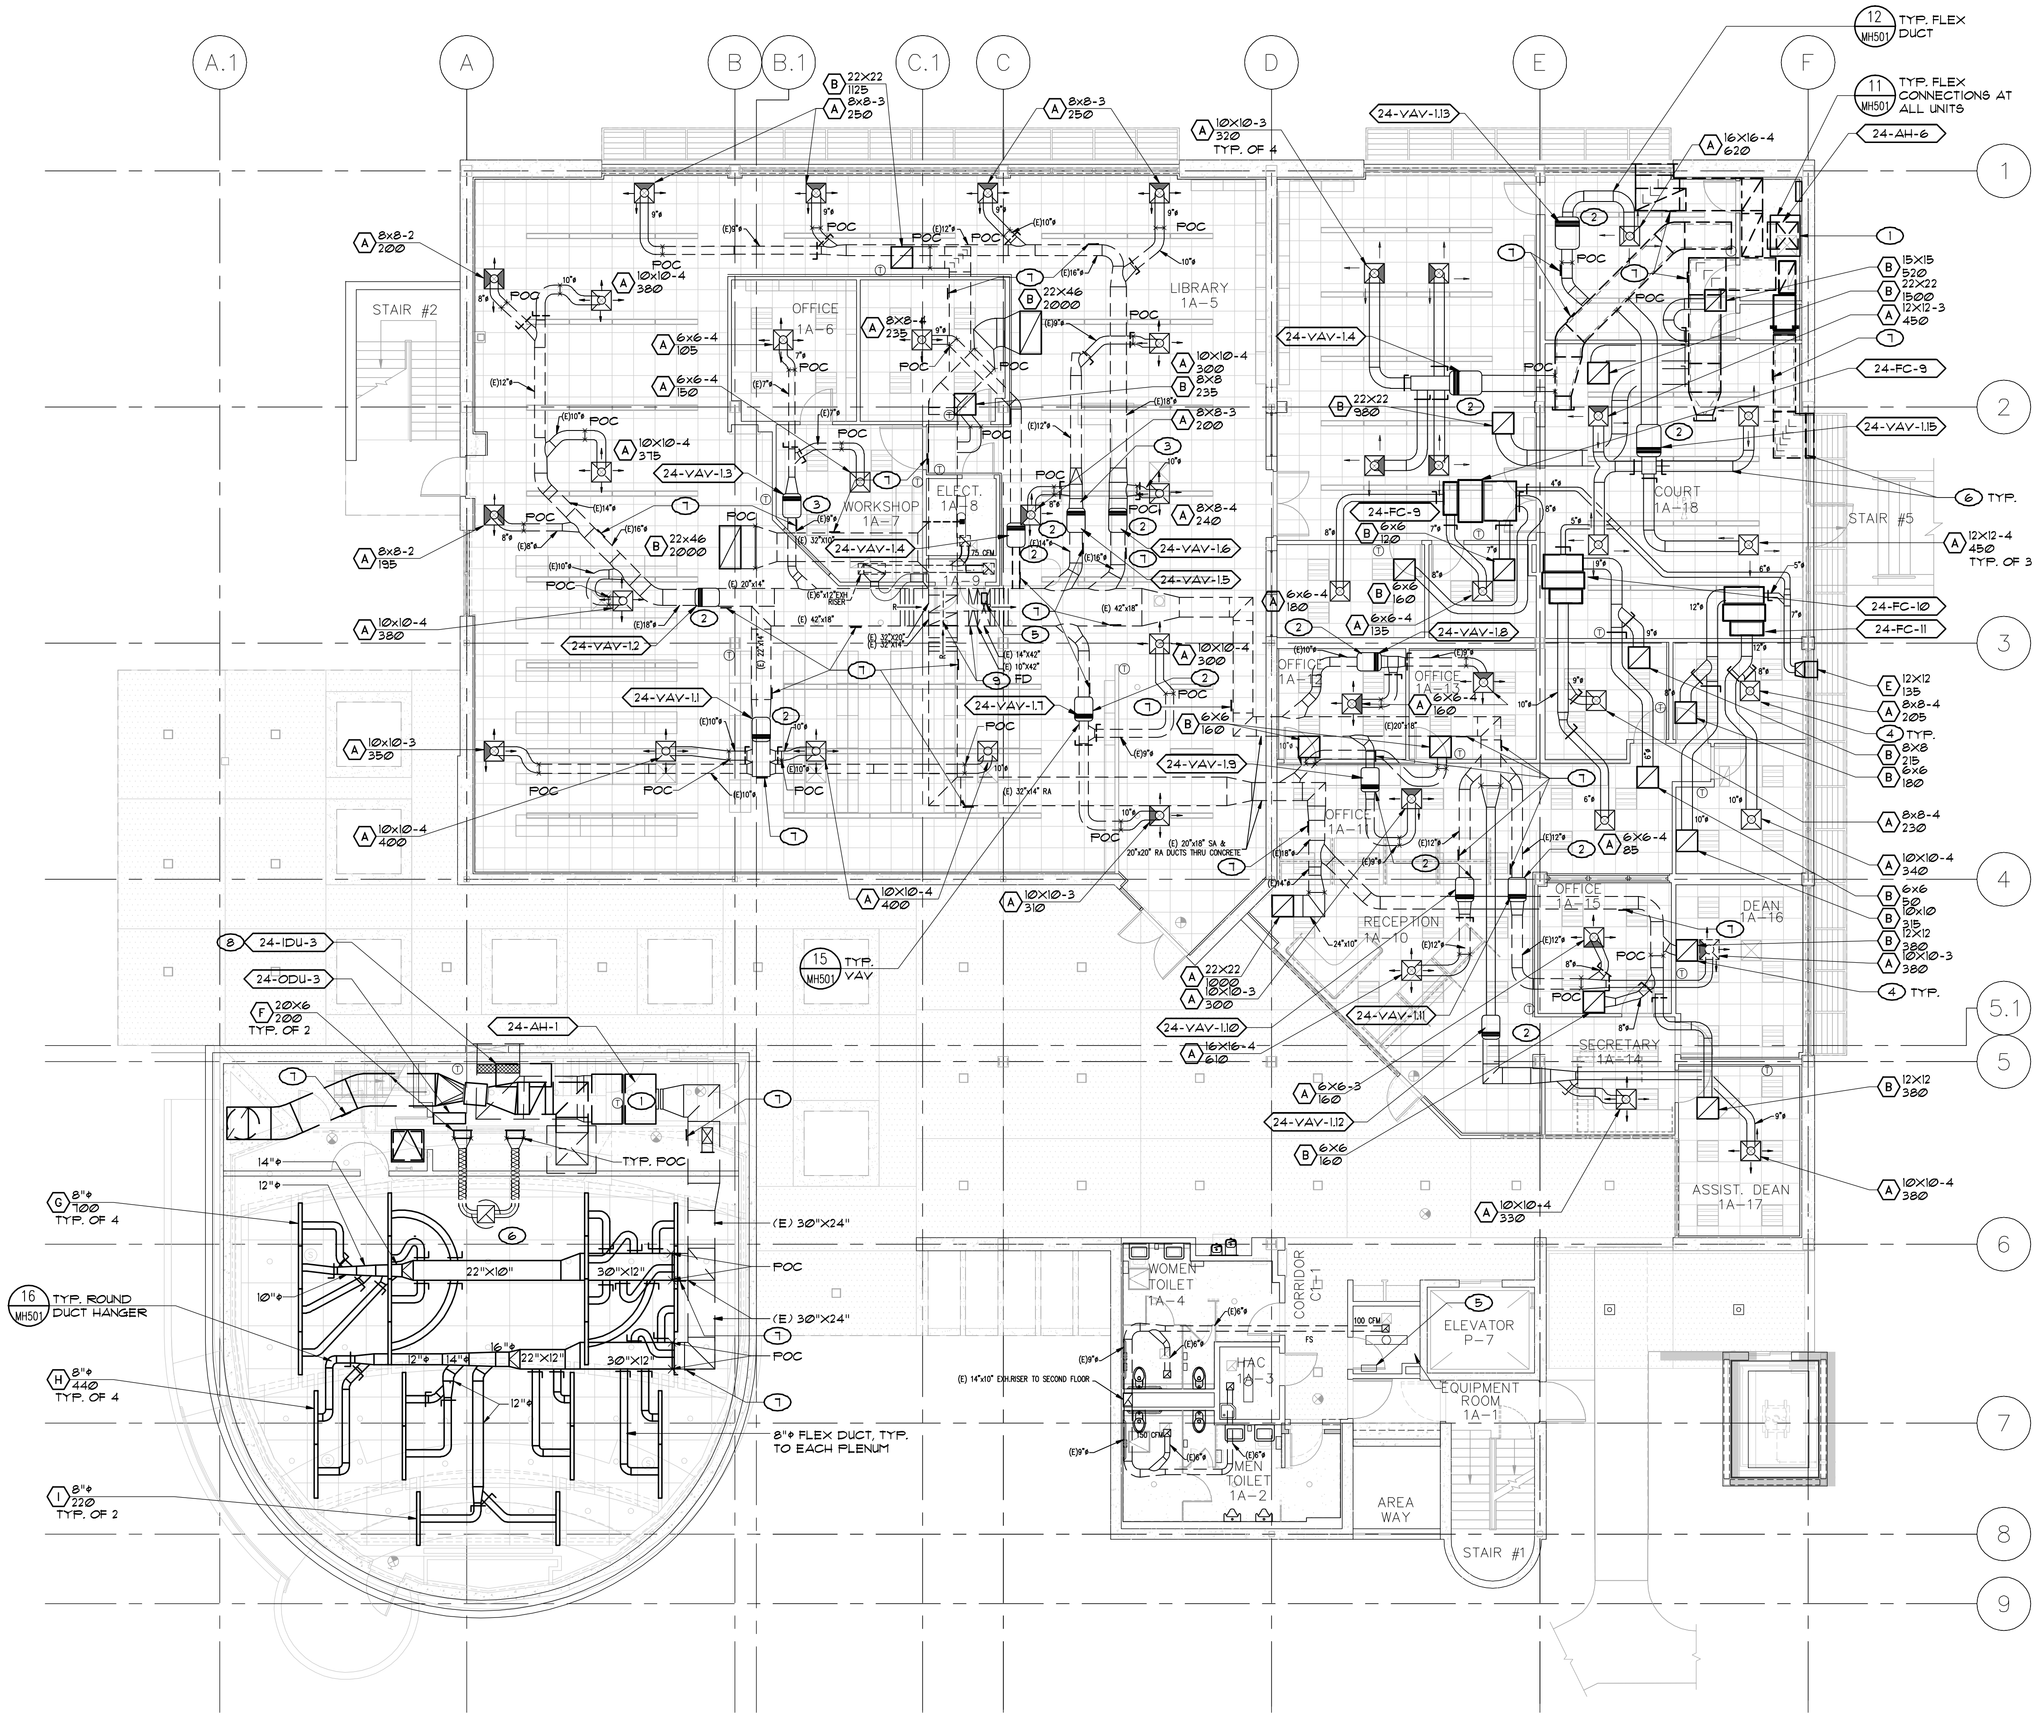

1 FIRST FLOOR MECHANICAL REMODEL PLAN
SCALE: 1/8" = 1'-0"

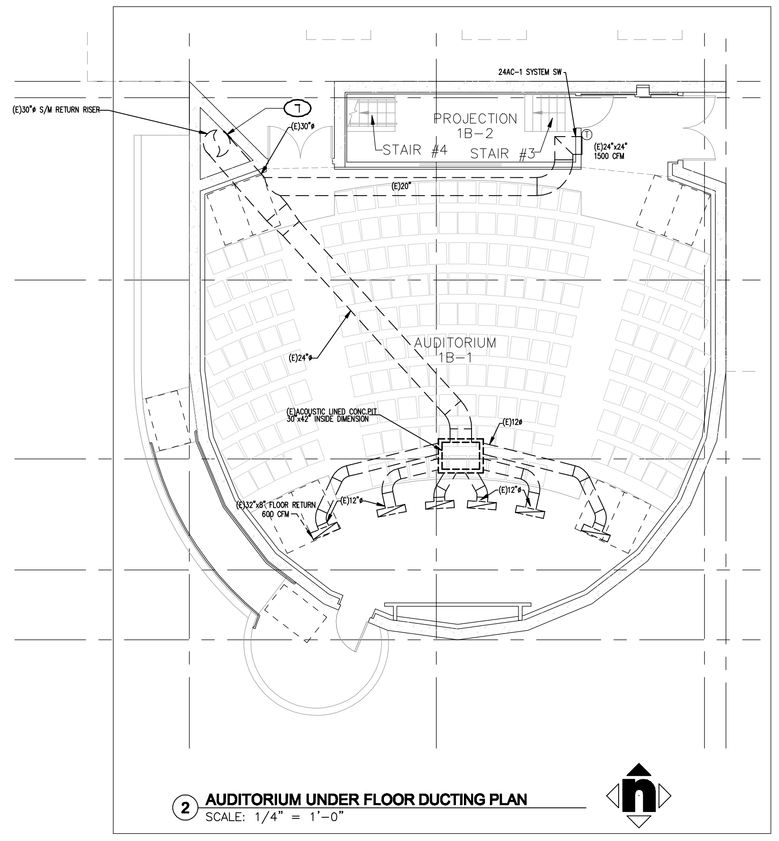

2 AUDITORIUM UNDER FLOOR DUCTING PLAN
SCALE: 1/4" = 1'-0"

KEY NOTES

1. (E) AH TO REMAIN, REPLACE INDIVIDUAL SUPPLY FAN MOTOR, RETURN FAN MOTOR WITH ALL ASSOCIATED BELTS AND SHEAVES. REPLACE ALL CONTROLS WITH NEW DIGITAL CONTROLS. CLEAN COILS, DRAIN PANS AND VACUUM OUT INSIDE OF EACH SECTION OF UNIT. ADD SEISMIC BRACING TO MAIN DUCTWORK.
2. VAV BOX WITH REHEAT COIL, CONNECT TO (E) DUCTWORK.
3. VAV BOX, CONNECT TO (E) DUCTWORK.
4. ATTACH CEILING GRILLE TO T-BAR CEILING GRID WITH (1) #10 S.M. SCREW ON EACH SIDE.
5. ADD 12"X12" DOOR LOUVER AT +12" FROM BOTTOM OF DOOR.
6. SEE DETAILS 1 THRU 10 SHEET MH501 FOR TYP. DUCT DETAILS.
7. PROVIDE GASKETED REMOVABLE ACCESS PANEL ON SIDE OF (E) DUCT TO REMAIN AND CLEAN DUCT PER SPEC. SECT. 23 31 00, PARAGRAPH 3.6.
8. REFRIGERANT PIPES ROUTE UP THRU CEILING, THRU MECH. ROOM ABOVE, THRU ROOF AND CONNECT TO ODU ON ROOF.
9. (E) FIRE DAMPER (FD) TO REMAIN.

EQUIPMENT NOTE

REFER TO SHEETS MH600 AND MH601 FOR EQUIPMENT SCHEDULES.

Revisions:	Date

CONSULTANTS:

REGISTERED PROFESSIONAL ENGINEER GAREN M. LENGLOND NO. 33380 REN. 6-30-14 MECHANICAL STATE OF CALIFORNIA

LP Consulting Engineers, Inc.
895 W. Ashlan Ave, Suite 101 Clovis, CA 93612
p 559-348-2130 - f 559-348-2131
www.lpengineers.com
Job #: 10-1698

LICENSED ARCHITECT GARY M. GRIFFITH NO. C-24897 REN. 07-31-13 STATE OF CALIFORNIA

ARCHITECT/ENGINEERS:

HMC Architects
1827 E. Fir Avenue, Studio 103 / Fresno, CA 93720
T 559 322 2444 / www.hmcarchitects.com

Drawing Title: FIRST FLOOR MECHANICAL REMODEL PLAN	Project Title: BUILDING 24 SEISMIC CORRECTION AND ADDITION		Project Number: 570-215
Approved: Project Director	Location: VAMC FRESNO, CA		Building Number: 24
	Date: March 12, 2013	Checked: K.K. / Drawn: D.N.	Drawing Number: MH101 Dwg. 137 of 180

Office of Construction and Facilities Management

Department of Veterans Affairs

VA FORM 08-6231