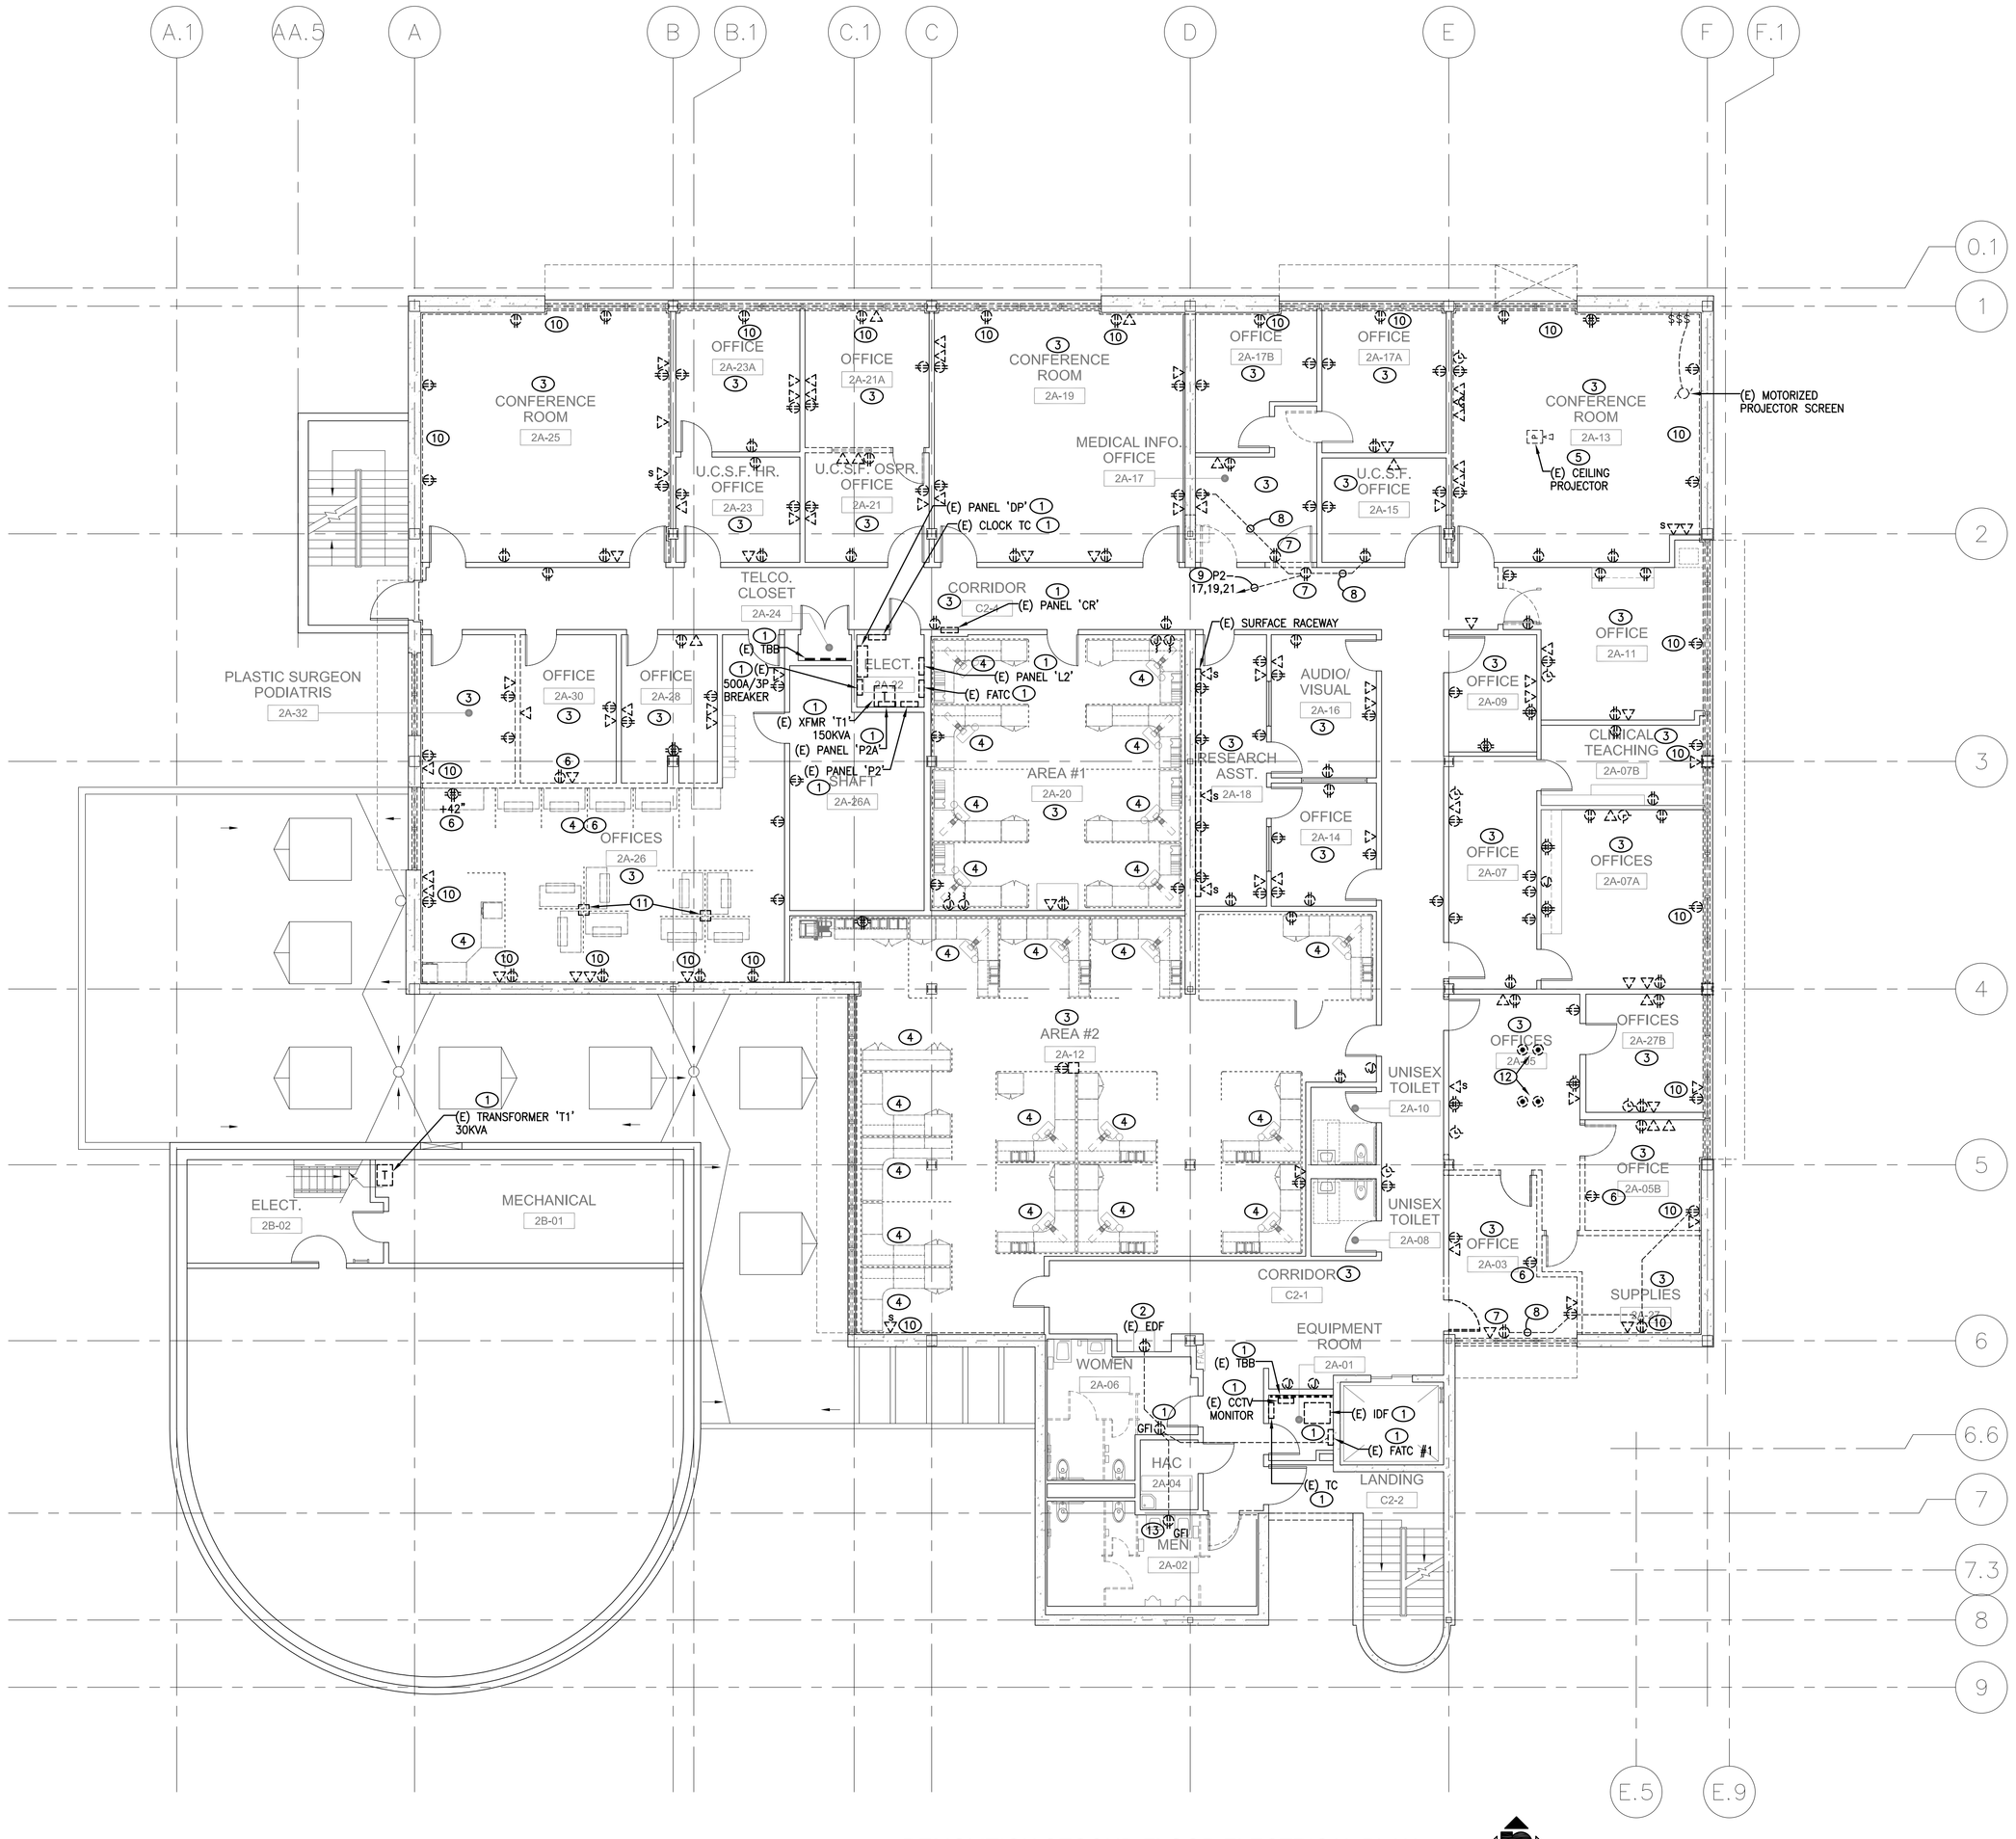

1 DEMOLITION SECOND FLOOR ELECTRICAL PLAN
1/8" = 1'-0"

SECOND FLOOR ELECTRICAL DEMO NOTES:

1. EXISTING ELECTRICAL TO REMAIN.
2. EXISTING ELECTRIC DRINKING FOUNTAIN TO BE REPLACED. REMOVE EXISTING RECEPTACLE AND WIRING. PROVIDE NEW GFI RECEPTACLE WITH NEW WALL PLATE, NEW CONDUITS AND WIRING. COORDINATE WITH SUPPLIER THROUGH COTR.
3. REFER TO ARCHITECTURAL PLANS FOR EXISTING WALLS TO RECEIVE NEW WALL COVERINGS OR FINISH. CONTRACTOR SHALL VERIFY IN FIELD LOCATION OF ALL EXISTING ELECTRICAL OUTLETS, DEVICES AND EQUIPMENT IN OR ON WALL. REMOVE AND REINSTALL EXISTING DEVICE PLATES AT FLUSH OUTLETS, WITH NEW EXTENSION RING AND NEW WALL PLATE. REMOVE AND REINSTALL EXISTING SURFACE ELECTRICAL ON WALL.
4. REFER TO ARCHITECTURAL PLANS FOR EXISTING WALLS TO RECEIVE NEW WALL COVERINGS OR FINISH, AND EXISTING FLOOR COVERING TO BE REPLACED. CONTRACTOR SHALL VERIFY IN FIELD ELECTRICAL CONNECTION LOCATION AND REQUIREMENT OF ALL EXISTING ELECTRIFIED WORK STATIONS. REMOVE AND REINSTALL EXISTING ELECTRICAL TO RECONNECT WORK STATIONS.
5. EXISTING CEILING TO BE REPLACED. CONTRACTOR SHALL VERIFY IN FIELD LOCATION OF ALL EXISTING ELECTRICAL OUTLETS, DEVICES AND EQUIPMENT IN OR ON CEILING FOR EXISTING CEILING MOUNTED PROJECTOR. REMOVE AND REINSTALL EXISTING ELECTRICAL WITH NEW FACE PLATES.
6. REMOVE EXISTING ELECTRICAL OUTLETS, DEVICES AND WIRING IN EXISTING WALLS TO BE REPLACED. REINSTALL EXISTING DEVICE IN NEW OUTLET WITH NEW PLATES, CONDUITS AND WIRING.
7. EXISTING WALLS TO BE REMOVED. REMOVE EXISTING ELECTRICAL OUTLETS, DEVICES AND RELATED CONDUITS AND WIRING.
8. REMOVE EXISTING CONDUITS AND WIRING.
9. VERIFY LOCATION OF EXISTING HOMERUN IN FIELD. REMOVE EXISTING CONDUIT AND WIRING.
10. INSIDE OF ALL EXTERIOR WALLS ARE TO BE FURRED. REFER TO ARCHITECTURAL PLANS FOR INFO AND DETAILS. CONTRACTOR SHALL PROVIDE EXTENSION RINGS AND NEW WALL PLATES TO BRING EXISTING DEVICE OUT WITH THE FRONT EDGE OF THE RING FLUSH WITH FINISHED WALL SURFACE.
11. EXISTING FURNITURE PANELS HAVE OVERHEAD POWER AND TEL/DATA CONNECTION RUN IN EXISTING FURNITURE PANEL COLUMNS. EXISTING CEILING IS BEING REPLACED. EXISTING ELECTRICAL IN ATTIC SHALL REMAIN AND SHALL BE RECONNECTED.
12. EXISTING FLOOR BOXES ABANDONED IN PLACE. REMOVE EXISTING DEVICES AND WIRING. CAP EXISTING FLOOR OUTLETS FOR NEW FLOORING.
13. REMOVE EXISTING RECEPTACLE, OUTLET, CONDUITS AND WIRING.

Revisions	Date

CONSULTANTS:

REGISTERED PROFESSIONAL ENGINEER — CHRISTOPHER LEE PERHAM — E - 10411 ELECTRICAL REN. 09-30-14 — STATE OF CALIFORNIA

LP Consulting Engineers, Inc.
895 W. Ashlan Ave, Suite 101 Clovis, CA 93612
p 559-432-1249 - f 559-432-1625
www.lpengineers.com
Job #: 10-1096

LICENSED ARCHITECT — STEVEN M. GRAY — No. C-28697 — REN. 07-31-15 — STATE OF CALIFORNIA

ARCHITECT/ENGINEERS:

HMC Architects
1827 E. Fir Avenue, Studio 103 / Fresno, CA 93720
T 559 322 2444 / www.hmcarchitects.com

Drawing Title	DEMOLITION SECOND FLOOR ELECTRICAL PLAN
Approved: Project Director	
Project Title	BUILDING 24 SEISMIC CORRECTION AND ADDITION
Location	VAMC FRESNO, CA
Date	March 12, 2013
Checked	PK
Drawn	PK/LS
Project Number	570-215
Building Number	24
Drawing Number	ED202
	Dwg. 160 of 180

Office of Construction and Facilities Management
Department of Veterans Affairs

VA FORM 08-6231