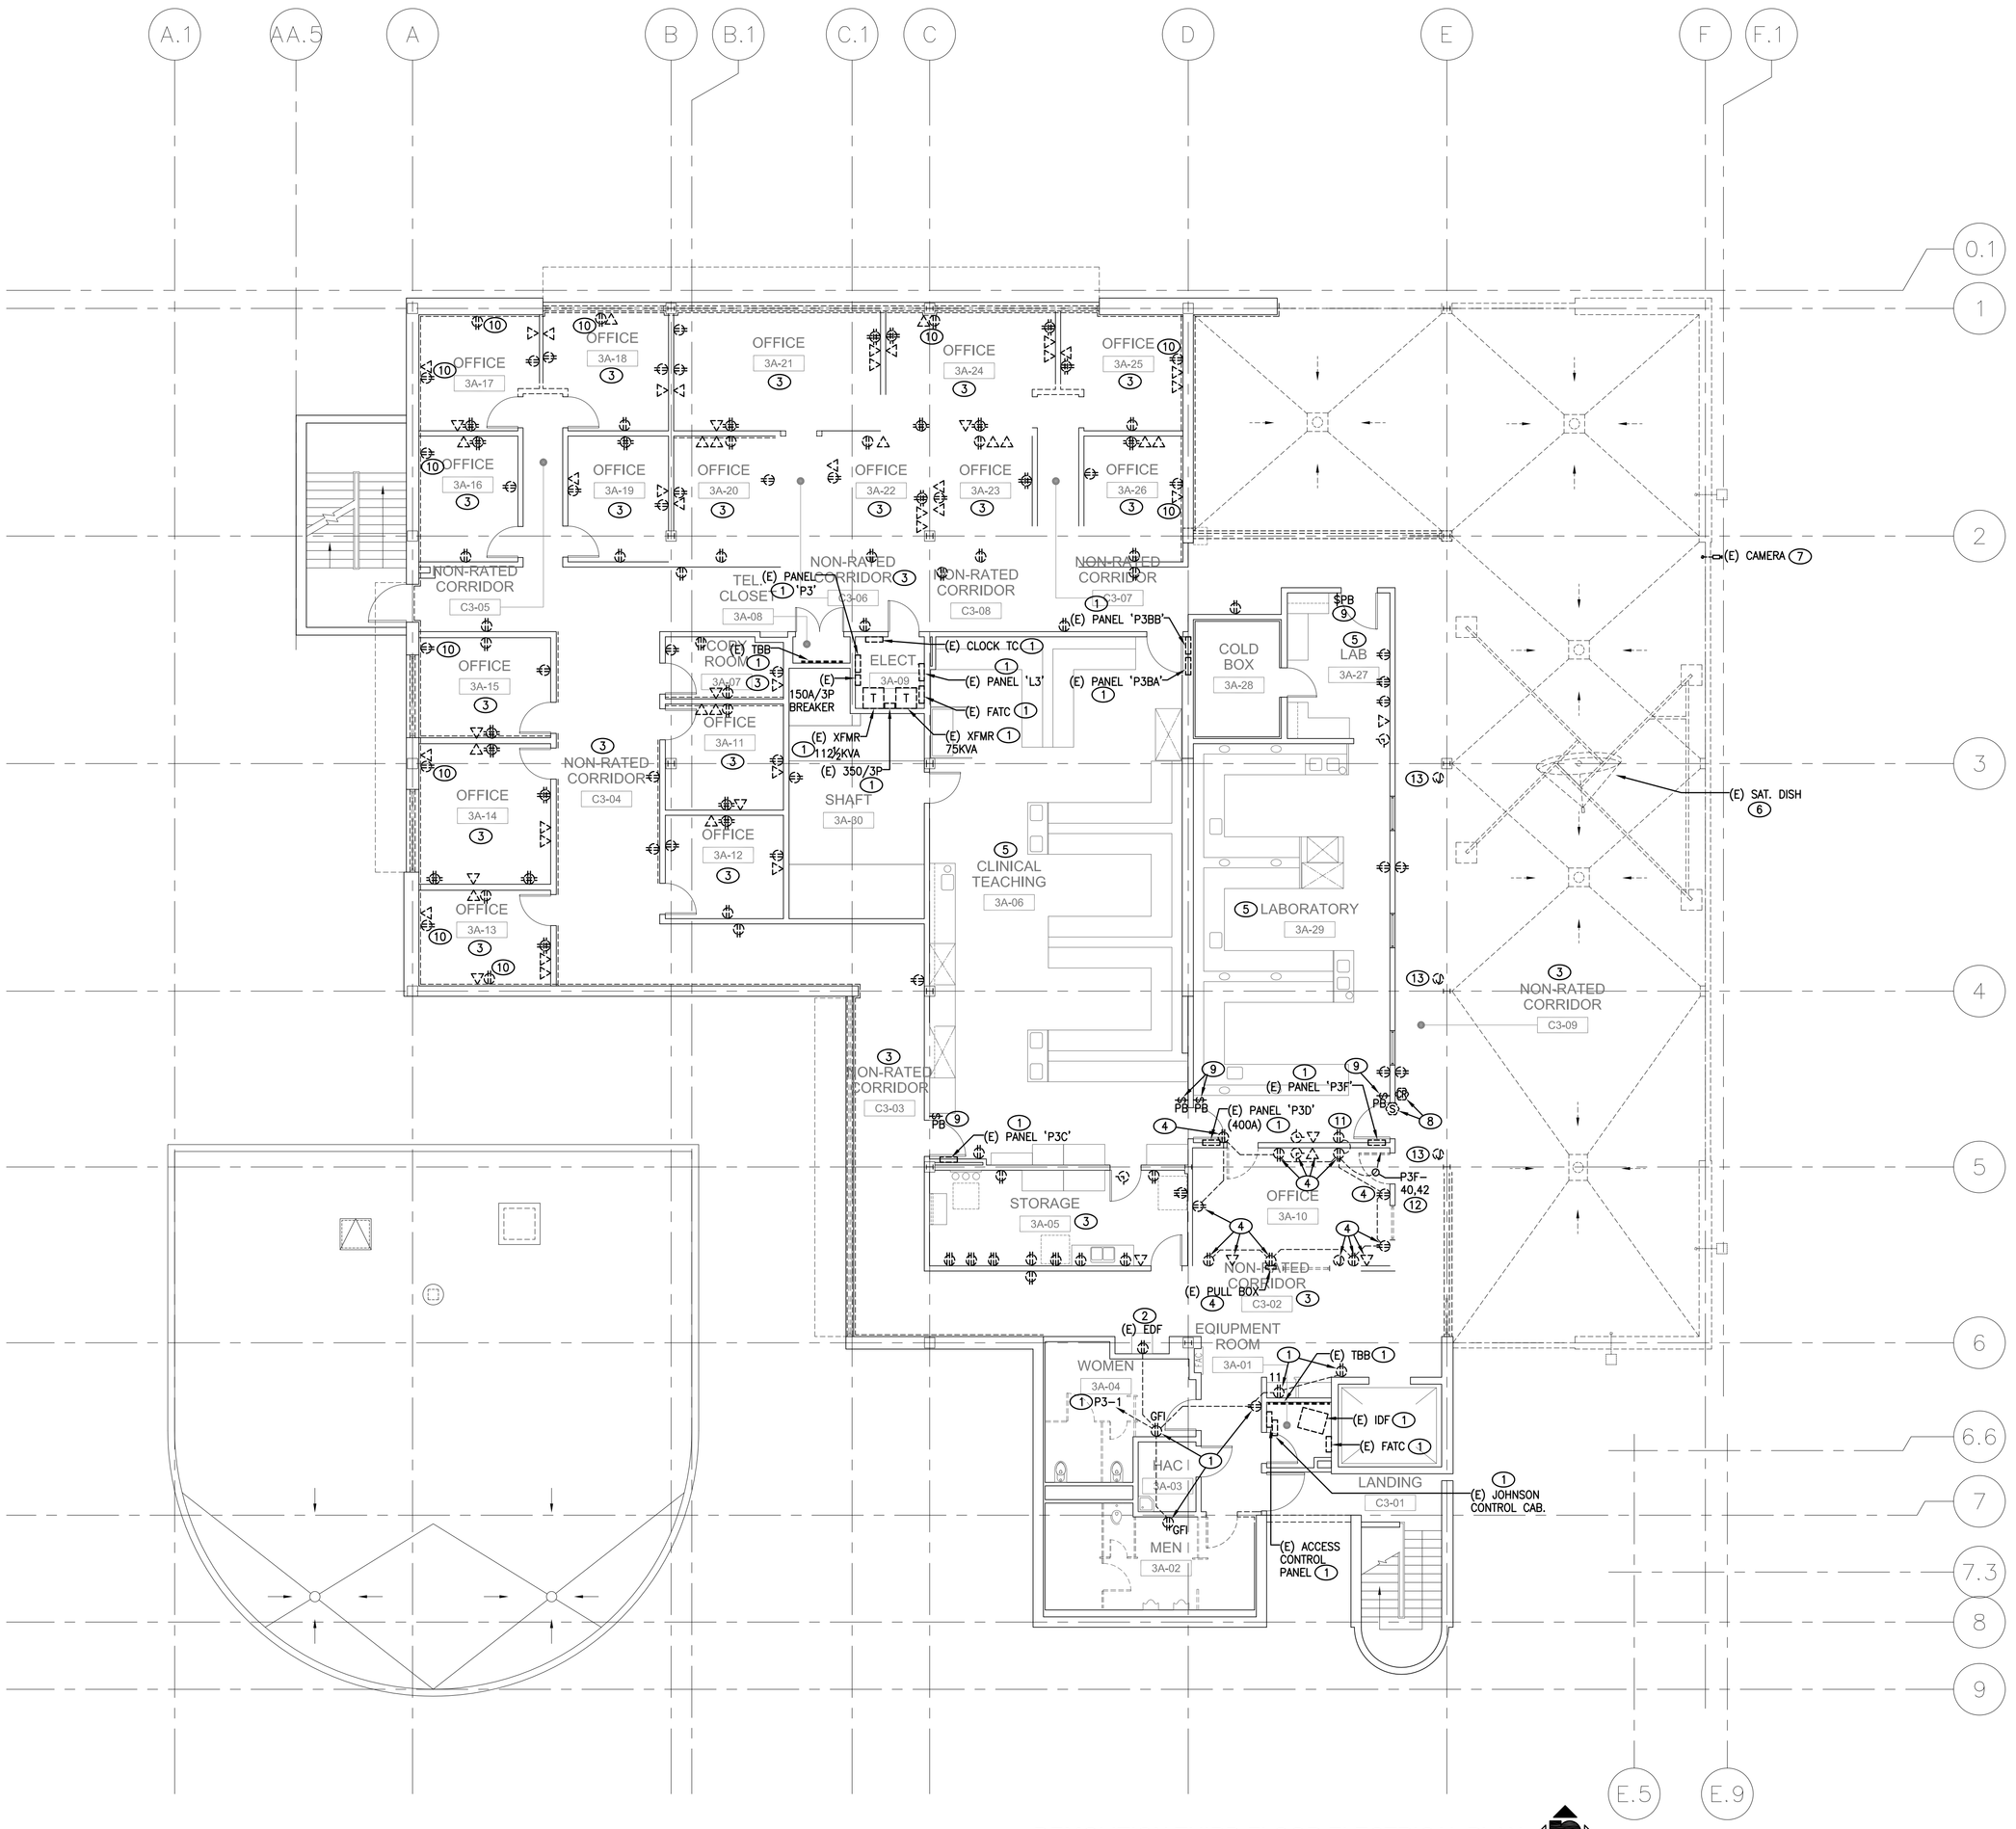

1 DEMOLITION THIRD FLOOR ELECTRICAL PLAN
1/8" = 1'-0"

THIRD FLOOR ELECTRICAL DEMO NOTES:

1. EXISTING ELECTRICAL TO REMAIN.
2. EXISTING ELECTRIC DRINKING FOUNTAIN TO BE REPLACED. REMOVE EXISTING RECEPTACLE AND WIRING. PROVIDE NEW GFI RECEPTACLE WITH NEW WALL PLATE, NEW CONDUITS AND WIRING. COORDINATE WITH SUPPLIER THROUGH COTR.
3. REFER TO ARCHITECTURAL PLANS FOR EXISTING WALLS TO RECEIVE NEW WALL COVERINGS OR FINISH. CONTRACTOR SHALL VERIFY IN FIELD LOCATION OF ALL EXISTING ELECTRICAL OUTLETS, DEVICES AND EQUIPMENT IN OR ON WALL. REMOVE AND REINSTALL EXISTING DEVICE PLATES AT FLUSH OUTLETS, WITH NEW EXTENSION RING AND NEW WALL PLATE. REMOVE AND REINSTALL EXISTING SURFACE ELECTRICAL ON WALL.
4. REMOVE EXISTING ELECTRICAL OUTLETS, DEVICES AND WIRING.
5. REFER TO ARCHITECTURAL PLANS FOR EXISTING WALLS TO RECEIVE NEW WALL COVERINGS OR FINISH. CONTRACTOR SHALL VERIFY IN FIELD LOCATION OF ALL EXISTING ELECTRICAL OUTLETS, DEVICES AND EQUIPMENT IN OR ON WALL. NOT ALL EXISTING ELECTRICAL ARE SHOWN. REMOVE AND REINSTALL EXISTING DEVICE PLATES AT FLUSH OUTLETS, WITH NEW EXTENSION RING AND NEW WALL PLATE. REMOVE AND REINSTALL EXISTING SURFACE ELECTRICAL ON WALL.
6. REMOVE EXISTING SATELLITE DISH AND RELATED CONDUITS AND CABLES. RETURN DISH TO OWNER.
7. REMOVE EXISTING SECURITY CAMERA AND RELATED CONDUITS AND CABLES. RETURN CAMERA TO OWNER.
8. EXISTING ACCESS CONTROL CARD READER AND ELECTRIC STRIKE, TO REMAIN.
9. EXISTING EMERGENCY PUSH BUTTON STATIONS AND WIRING FOR EMG PANEL POWER SHUTOFF, TO REMAIN.
10. INSIDE OF ALL EXTERIOR WALLS ARE TO BE FURRED. REFER TO ARCHITECTURAL PLANS FOR INFO AND DETAILS. CONTRACTOR SHALL PROVIDE EXTENSION RINGS AND NEW WALL PLATES TO BRING EXISTING DEVICE OUT WITH THE FRONT EDGE OF THE RING FLUSH WITH FINISHED WALL SURFACE.
11. EXISTING RECEPTACLE TO BE RECONNECTED.
12. REMOVE EXISTING HOMERUN CONDUIT AND WIRING.
13. REMOVE EXISTING JUNCTION BOXES, CONDUITS AND WIRING IN WALLS TO BE REMOVED.

Revisions:	Date

CONSULTANTS:

REGISTERED PROFESSIONAL ENGINEER — CHRISTOPHER IVAN — E - 10411 ELECTRICAL REN. 09-30-14 — STATE OF CALIFORNIA

LP Consulting Engineers, Inc.
895 W. Ashlan Ave, Suite 101 Clovis, CA 93612
p 559-432-1249 f 559-432-1625
www.lpengineers.com
Job #: 10-1096

LICENSED ARCHITECT — SCOTT MACY HMC — NO. C-21897 — REN. 07-31-15 — STATE OF CALIFORNIA

ARCHITECT/ENGINEERS:

HMC Architects
1827 E. Fir Avenue, Studio 103 / Fresno, CA 93720
T 559 322 2444 / ww mcarchitects.com

Drawing Title: DEMOLITION THIRD FLOOR ELECTRICAL PLAN

Approved Project Director:

Project Title: BUILDING 24 SEISMIC CORRECTION AND ADDITION

Location: VAMC FRESNO, CA

Date: March 12, 2013 | Checked: PK | Drawn: PK/LS

Project Number: 570-215

Building Number: 24

Drawing Number: ED302

Dwg. 163 of 180

Office of Construction and Facilities Management

Department of Veterans Affairs

VA FORM 08-6231