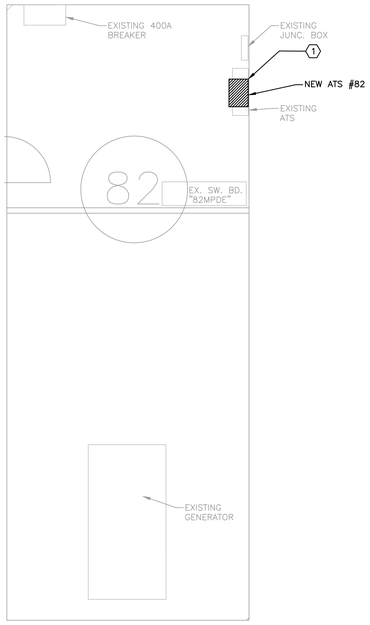

1 BLDG. 82 PLAN (E105)
SCALE: 1/4" = 1'- 0"

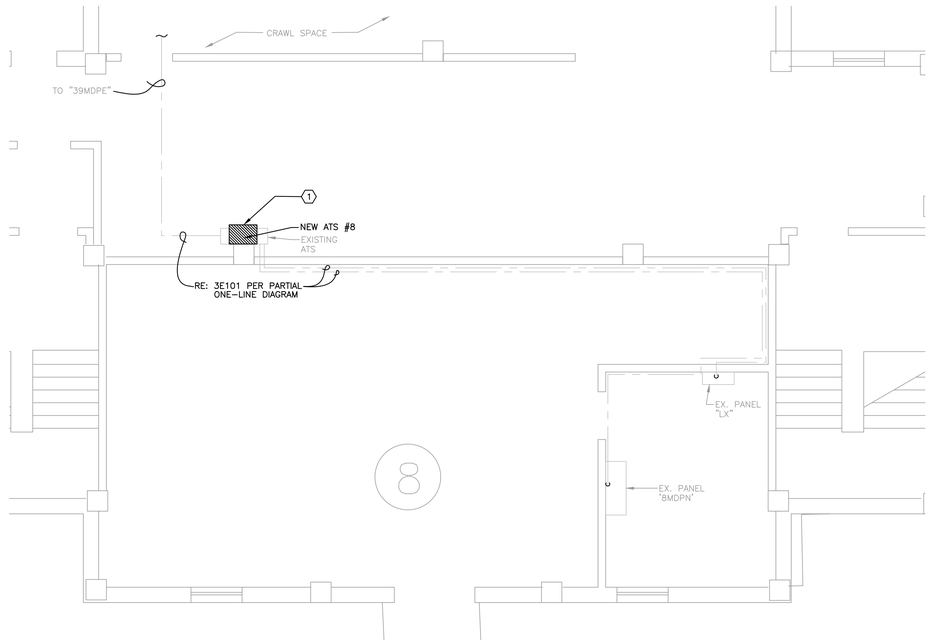

2 BLDG. 8 PLAN (E105)
SCALE: 1/4" = 1'- 0"

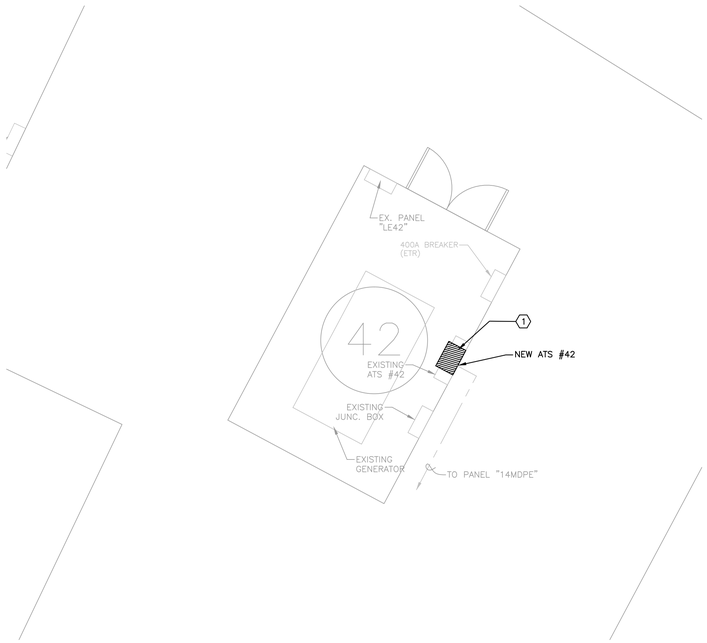

3 BLDG. 42 PLAN (E105)
SCALE: 1/4" = 1'- 0"

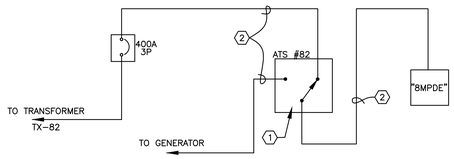

4 BLDG. 82 ONE-LINE-DIAGRAM (E105)
SCALE: N.T.S

ELECTRICAL NOTES

1. REPLACE EXISTING TRANSFER SWITCH WITH NEW TRANSFER SWITCH & RECONNECT TO EXISTING FEEDERS. SEE SHEET E100 FOR TRANSFER SWITCH SCHEDULE. ALSO, RECONNECT GENERATOR START CONDUCTORS, AND REMOTE CONTROL & ANNUNCIATION CONDUCTORS. (WHERE APPLICABLE)
2. EXISTING 4-500MCM & 1 #3 GRND - 3 1/2" C TO REMAIN.

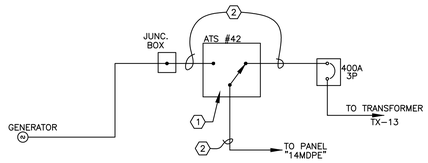

5 BLDG. 42 ONE-LINE DIAGRAM (E105)
SCALE: N.T.S.

Revisions:	Date

CONSULTANTS:

E E Consultants, Inc.
PROFESSIONAL ELECTRICAL ENGINEERS
301 Jackson St, Suite 204 Alexandria, LA 71301
PH: (318) 445-8870 FAX: (318) 445-4350

Professional Seal: STATE OF LOUISIANA — RAYMOND J. DUNN, JR. REG. NO. 18682 REGISTERED PROFESSIONAL ENGINEER — ELECTRICAL ENGINEERING — 7-13-12

ARCHITECT/ENGINEERS: 12021-CAL

BH&B
Barron Heinberg & Brocato
Architecture, Engineering
Planning, Interior Design
1015 Wisteria Street
Alexandria, Louisiana 71301
Tel: 318-443-7291 Fax: 318-487-0678

Drawing Title: **BUILDINGS 8, 42 & 82 PARTIAL PLANS & ONE-LINE DIAGRAMS**

Approved: Project Director

Project Title: A&E DESIGN REPLACEMENT OF TRANSFER SWITCH FINAL SUBMITTAL

Location: VAMC; ALEXANDRIA, LA.

Date: JULY 13, 2012 | Checked: RJD | Drawn: EEC

Project Number: 502-11-111

Building Number: **8, 42 & 82**

Drawing Number: E105
Dwg. 7 of 7

Office of Facilities Management
Department of Veterans Affairs

VA FORM 08-6231, OCT 1978
Sheet Title Block Version (3-14-2011)