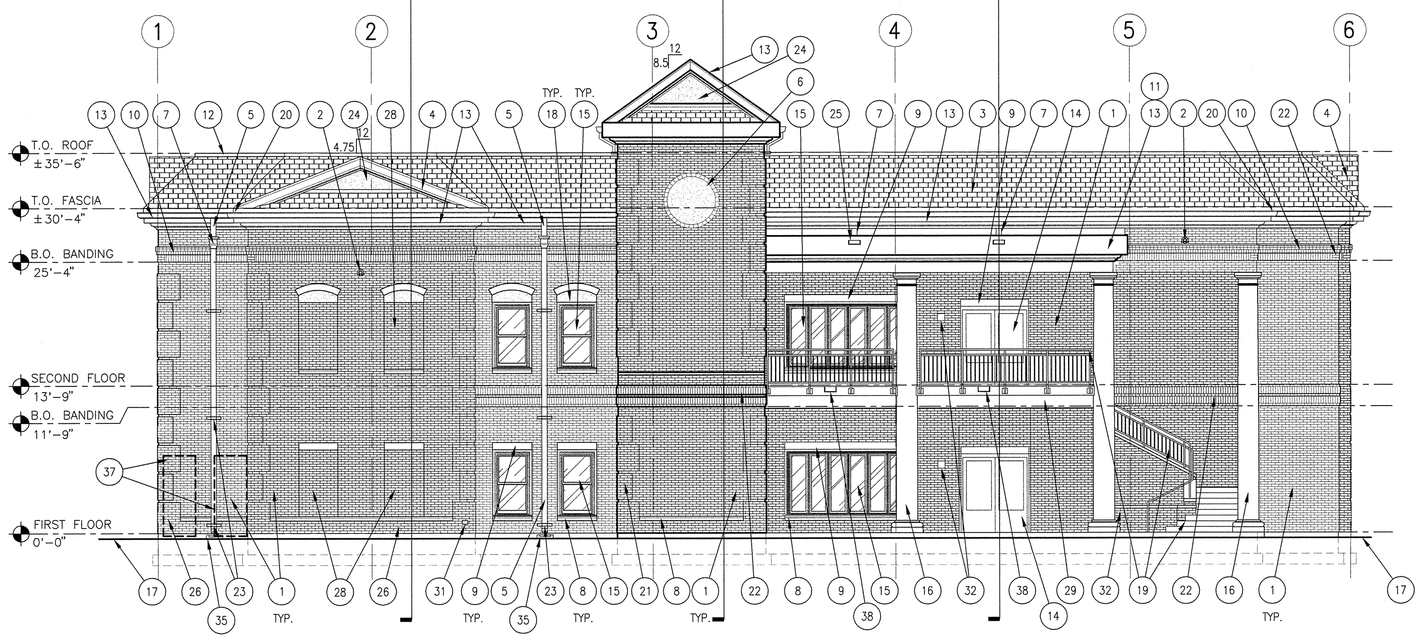

1 NORTH ELEVATION

0' 4' 8' 12' 16' 20' 24' SCALE: 1/8" = 1'-0"

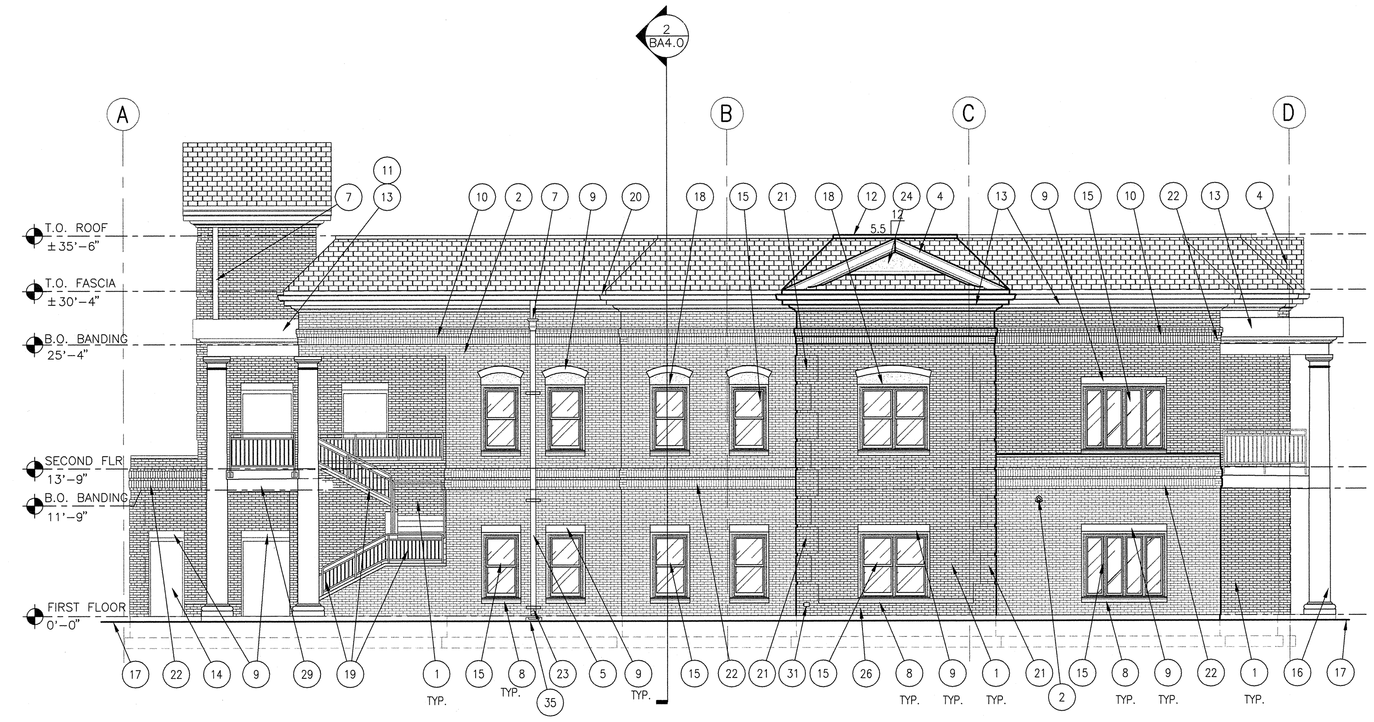

2 WEST ELEVATION

0' 4' 8' 12' 16' 20' 24' SCALE: 1/8" = 1'-0"

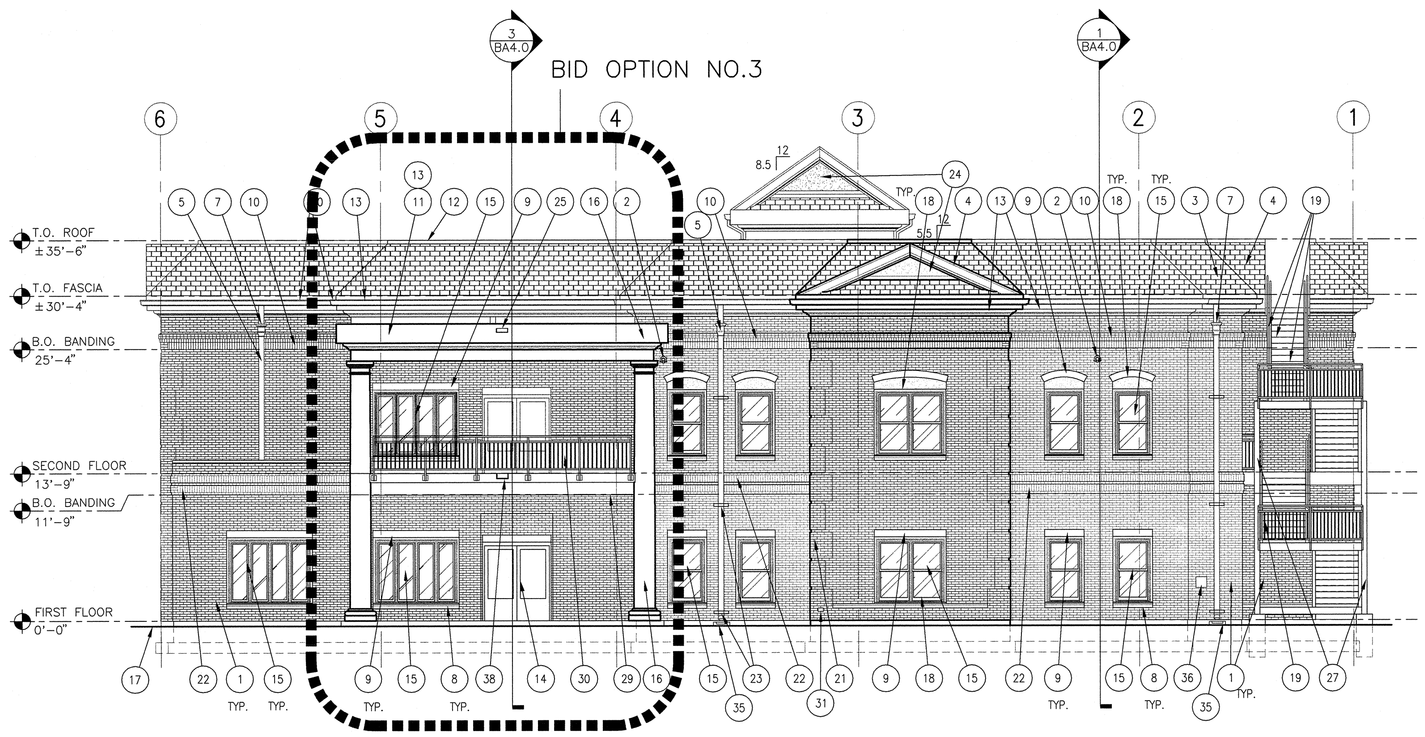

3 SOUTH ELEVATION

0' 4' 8' 12' 16' 20' 24' SCALE: 1/8" = 1'-0"

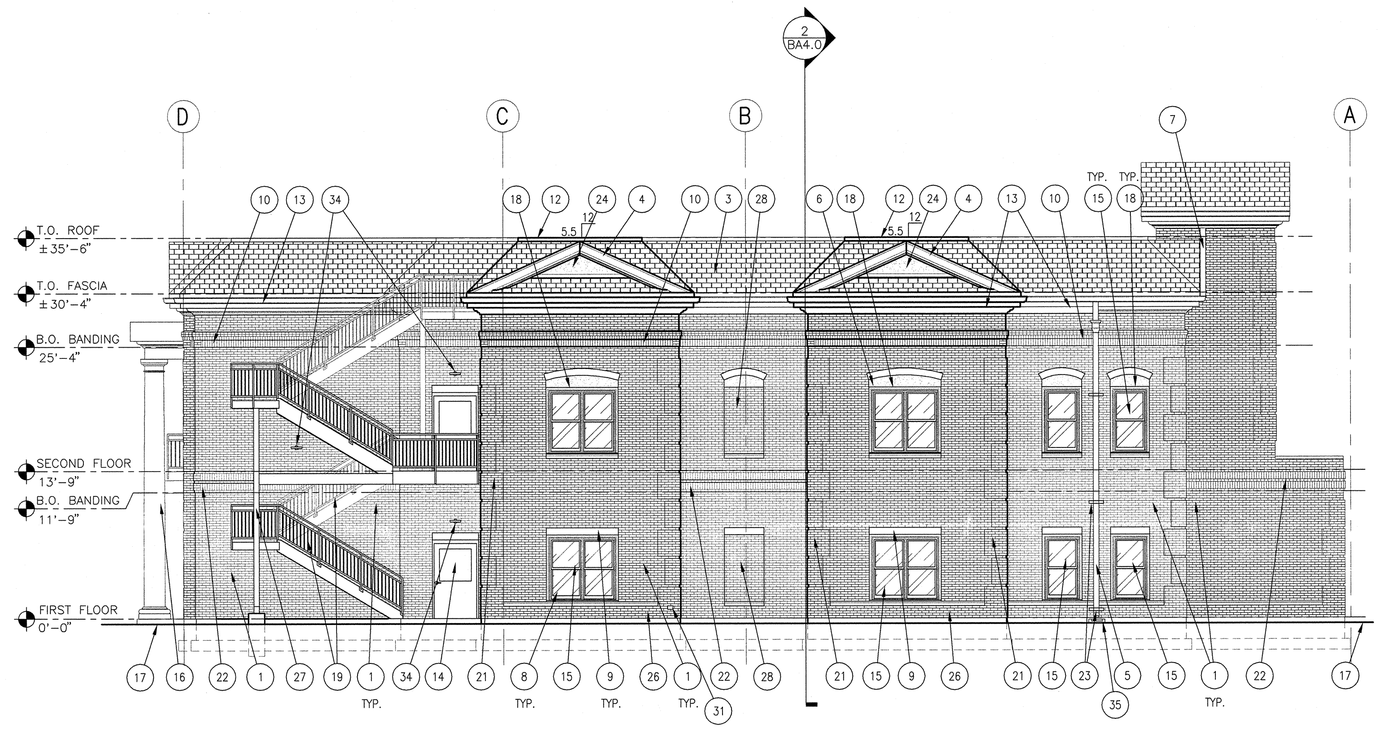

4 EAST ELEVATION

0' 4' 8' 12' 16' 20' 24' SCALE: 1/8" = 1'-0"

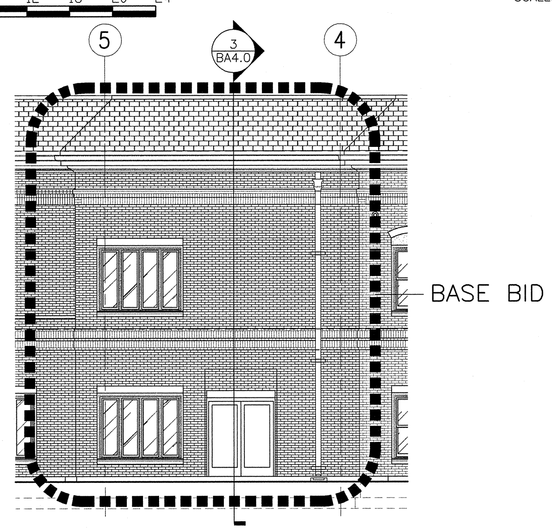

5 BASE BID

0' 4' 8' 12' 16' 20' 24' SCALE: 1/8" = 1'-0"

GENERAL NOTES:

A. THE REFERENCE ELEVATION MARKED WITH ✥ REPRESENTS VERTICAL HEIGHTS RELATIVE TO INTERIOR FLOOR DATUM ASSUMED AT 0'-0". COORDINATE WITH CIVIL DRAWINGS.

B. COORDINATE EXTERIOR LIGHTING, ELECTRICAL EQUIPMENT, AND FIRE ALARM EQUIPMENT WITH ELECTRICAL DRAWINGS.

C. COORDINATE PLUMBING FIXTURES AND ROOF DRAIN LOCATIONS WITH PLUMBING DRAWINGS.

D. REFER TO BA6.4 AND BA6.5 FOR DOOR AND WINDOW SCHEDULES.

SHEET NOTES:

1. MASONRY VENEER.
2. ROOF OVERFLOW DRAIN FIXTURE.
3. MANSARD ROOF FRAMING ASSEMBLY, WITH ASPHALT SHINGLES. RE: BA7.2-4.
4. GABLE ROOF OVERBUILD FRAMING ASSEMBLY, WITH ASPHALT SHINGLES. RE: BA7.1-18.
5. DOWN SPOUT CONNECTED TO RAIN COLLECTOR, RE: BA7.2-3.
6. MEDALLION AT TOWER, RE: BA7.0-10. CENTER AT 31'-0" A.F.F.
7. RAINWATER COLLECTOR. RE: BA7.2-3.
8. CONCRETE SILL.
9. CONCRETE LINTEL. FOR ARCHED LINTEL RE: BA7.5-1.
10. UPPER BRICK BANDING, RE: BA7.0-7, FOR FIELD AND BA7.0-8 FOR OUTSIDE CORNER CONDITION.
11. CANOPY ROOF ASSEMBLY.
12. PARAPET COPING, RE: BA7.2-7.
13. PRE-FINISHED FASCIA ASSEMBLY.
14. DOOR ASSEMBLY, RE: BA6.4.
15. WINDOW ASSEMBLY, RE: BA6.4.
16. CONCRETE COLUMN ASSEMBLY, RE: BA7.0-12.
17. FINISHED GRADE, CW/ CIVIL DRAWINGS.
18. STUCCO WALL ASSEMBLY RE: BA7.0-23.
19. GALVANIZED STEEL STAIR ASSEMBLY, HANDRAIL, AND GUARDRAIL, RE: BA4.1-4.
20. GUTTER ASSEMBLY.
21. BRICK QUOIN, RE: BA7.0-6.
22. LOWER BRICK BANDING, RE: BA7.0-9 FOR FIELD AND BA7.5-9 FOR OUTSIDE CORNER CONDITION.
23. DOWNSPOUT SHEET METAL STRAP.
24. STUCCO FINISH.
25. SCUPPER, RE: BA7.2-2.
26. BRICK WAINSCOT, RE: BA7.0-2.
27. GALVANIZED STEEL COLUMN. RE: STRUCTURAL.
28. BRICK INSET PANEL, RE: BA7.1-5 (STRAIGHT LINTEL HEAD), BA7.1-8 (CURVED LINTEL HEAD), BA7.1-7 (JAMB), BA7.1-11 (WAINSCOT SILL), AND BA7.1-6 (SILL)
29. BEAM WITH INTUMESCENT PAINT.
30. PAINTED STEEL GUARDRAIL, RE: BA7.1-17.
31. HOSE BIBB, CW/PLUMBING.
32. ABOVE GRADE PLANTER ASSEMBLY.
33. RECESSED-MOUNTED KNOX BOX, RE: COORDINATE WITH FIRE DEPARTMENT FOR LOCATION AND MOUNTING HEIGHT.
34. LIGHT FIXTURE, CW/ ELECTRICAL.
35. PRECAST CONCRETE SPLASH BLOCK.
36. IRRIGATION CONTROL BOX.
37. ELECTRICAL DISTRIBUTION BOARDS, COORDINATE WITH ELECTRICAL DRAWINGS.
38. PORCH SCUPPER, RE: BA7.1-11.

REVISIONS | DATE

CSHQA
C.W. MOORE PLAZA
250 S. 5TH ST. BOISE, ID 83702
(208) 343-4635 FAX (208) 343-1858
http://www.cshqa.com

JOHN D. MAULIN, ARCHITECT
C.W. MOORE PLAZA
250 S. 5TH ST
BOISE, IDAHO
PHONE: 208-343-4635 FAX: 208-343-1858

THESE DRAWINGS AND SPECIFICATIONS, AS INSTRUMENTS OF SERVICE, ARE AND SHALL REMAIN THE PROPERTY OF THE ARCHITECT / ENGINEER WHETHER THE PROJECT FOR WHICH THEY ARE MADE IS EXECUTED OR NOT. THESE DRAWINGS AND SPECIFICATIONS ARE NOT TO BE USED BY ANY PERSON OR ENTITY ON OTHER PROJECTS, FOR ADDITIONS TO THIS PROJECT, OR COMPLETION OF THIS PROJECT WHEN PHASED WITHOUT THE WRITTEN CONSENT OF CSHQA OR ITS AFFILIATES. Copyright ©2011

STAMP
LICENSED ARCHITECT AR.1706
ORIGINAL DOCUMENT SIGNED BY ARCHITECT ON FILE WITH THE OWNER
ORIGINAL SIGNED BY: JOHN D. MAULIN
ORIGINAL DATE SIGNED: DECEMBER 01, 2011
JOHN D. MAULIN
STATE OF IDAHO
DECEMBER 01, 2011

CAD FILE NAME: 531-319_BA3.0.DWG
XREF FILE NAME: 531-319_xB_30X42TLBK.DWG 531-319_xB_EXT ELEV.DWG

DRAWING TITLE: EXTERIOR ELEVATIONS

APPROVED: CHIEF OF FACILITY MANAGEMENT SERVICE
APPROVED: MEDICAL CENTER DIRECTOR

PROJECT TITLE: BOISE VAMC NEW EXTENDED CARE UNIT BUILDING 'B' CLC

BUILDING NUMBER: 122 | CHECKED: DRD/JDM | DRAWN: TWM
LOCATION: VAMC BOISE, IDAHO

DATE: 12/01/2011
PROJECT NO.: 531-319
DRAWING NO.: BA3.0
DWG 10 OF 78

DEPARTMENT OF VETERANS AFFAIRS

Username: bsmith
Date: 12/01/2011 12:23pm
O:_DWG\01\01\01.0\Arch\02_Drawings\531-319_BA3.0.dwg

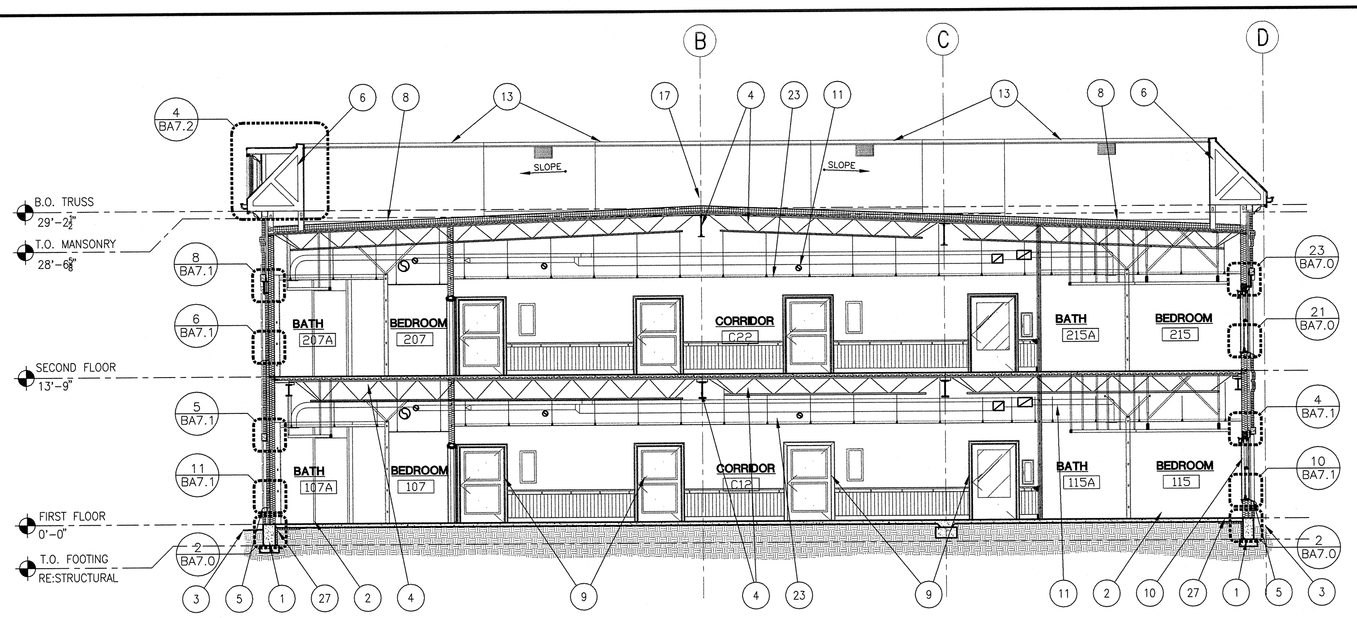

1 BUILDING SECTION

0' 4' 8' 12' 16' 20' 24' SCALE: 1/8" = 1'-0"

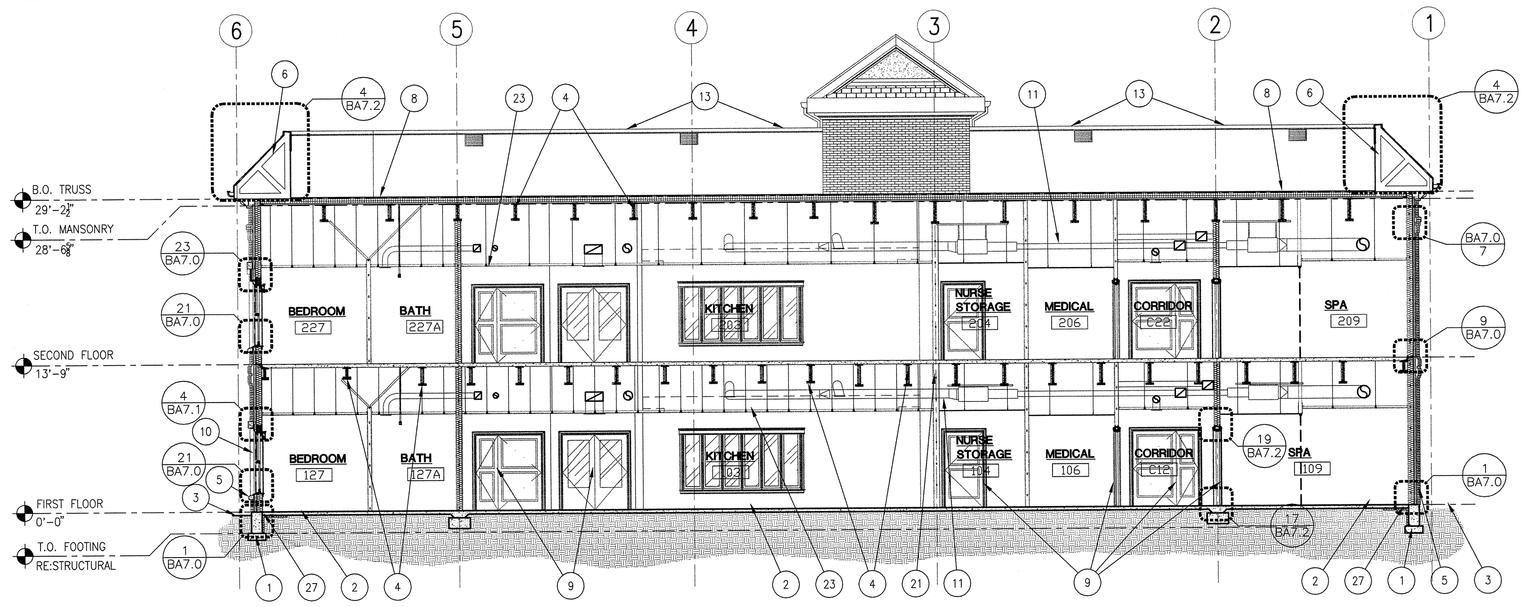

2 BUILDING SECTION

0' 4' 8' 12' 16' 20' 24' SCALE: 1/8" = 1'-0"

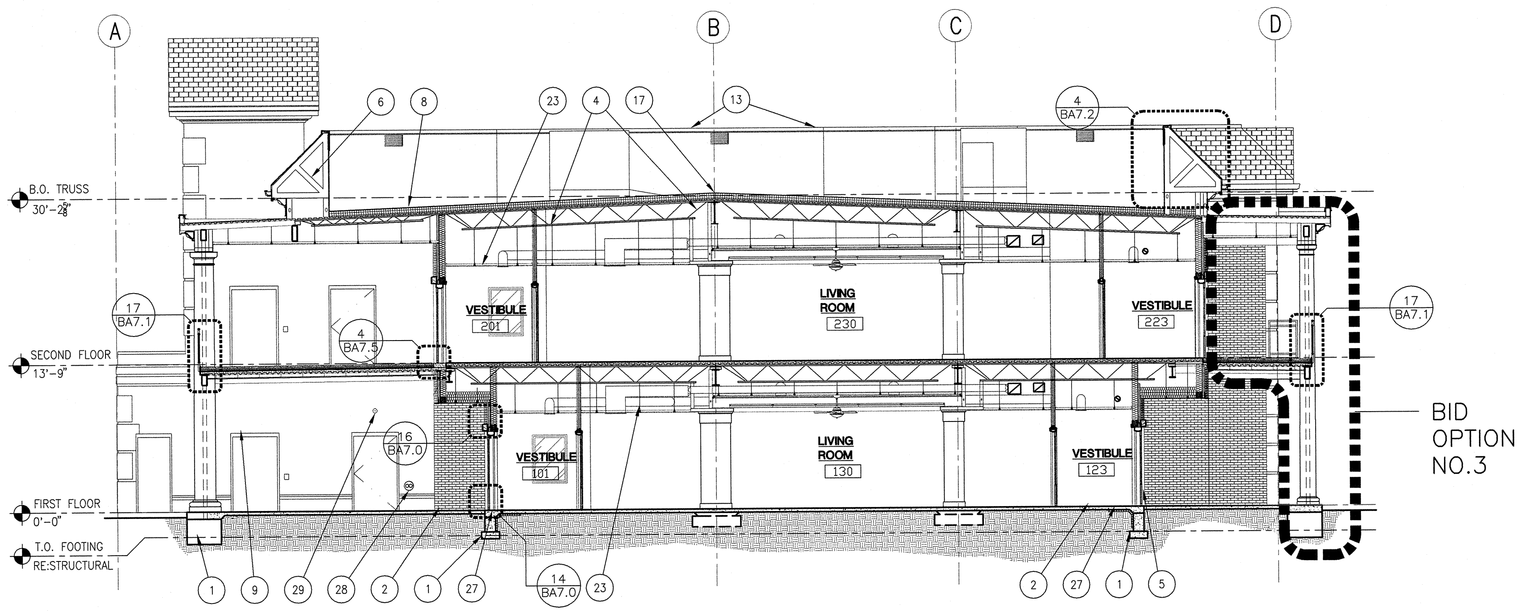

3 BUILDING SECTION

0' 4' 8' 12' 16' 20' 24' SCALE: 1/8" = 1'-0"

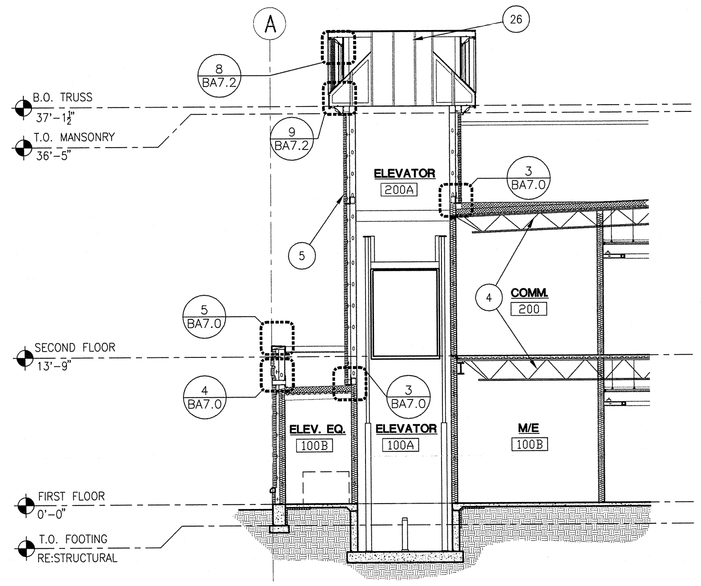

4 BUILDING SECTION

0' 4' 8' 12' 16' 20' 24' SCALE: 1/8" = 1'-0"

GENERAL NOTES:

A. THE REFERENCE ELEVATION MARKED WITH REPRESENTS VERTICAL HEIGHTS RELATIVE TO INTERIOR FLOOR DATUM ASSUMED AT 0'-0". COORDINATE WITH CIVIL DRAWINGS.

B. COORDINATE EXTERIOR LIGHTING, ELECTRICAL EQUIPMENT, AND FIRE ALARM EQUIPMENT WITH ELECTRICAL DRAWINGS.

C. COORDINATE PLUMBING FIXTURES AND ROOF DRAIN LOCATIONS WITH PLUMBING DRAWINGS.

D. REFER TO BA9.0 AND BA9.1 FOR REFLECTED CEILING PLANS.

E. REFER TO BA6.4 AND BA6.5 FOR DOOR AND WINDOW SCHEDULES.

F. COORDINATE WITH STRUCTURAL DRAWINGS FOR SIZES AND BEARING HEIGHTS OF STRUCTURAL MEMBERS.

G. COORDINATE WITH CIVIL DRAWINGS FOR PERFORATED FOUNDATION DRAIN PIPING AND BELOW GRADE ROOF DRAIN PIPING.

SHEET NOTES:

1. CONCRETE FOUNDATION SYSTEM, RE: STRUCTURAL DRAWINGS.
2. CONCRETE SLAB ON GRADE AND PREPARED BASED WITH VAPOR BARRIER, RE: STRUCTURAL.
3. EXTERIOR FINISHED GRADE, RE: CIVIL AND LANDSCAPE DRAWINGS.
4. STRUCTURAL MEMBER, W/ FIREPROOFING, RE: STRUCTURAL.
5. EXTERIOR WALL ASSEMBLY.
6. MANSARD ROOF FRAMING ASSEMBLY, WITH ASPHALT SHINGLES.
7. GABLE OVER BUILD ROOF FRAMING ASSEMBLY, WITH ASPHALT SHINGLES.
8. SINGLE PLY MEMBRANE ROOFING ASSEMBLY.
9. DOOR ASSEMBLY, RE: DOOR AND WINDOW SCHEDULES BA6.4.
10. WINDOW ASSEMBLY, RE:DOOR AND WINDOW SCHEDULES BA6.4.
11. DUCTWORK, RE: MECHANICAL.
12. NO NOTE PROVIDED.
13. PARAPET COPING, RE: BA7.2-7.
14. NO NOTE PROVIDED.
15. NO NOTE PROVIDED.
16. NO NOTE PROVIDED.
17. RIDGE LINE
18. STUCCO
19. ASPHALT SHINGLES
20. SINGLE PLY ROOF MEMBRANE
21. EXTEND WALL ASSEMBLY TO ROOF DECK, TYPICALLY.
22. BRACE TOP OF WALL
23. CEILING ASSEMBLY AS NOTED
24. FIXED LOWER/VENT ASSEMBLY
25. OVERHEAD DOOR ASSEMBLY, RE:BA7.5-2.
26. ROOF ASSEMBLY. ASPHALT SHINGLES OVER #30 FELT OVER DECK FRAMING.
27. FOUNDATION INSULATION. RE: BA7.0-1 AND 2.
28. FIRE DEPARTMENT CONNECTION.
29. FIRE GONG.

REVISIONS | DATE

CSHQA
C.W. MOORE PLAZA
250 S. 5TH ST. BOISE, ID 83702
(208) 343-4635 FAX (208) 343-1858
http://www.cshqa.com

JOHN D. MAULIN, ARCHITECT
C.W. MOORE PLAZA
250 S. 5TH ST
BOISE, IDAHO
PHONE: 208-343-4635 FAX: 208-343-1858

THESE DRAWINGS AND SPECIFICATIONS, AS INSTRUMENTS OF SERVICE, ARE AND SHALL REMAIN THE PROPERTY OF THE ARCHITECT / ENGINEER WHETHER THE PROJECT FOR WHICH THEY ARE MADE IS EXECUTED OR NOT. THESE DRAWINGS AND SPECIFICATIONS SHALL NOT BE USED BY ANY PERSON OR ENTITY ON OTHER PROJECTS, FOR ADDITIONS TO THIS PROJECT, OR COMPLETION OF THIS PROJECT WHEN PHASED WITHOUT THE WRITTEN CONSENT OF CSHQA OR ITS AFFILIATES. Copyright ©2011

STAMP
LICENSED ARCHITECT AR.1706
JOHN D. MAULIN STATE OF IDAHO
DECEMBER 01, 2011
ORIGINAL DOCUMENT SIGNED BY ARCHITECT ON FILE WITH THE OWNER. ORIGINAL SIGNED BY: JOHN D. MAULIN ORIGINAL DATE SIGNED: DECEMBER 01, 2011

CAD FILE NAME: 531-319_BA4.0.DWG
XREF FILE NAME: 531-319_xB_30X42TLBK.DWG 531-319_xB_SECTION.DWG

DRAWING TITLE: BUILDING SECTIONS

APPROVED: CHIEF OF FACILITY MANAGEMENT SERVICE
APPROVED: MEDICAL CENTER DIRECTOR

PROJECT TITLE: BOISE VAMC NEW EXTENDED CARE UNIT BUILDING 'B' CLC
BUILDING NUMBER: 122
LOCATION: VAMC BOISE, IDAHO
CHECKED: DRD/JDM
DRAWN: TWM
DATE: 12/01/2011
PROJECT NO.: 531-319
DRAWING NO.: BA4.0
DWG 11 OF 78

DEPARTMENT OF VETERANS AFFAIRS

Username: bsmith
Dec 02, 2011 - 12:34pm
q:\2010\10101.0\Arch\02_Drawings\531-319_BA4.0.dwg

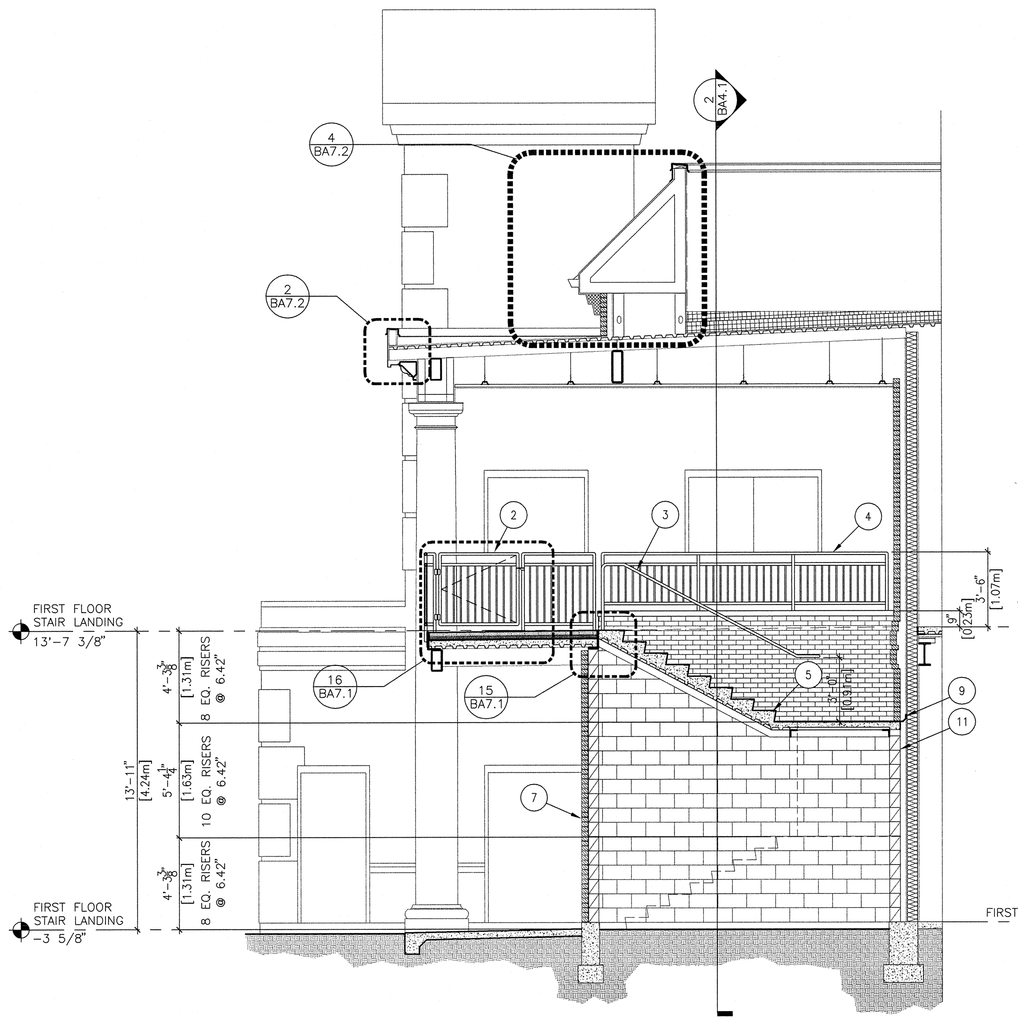

1 STAIR SECTION

0' 2' 4' 6' 8' 10' 12' SCALE: 1/4" = 1'-0"

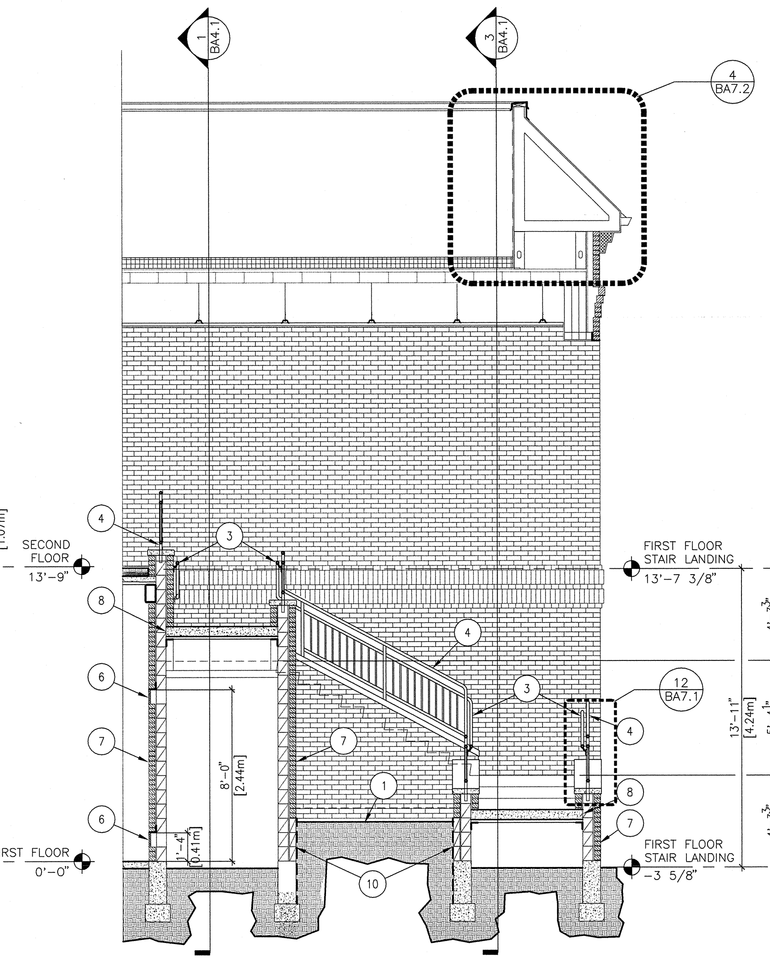

2 STAIR SECTION

0' 2' 4' 6' 8' 10' 12' SCALE: 1/4" = 1'-0"

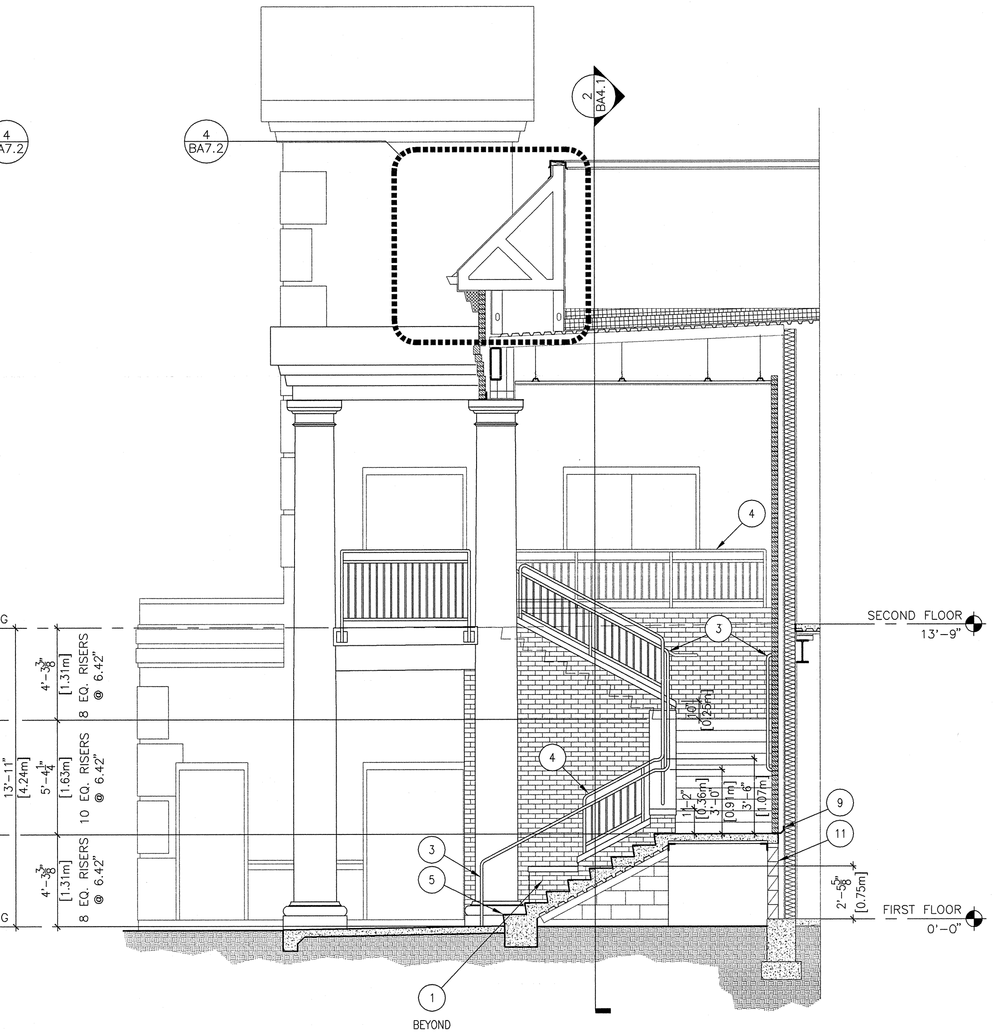

3 STAIR SECTION

0' 2' 4' 6' 8' 10' 12' SCALE: 1/4" = 1'-0"

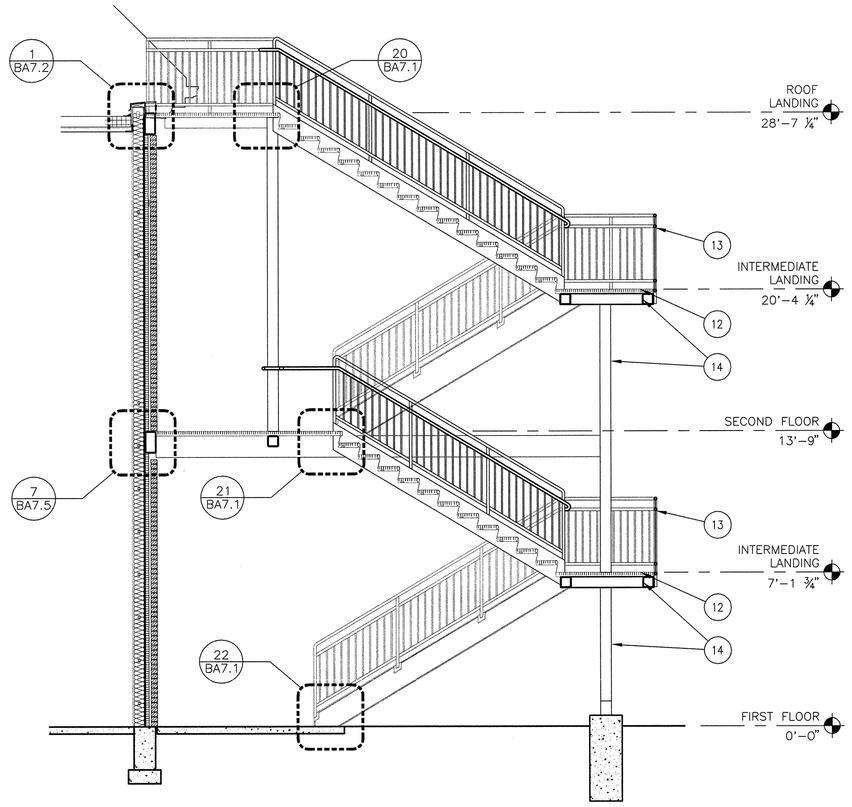

4 STAIR SECTION

0' 2' 4' 6' 8' 10' 12' SCALE: 1/4" = 1'-0"

GENERAL NOTES:

A. PARTITION DIMENSIONS ARE GIVEN TO THE FACE OF STUD UNLESS OTHERWISE NOTED.

B. MASONRY DIMENSIONS ARE GIVEN TO FACE OF MASONRY AND TO THE FACE OF ROUGH OPENINGS.

C. DOOR AND WINDOW OPENING LOCATIONS ARE DIMENSIONED TO ROUGH OPENING OR CENTERLINE OF OPENING. COORDINATE WITH DOOR SCHEDULE AND WINDOW TYPES, BA6.4 AND BA6.5.

D. IF A WALL TYPE IS NOT INDICATED ON A WALL, USE THE TYPICAL WALL TYPE AS NOTED. COORDINATE WITH FIRE/LIFE SAFETY PLAN, SHEET BG1.1.

E. CONTRACTOR SHALL PROVIDE BLOCKING OR BACKING FOR ALL WALL-MOUNTED ACCESSORIES AND EQUIPMENT. ASSURE THAT ALL REQUIRED BACKING IS INSTALLED IN WALLS PRIOR TO INSTALLING DRYWALL. THIS INCLUDES BACKING FOR WALL-MOUNTED DOORSTOPS.

F. ALL GYPSUM WALL BOARD TO BE TYPE 'X'. PROVIDE MOISTURE RESISTANT GYPSUM BOARD BEHIND CERAMIC WALL TILE, U.O.N.

G. GYPSUM WALL BOARD SHALL EXTEND FULL HEIGHT OF WALL TO UNDERSIDE OF DECK ABOVE UNLESS OTHERWISE NOTED. SEE WALL TYPES.

H. SEE SHEET BA6.0 AND BA6.1 FOR FINISHES.

J. SEE BA8.0-1 FOR ACCESSORY AND EQUIPMENT MOUNTING HEIGHTS.

K. SOME FURNISHINGS ARE SHOWN FOR COORDINATION.

SHEET NOTES:

1. PLANTER.
2. 4' [1.219m] WIDE GATE.
3. 1 1/2" [0.038m] DIA. HANDRAIL.
4. GUARDRAIL CENTERED ON 15" [0.381m] WIDE X 3" [0.076m] HIGH PRECAST CONCRETE CAP. SPACE JOINTS EQUALLY ALONG LENGTH AS REQUIRED.
5. CONCRETE STAIRS WITH SLIP RESISTANT NOSING ON GALV. METAL DECK AND LEDGER ANGLES, CW/ STRUCTURAL. PROVIDE 2% MAX. SLOPE AT ALL TREADS AND LANDINGS TO PREVENT THE ACCUMULATION OF WATER ON WALKING SURFACES. CW/ CIVIL GRADING PLAN.
6. 8" [0.203m] X16" [0.406m] LOUVERED VENTS WITH INSECT SCREEN LOCATED AT 16" [0.406m] AND 96" [2.438m] A.F.F. TO TOP OF VENT.
7. BRICK VENEER OVER 6" [0.152m] CMU.
8. CONTINUOUS WATERSTOP BETWEEN CONCRETE STAIR AND CMU WALL, TYPICAL.
9. THROUGH-WALL FLASHING AND WEEPS.
10. 4" [0.102m] CMU AT PLANTER WITH WATERPROOF MEMBRANE CONTINUOUS TO TOP OF FOOTING.
11. 6" [0.152m] CMU STAIR SUPPORT, CW/ STRUCTURAL.
12. METAL GRATE FLOORING OVER STRUCTURE/CW STRUCTURAL.
13. GUARDRAIL AND HANDRAIL SYSTEM. RE: BA7.1-13.
14. STRUCTURE, CW/STRUCTURAL DRAWINGS.

REVISIONS | DATE

CSHQA
C.W. MOORE PLAZA
250 S. 5TH ST. BOISE, ID 83702
(208) 343-4635 FAX (208) 343-1858
http://www.cshqa.com

JOHN D. MAULIN, ARCHITECT
C.W. MOORE PLAZA
250 S. 5TH ST
BOISE, IDAHO
PHONE: 208-343-4635 FAX: 208-343-1858

THESE DRAWINGS AND SPECIFICATIONS, AS INSTRUMENTS OF SERVICE, ARE AND SHALL REMAIN THE PROPERTY OF THE ARCHITECT / ENGINEER WHETHER THE PROJECT FOR WHICH THEY ARE MADE IS EXECUTED OR NOT. THESE DRAWINGS AND SPECIFICATIONS SHALL NOT BE USED BY ANY PERSON OR ENTITY ON OTHER PROJECTS, FOR ADDITIONS TO THIS PROJECT, OR COMPLETION OF THIS PROJECT WHEN PHASED WITHOUT THE WRITTEN CONSENT OF CSHQA OR ITS AFFILIATES. Copyright ©2011

STAMP
LICENSED ARCHITECT AR.1706
JOHN D. MAULIN STATE OF IDAHO
DECEMBER 01, 2011
ORIGINAL DOCUMENT SIGNED BY ARCHITECT ON FILE WITH THE OWNER
ORIGINAL SIGNED BY: JOHN D. MAULIN
ORIGINAL DATE SIGNED: DECEMBER 01, 2011

CAD FILE NAME: 531-319_BA4.1.DWG
XREF FILE NAME: 531-319_xB_30X42TLBK.DWG

DRAWING TITLE: STAIR SECTIONS
APPROVED: CHIEF OF FACILITY MANAGEMENT SERVICE
APPROVED: MEDICAL CENTER DIRECTOR

PROJECT TITLE: BOISE VAMC NEW EXTENDED CARE UNIT BUILDING 'B' CLC
BUILDING NUMBER: 122
CHECKED: DRD/JDM
DRAWN: TWM
LOCATION: VAMC BOISE, IDAHO

DATE: 12/01/2011
PROJECT NO.: 531-319
DRAWING NO.: BA4.1
DWG 12 OF 78

DEPARTMENT OF VETERANS AFFAIRS

Username: bsmith
Dec 02, 2011 - 12:34pm
Q:\2010\10101\Arch\02_Drawings\531-319_BA4.1.dwg

Room No.	Room Name	Floor	Base	Walls East Mtl.	East Finish	South Mtl.	South Finish	West Mtl.	West Finish	North Mtl.	North Finish	Ceilings Mtl.	Ceilings Finish	Remarks
100	MECHANICAL	SC	RB2	GWB	P1	GWB	P1	GWB	P1	GWB	P1	OPEN	P3	
100A	ELEVATOR	WOC	-	-	-	-	-	-	-	-	-	-	-	
100B	ELEV. EQ.	SC	RB2	GWB	P1	GWB	P1	GWB	P1	GWB	P1	OPEN	P3	
101	VESTIBULE	WOC, CT4	CT6	GWB	P1	GWB	P1	GWB	P1	GWB	P1	GWB	P3	
102	DINING ROOM	SV1, SV2	PWB	GWB	PW, WC1	GWB	PW, WC1	-	-	GWB	PW, WC1	GWB	P3	WC1 ABOVE PW; SOLID MAPLE BASE @ CABINETS; PWB @ ALL OTHER LOCATIONS
103	KITCHEN	SV1	PWB	GWB	P1, CT11	GWB	P1, CT11	GWB	P1	GWB	P1	GWB	P3	SS1 COUNTERTOP & BACKSPLASH; SOLID MAPLE BASE @ CABINETS; PWB @ ALL OTHER LOCATIONS. CT11 ABOVE COUNTERS.
103A	PANTRY	SV1	RB2	GWB	P1	GWB	P1	GWB	P1	GWB	P1	GWB	P3	
104	NURSE STORAGE	SV4	RB2	GWB	P1	GWB	P1	GWB	P1	GWB	P1	SAC1	-	
104A	NURSE CLEAN STORAGE	SV4	RB2	GWB	P1	GWB	P1	GWB	P1	GWB	P1	SAC1	-	
105	S.C. BEDROOM	SV1, SV2	RB1	GWB	P1	GWB	P1	GWB	P1	GWB	P1	GWB, SAC1	P3	RE: AA7.2-6 FOR CEILING/WALL TRANSITION
105A	BATH	CT1, CT2, CT3	CT5	CT	CT7, CT8, CT9, P1	CT	CT7, CT8, CT9, P1	CT	CT7, CT8, CT9, P1	CT	CT7, CT8, CT9, P1	GWB	P3	CT3 SHOWER FLOOR, CT7 SHOWER WALL; P1 ABOVE TILE WAINSCOT IN TOILET
106	PHARMACY	SV4	SVC	GWB	P1	GWB	P1	GWB	P1	GWB	P1	SAC1	-	
107	BEDROOM	SV1, SV2	RB1	GWB	P1	GWB	P1	GWB	P1	GWB	P1	GWB, SAC1	P3	RE: AA7.2-6 FOR CEILING/WALL TRANSITION
107A	BATH	CT1, CT2, CT3	CT5	CT	CT7, CT8, CT9, P1	CT	CT7, CT8, CT9, P1	CT	CT7, CT8, CT9, P1	CT	CT7, CT8, CT9, P1	GWB	P3	CT3 SHOWER FLOOR, CT7 SHOWER WALL; P1 ABOVE TILE WAINSCOT IN TOILET
108	BEDROOM	SV1, SV2	RB1	GWB	P1	GWB	P1	GWB	P1	GWB	P1	GWB, SAC1	P3	RE: AA7.2-6 FOR CEILING/WALL TRANSITION
108A	BATH	CT1, CT2, CT3	CT5	CT	CT7, CT8, CT9, P1	CT	CT7, CT8, CT9, P1	CT	CT7, CT8, CT9, P1	CT	CT7, CT8, CT9, P1	GWB	P3	CT3 SHOWER FLOOR, CT7 SHOWER WALL; P1 ABOVE TILE WAINSCOT IN TOILET
109	SPA	CT3	CT5	CT	CT7, CT10, P1	CT	CT7, CT10, P1	CT	CT7, CT10, P1	CT	CT7, CT10, P1	GWB	P3	CT10 WALL ACCENT BAND
110	CLEAN	SV4	SVC	GWB	P1	GWB	P1	GWB	P1	GWB	P1	SAC1	-	EPOXY PAINT WALLS
111	SOILED	SV4	SVC	GWB	P1	GWB	P1	GWB	P1	GWB	P1	SAC1	-	EPOXY PAINT WALLS
112	HAC	SV4	SVC	GWB	P1	GWB	P1	GWB, FRP	P1	GWB, FRP	P1	SAC1	-	EPOXY PAINT WALLS
113	BEDROOM	SV1, SV2	RB1	GWB	P1	GWB	P1	GWB	P1	GWB	P1	GWB, SAC1	P3	RE: AA7.2-6 FOR CEILING/WALL TRANSITION
113A	BATH	CT1, CT2, CT3	CT5	CT	CT7, CT8, CT9, P1	CT	CT7, CT8, CT9, P1	CT	CT7, CT8, CT9, P1	CT	CT7, CT8, CT9, P1	GWB	P3	CT3 SHOWER FLOOR, CT7 SHOWER WALL; P1 ABOVE TILE WAINSCOT IN TOILET
114	VESTIBULE	WOC, CT4	CT6	GWB	P1	GWB	P1	GWB	P1	GWB	P1	GWB	P3	
115	BEDROOM	SV1, SV2	RB1	GWB	P1	GWB	P1	GWB	P1	GWB	P1	GWB, SAC1	P3	RE: AA7.2-6 FOR CEILING/WALL TRANSITION
115A	BATH	CT1, CT2, CT3	CT5	CT	CT7, CT8, CT9, P1	CT	E	CT	CT7, CT8, CT9, P1	CT	CT7, CT8, CT9, P1	GWB	P3	CT3 SHOWER FLOOR, CT7 SHOWER WALL; P1 ABOVE TILE WAINSCOT IN TOILET
116	BEDROOM	SV1, SV2	RB1	GWB	P1	GWB	P1	GWB	P1	GWB	P1	GWB, SAC1	P3	RE: AA7.2-6 FOR CEILING/WALL TRANSITION
116A	BATH	CT1, CT2, CT3	CT5	CT	CT7, CT8, CT9, P1	CT	CT7, CT8, CT9, P1	CT	CT7, CT8, CT9, P1	CT	CT7, CT8, CT9, P1	GWB	P3	CT3 SHOWER FLOOR, CT7 SHOWER WALL; P1 ABOVE TILE WAINSCOT IN TOILET
117	LAUNDRY	SV1	RB2	GWB	P1	GWB	P1	GWB	P1	GWB	P1	GWB	P3	
118	STAFF TOILET	CT1	CT5	CT	CT7, CT8, CT9, P1	CT	CT7, CT8, CT9, P1	CT	CT7, CT8, CT9, P1	GWB	P1	SAC1	-	P1 ABOVE TILE. EPOXY PAINT WALLS
120	HOME OFFICE	CPT1	RB1	GWB	P1	GWB	P1	GWB	P1	GWB	P1	SAC1	-	
121	BEDROOM	SV1, SV2	RB1	GWB	P1	GWB	P1	GWB	P1	GWB	P1	GWB, SAC1	P3	RE: AA7.2-6 FOR CEILING/WALL TRANSITION
121A	BATH	CT1, CT2, CT3	CT5	CT	CT7, CT8, CT9, P1	CT	CT7, CT8, CT9, P1	CT	CT7, CT8, CT9, P1	CT	CT7, CT8, CT9, P1	GWB	P3	CT3 SHOWER FLOOR, CT7 SHOWER WALL; P1 ABOVE TILE WAINSCOT IN TOILET
122	PUBLIC TOILET	CT1, CT2	CT5	GWB	P1	CT	CT7, CT8, CT9, P1	CT	CT7, CT8, CT9, P1	GWB	P1	GWB	P3	P1 ABOVE TILE, CT2 12" PERIMETER FLOOR BORDER. TYP. EPOXY PAINT WALLS.
123	VESTIBULE	WOC, CT4	CT6	GWB	P1	GWB	P1	GWB	P1	GWB	P1	GWB	P3	
124	DEN	CPT1	RB1	GWB	WC2	GWB	WC2	GWB	WC2	GWB	WC2	GWB	P3	
125	HOME GYM	SR1	RB2	GWB	P1	GWB	P1	GWB	P1	GWB	P1	SAC1	-	
126	BEDROOM	SV1, SV2	RB1	GWB	P1	GWB	P1	GWB	P1	GWB	P1	GWB, SAC1	P3	RE: AA7.2-6 FOR CEILING/WALL TRANSITION
126A	BATH	CT1, CT2, CT3	CT5	CT	CT7, CT8, CT9, P1	CT	CT7, CT8, CT9, P1	CT	CT7, CT8, CT9, P1	CT	CT7, CT8, CT9, P1	GWB	P3	CT3 SHOWER FLOOR, CT7 SHOWER WALL; P1 ABOVE TILE WAINSCOT IN TOILET
127	BEDROOM	SV1, SV2	RB1	GWB	P1	GWB	P1	GWB	P1	GWB	P1	GWB, SAC1	P3	RE: AA7.2-6 FOR CEILING/WALL TRANSITION
127A	BATH	CT1, CT2, CT3	CT5	CT	CT7, CT8, CT9, P1	CT	CT7, CT8, CT9, P1	CT	CT7, CT8, CT9, P1	CT	CT7, CT8, CT9, P1	GWB	P3	CT3 SHOWER FLOOR, CT7 SHOWER WALL; P1 ABOVE TILE WAINSCOT IN TOILET
128	BEDROOM	SV1, SV2	RB1	GWB	P1	GWB	P1	GWB	P1	GWB	P1	GWB, SAC1	P3	RE: AA7.2-6 FOR CEILING/WALL TRANSITION
128A	BATH	CT1, CT2, CT3	CT5	CT	CT7, CT8, CT9, P1	CT	CT7, CT8, CT9, P1	CT	CT7, CT8, CT9, P1	CT	CT7, CT8, CT9, P1	GWB	P3	CT3 SHOWER FLOOR, CT7 SHOWER WALL; P1 ABOVE TILE WAINSCOT IN TOILET
130	LIVING ROOM	CPT1, SV1	PWB	GWB	PW, WC1	GWB	PW, WC1	GWB	PW, WC1	GWB	PW, WC1	GWB	P3	WC1 ABOVE PW
C11	CORRIDOR	SV1, SV2, SV3	PWB	GWB	PW, WC1	GWB	PW, WC1	GWB	PW, WC1	GWB	PW, WC1	GWB	P3	WC1 ABOVE PW
C12	CORRIDOR	SV1, SV2, SV3	PWB	GWB	PW, WC1	GWB	PW, WC1	GWB	PW, WC1	GWB	PW, WC1	GWB	P3	WC1 ABOVE PW
C13	CORRIDOR	SV1, SV2, SV3	PWB	GWB	PW, WC1	GWB	PW, WC1	GWB	PW, WC1	GWB	PW, WC1	GWB	P3	WC1 ABOVE PW
C14	CORRIDOR	SV1, SV2, SV3	PWB	GWB	PW, WC1	GWB	PW, WC1	GWB	PW, WC1	GWB	PW, WC1	GWB	P3	WC1 ABOVE PW

1 ROOM FINISH SCHEDULE

SCALE: N.T.S.

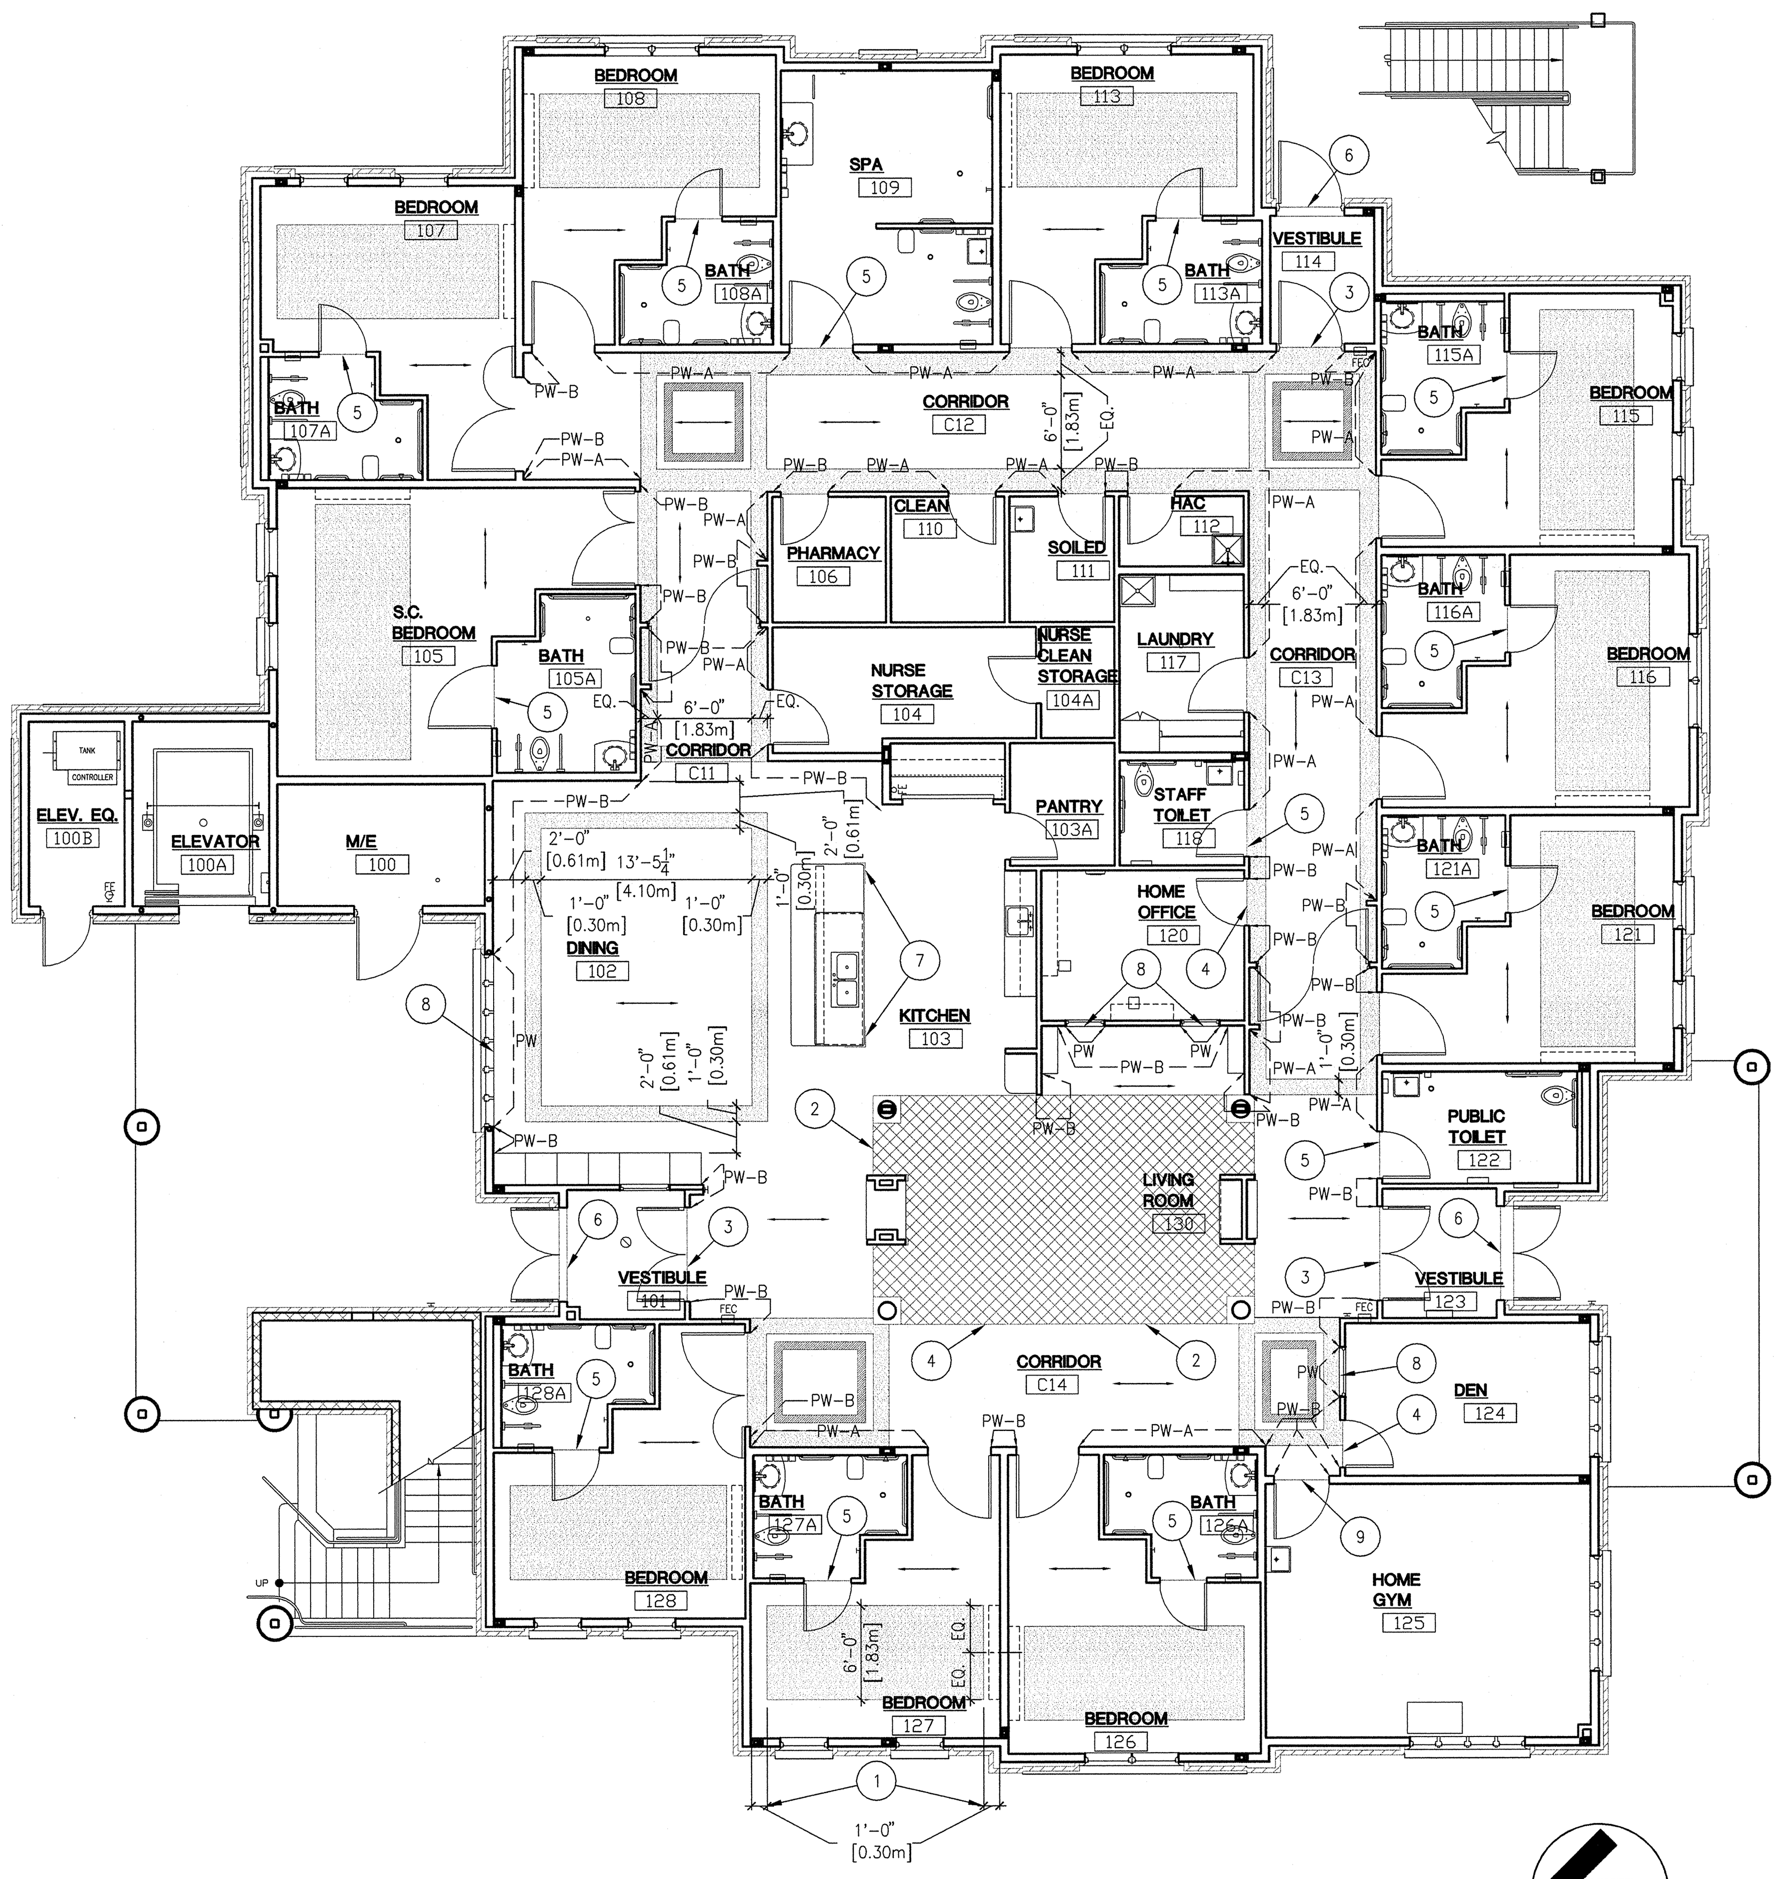

2 FIRST FLOOR FINISH PLAN

0' 4' 8' 12' 16' 20' 24'

SCALE: 1/8" = 1'-0"

LEGEND:

- DIRECTION OF FLOOR WOOD-GRAIN PATTERN.
- LOCATION OF WALL FINISH, RE: FINISH SCHEDULE.
- CPT1 – CARPET RE: FINISH SCHEDULE.
- SV2 – SHEET VINYL (ACCENT), RE: FINISH SCHEDULE.
- SV3 (ACCENT TRIM): RE: FINISH SCHEDULE.

ENLARGED ACCENT FLOOR PLAN

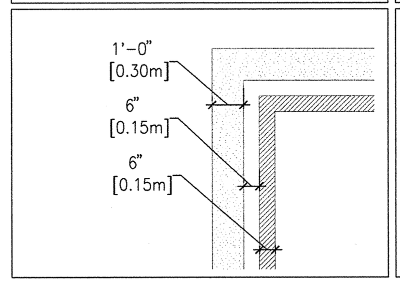

SHEET NOTES:

1. THE DIMENSIONS SHOWN IN BEDROOM 127 FOR FLOORING LAYOUT ARE TYPICAL IN ALL BEDROOMS. SV2 INSET IS 6'-0"(1828.8mm) WIDE AND CENTERED ON HEADWALL. INSET IS 1'-0"(304.8mm) AWAY FROM HEAD WALL AND END WALL. EPOXY ADHESIVE (EX-4000) AT BED LOCATION WHERE INSERT IS IDENTIFIED.
2. CARPET INSET AT LIVING ROOM TO BE ALIGNED WITH THE OUTSIDE EDGE OF COLUMN BASE.
3. FLOORING TRANSITION, CERAMIC TILE TO VINYL FLOORING: SCHLUTER RENO-U, ITEM NO. AEU80 (5/16"7.9375mm THICK TILE). INSTALL TILE FLUSH WITH TOP OF METAL TRANSITION. RE: BA7.4-20.
4. FLOORING TRANSITION, VINYL FLOORING TO CARPET: JOHNSONITE ADAPTOR, CTA-167-A, 1/4" (6.35mm) TO 1/8" 3.175mm MATERIAL.
5. MARBLE THRESHOLD, 3" (76.2mm) WIDE MARBLE SADDLE, COLOR: WHITE, STANDARD BEVEL, RE: BA7.4-11.
6. FLOOR FINISH FLUSH WITH THRESHOLD AT EXTERIOR ENTRY, RE: DOOR SCHEDULE.
7. CORNER GUARD.
8. PREFINISHED PANEL SYSTEM TO UNDERSIDE OF SILL; NO HANDRAIL OR CAP.
9. FLOORING TRANSITION: RUBBER TO VINYL; FINISHED FLOOR SURFACES TO BE FLUSH.

BID OPTIONS

1. BID OPTION NO.5: MODIFY INTERIOR FINISHES FOR BUILDING 'B' AS NOTED:
   A. BASE BID: NO PREFINISHED PANEL SYSTEM (PW); INSTALL RUBBER BASE (RB1) AND VINYL WALLCOVERING (WC1) BELOW HANDRAIL TRIM RE: BA7.4-19.
   B. ADDITIVE OPTION REMOVE VINYL WALLCOVERING (WC1) AND RUBBER BASE BELOW; ADD PREFINISHED PANEL SYSTEM (PW) AND (PWB); ADD VINYL WALLCOVERING (WC1) ABOVE HANDRAIL TRIM. RE: BA7.4-7.
2. BID OPTION NO.9: BASE BID DOES NOT INCLUDE INTERIOR WINDOW TREATMENTS. ADD TO THE SCOPE OF WORK THE COST TO FURNISH AND INSTALL WINDOW TREATMENS AS SHOWN IN CONTRACT DOCUMENTS.

GENERAL NOTES:

A. SEALED CONCRETE FLOORS SHALL BE PROTECTED TO BE FREE OF ALL STAINS, INCLUDING PAINT, GROUT, AND DRYWALL COMPOUND DURING CONSTRUCTION.
B. REFER TO INTERIOR AND EXTERIOR ELEVATIONS AND REFLECTED CEILING PLANS FOR ADDITIONAL FINISH REQUIREMENTS NOT INDICATED IN SCHEDULE AND FLOOR FINISH PLAN.
C. PROVIDE APPROPIATE ABA COMPLIANT FLOOR TRANSITIONS BETWEEN DISSIMILAR FLOOR MATERIALS AS REQUIRED.
D. REFER TO STRUCTURAL DRAWINGS FOR CONTROL JOINTS.
E. ALL GYPSUM BOARD CEILINGS TO BE PAINTED P3 UNLESS NOTED OTHERWISE.
F. ALL INTERIOR HOLLOW METAL FRAMES AND HOLLOW METAL DOOR FRAME UNITS TO BE PAINTED P2 UNLESS NOTED OTHERWISE.
G. PROVIDE STAINLESS STEEL FILLER BEHIND ANY MIRRORS AND OTHER WALL MOUNTED ACCESSORIES WHEN ITEM IS INSTALLED PARTIALLY OVER CERAMIC TILE.
H. FLOOR FINISHES ARE CONTINUOUS IN THE ENTIRE AREA IN WHICH THEY ARE DESIGNATED. CONTINUE BENEATH EQUIPMENT, MOVEABLE CASEWORK, AND INTO TOE KICK/KNEE SPACES.
J. SOLID MAPLE BASE AT CABINETS TO BE PAINTED. STAINED TO MATCH CABINETS.
K. RE: BA7.5-12 FOR ECO-RESIN PANEL COVERS OVER NURSE CALL LAMP MODULES.

FINISH LEGEND:

CARPET
WALK OF CARPET (WOC)
MANUFACTURER: CONEXUS
PATTERN: SUPER NOP
COLOR: #52 AUTUMN
WIDTH: 6'-7"(2006.6mm)

CARPET 1 (CPT1)
MANUFACTURER: MANNINGTON
PATTERN: SQUAREBERRY
COLOR: 4311 ELM
WIDTH: 12'-0"(3657.6mm)
FIBER: ANTRON LEGACY- TYPE 6.6 NYLON
BACKING: ULTRA BAC RE

SEALED CONCRETE
SC
COLOR: CLEAR, W/LIQUID PENETRATING SEALER

RESILIENT FLOORING
SHEET VINYL (SV1)
MANUFACTURER: TEKNOFLOR
PATTERN: NATURAL WOOD COLLECTION
COLOR: #52209 BEECH NUT
WIDTH: 6'-0"(1828.8mm)

SHEET VINYL SV2 (ACCENT)
MANUFACTURER: TEKNOFLOR
PATTERN: FIRESIDE COLLECTION
COLOR: #31097 MEDIUM WALNUT
WIDTH: 6'-0"(1828.8mm)

SHEET VINYL SV3 (ACCENT TRIM)
MANUFACTURER: TEKNOFLOR
PATTERN: RIBBON TWIST
FIELD COLOR: 52209 BEECH NUT
BORDER (A): 31113 BLACK WALNUT
BORDER BACKGROUND (B AND C): 52209 BEECH NUT
SIZE: 6"(152.4mm) WIDTH; FIELD VERIFY INSET SIZE

SHEET VINYL (SV4)
MANUFACTURER: MANNINGTON
PATTERN: FINE FIELDS
COLOR: 10302 BISQUE
WIDTH: 6'-0"(1828.8mm)

RUBBER FLOORING (SR1)
MANUFACTURER: NORA SYSTEMS
PATTERN: NORA PLAN ENVIRONCARE
COLOR: 2963 SANDBAR WILLOW
WIDTH: ART 1462 .08"(2mm)

CERAMIC TILE
CERAMIC TILE CT1 (BASIC FLOOR TILE)
MANUFACTURER: AMERICAN OLEAN
PATTERN: COSTA REI
COLOR: CR83 ORO MIELE
DIMENSION: 12"X12"X3/8" (304.8mmx304.8mmx9.525mm)
THICK GROUT JOINT: 3/16"(4.7625mm)

CERAMIC TILE CT2 (12"(304.8mm)FLOOR BORDER)
MANUFACTURER: AMERICAN OLEAN
PATTERN: COSTA REI
COLOR: CR82 TERRA MARRONE
DIMENSION: 12"X12"X3/8" THICK (304.8mmx304.8mmx9.525mm)
GROUT JOINT: 3/16" (4.7625mm)

CERAMIC TILE CT3 (SHOWER FLOOR TILE)
MANUFACTURER: AMERICAN OLEAN
PATTERN: UNGLAZED COLOR BODY PORCELAIN CERAMICS
COLOR: A94 WILLOW SPECKLED
DIMENSION: 2"X2"X 1/4" THICK (50.8x50.8x9.525mm)
GROUT JOINT: 1/8 "(3.175mm)

CERAMIC TILE CT4 (12"(304.8mmFLOOR BORDER VESTIBULE)
MANUFACTURER: AMERICAN OLEAN
PATTERN: KENDAL SLATE
COLOR: AMBLEDSIDE BEIGE KS01
DIMENSION: 12"X12"X5/16" THICK (304.8mmx304.8mmx7.937mm)
GROUT JOINT: 3/16"(4.7625mm)

CERAMIC TILE CT7 (BASIC WALL TILE)
MANUFACTURER: AMERICAN OLEAN
PATTERN: COSTA REI
COLOR: CR83 OREO MIEL
DIMENSION: 10"X14"X3/8" THICK (254x355.6x9.525mm)
INSTALLATION: VERTICAL
GROUT JOINT: 3/16"(4.7625mm)

CERAMIC TILE CT8 (ACCENT BORDER WALL TILE)
MANUFACTURER: AMERICAN OLEAN
PATTERN: CARRIAGE HOUSE CH84
COLOR: STRAW/SADDEL/BUCKSIN
FLORAL ACCENTS.
DIMENSION: 2"X8"(50.2x203.2mm)

CERAMIC TILE CT9 (TRIM WALL TILE)
MANUFACTURER: AMERICAN OLEAN
PATTERN: COSTA REI BULLNOSE
COLOR: CR83 OREO MIEL
DIMENSION: 2"X6"(50.2x152.4mm)

CERAMIC TILE CT10 (ACCENT WALL TILE – SPA)
MANUFACTURER: CEPAC
PATTERN: LUMINOUS
COLOR: LUM-2 ABALONE
DIMENSION: 12"X12" MESH MOUNT (304.8mmx304.8mm)
CUT DOWN TO 6"X12" (152.4mmx304.8mm)

CERAMIC TILE CT11 (MOSAIC WALL TILE)
MANUFACTURER: AMERICAN OLEAN
PATTERN: COSTA REI
COLOR: CR83 OREO MIEL
DIMENSION: 2"X2"X3/8" THICK (50.2x50.2x9.525mm)
GROUT JOINT: 3/16" (4.7625mm)
NOTE: INSTALL BETWEEN BACKSPLASH AND UNDERSIDE OF UPPER CABINETS AND BEHIND COOK TOP AT LEAST 6" (152.4mm) BELOW SURFACE.

GROUT G1 (TILE GROUT)
MANUFACTURER: LATICRETE
COLOR: #39 MUSHROOM

WALL BASE
RUBBER BASE (RB1)
MANUFACTURER: JOHNSONITE
PATTERN: MILLWORK ATTACHE PROFILE
COLOR: 79 BONE WHITE
HEIGHT: 6"(152.4mm)

SVC
SHEET VINYL COVE 6"(152.4mm) HIGH
MATCH ADJACENT SV MATERIAL
METAL CAP

RUBBER BASE (RB2)
MANUFACTURER: JOHNSONITE
STYLE: COVE BASE
COLOR: 79 BONE WHITE
HEIGHT: 6"(152.4mm)

PWB
MANUFACTURER: MARLITE
PANEL SYSTEM BASE
COLOR: QUESCENT WHITE 5440-S2

CERAMIC TILE (CT5)
MANUFACTURER: AMERICAN OLEAN
STYLE: COSTA REI
COLOR: CR83 ORO MIELE
DIMENSION: 6"X12"(152.4x304.8mm)
S36C9TNB

CERAMIC TILE CT6 (COVER BASE – VESTIBULE)
MANUFACTURER: AMERICAN OLEAN
STYLE: KENDAL SLATE
COLOR: AMBLEDSIDE BEIGE KS01
DIMENSION: 6"X12"(152.4mmx304.8mm)
S-36C9T

PAINT
PAINT (P1)
MANUFACTURER: SHERWIN WILLIAMS
COLOR: SW 6142 MACADAMIA
FINISH: SEMI-GLOSS

PAINT P2 (ACCENT AND TRIM)
MANUFACTURER: SHERWIN WILLIAMS
COLOR: SW 6144 DAPPER TAN
FINISH: SEMI-GLOSS

PAINT P3 (CEILING)
MANUFACTURER: SHERWIN WILLIAMS
COLOR: SW 6119 ANTIQUE WHITE
FINISH: SEMI-GLOSS
NOTE: LOCATED @ WINDOW & DOOR CASINGS, WOOD DOORS, WOOD INTERIOR WINDOWS, UNLESS NOTED OTHERWISE.

WALLCOVERING
WALL COVERING (WC1)
MANUFACTURER: TRI-KES, TOWER
PATTERN: CURRENT
COLOR: PRARIE GRASS TR-CU-14
TYPE:II, 30% RECYCLED CONTENT
WIDTH: 54"(1371.6mm)

WALL COVERING (WC2)
MANUFACTURER: TRI-KES, TOWER
PATTERN: CURRENT
COLOR: SANDSTONE TR-CU-11
TYPE:II, 30% RECYCLED CONTENT
WIDTH: 54"(1371.6mm)

PREFINISHED PANEL SYSTEM
PW
MANUFACTURER: MARLITE
STYLE: WG 470 DOUBLE RABBET
COLOR: FAUX ABSTRACTS, QUESENT WHITE 5440-82
WG477 TOP EDGE
WG-1261 BASE

PW-A: PANEL SYSTEM WITH HANDRAIL, RE: BA7.4-7

PW-B: PANEL SYSTEM WITH MAPLE CAP, RE: BA7.4-7

PLASTIC LAMINATE
CERAMIC TILE PL1 (HORIZONTAL)
MANUFACTURER: FORMICA
COLOR: #7022-58 NATURAL CANVAS

CERAMIC TILE PL2 (VERTICAL)
MANUFACTURER: FORMICA
COLOR: #7738-58 COGNAC MAPLE

SOLID SURFACE
SOLID SURFACE (SS1)
MANUFACTURER: LG VIATERA
COLOR: SOLANO

SOLID SURFACE SS2 (BATH AND WINDOW SILLS)
MANUFACTURER: CORIAN
COLOR: AURORA

SUSPENDED ACOUSTICAL CEILING
SUSPENDED ACOUSTICAL CEILING (SAC1)
MANUFACTURER: ARMSTRONG
PRODUCT: 2767 CORTEGA SECOND LOOK II
SIZE: 24"X48"(609.6mmX1219.2mm)

WINDOW TREATMENT
WINDOW TREATMENT (WDC1)
MANUFACTURER: MECHO SHADE
MODEL: MECHO5 ROLLER SHADE
SERIES: 8200 SERIES (3% OPEN)
COLOR: 8202 MUSLIN
RE: BA6.4 WINDOW TYPES

WINDOW TREATMENT WDC2 (BLACK OUT BEDROOMS)
MANUFACTURER: MECHO SHADE
MODEL: BLACK OUT ROLLER SHADE
SERIES: EQUINOX
COLOR: 0116 CHARDONNAY
NOTE: DOUBLE SHADE BRACKET
RE: BA6.4 WINDOW TYPES

PRIVACY CURTAIN
MANUFACTURER: MAYER FABRICS
PATTERN: BUILDING BLOCK
COLOR: FELDSPAR
MESH: WHITE, 22"(558.8mm) HIGH FIRE RATED MESH, HOLES 1/2" (12.7mm) ON DIAGONAL
QUANTITY: 1.5 TIMES

RESIN PANEL
MANUFACTURER: 3FORM (GL4)
PATTERN: BEAR GRASS LITE
COLOR: N/A
GAUGE: 1/4" (6.35mm)
FRONT AND BACK FINISH: PATINA QTY. (2) 48"X120"(1219.2mmx3048mm)PANELS.

SHOWER CURTAIN
MANUFACTURER: HOSPITEL
PRODUCT: CLASSIC STRIPE
COLOR: CAFE
QUANTITY: 1.5 TIMES

FIBERGLASS REINFORCED PANEL
FIBERGLASS REINFORCED PANEL (FRP)
COLOR: ALMOND
HEIGHT: 5'(1524 mm) A.F.F.; BUTT SEAM FIELD JOINTS AND TERMINATE EDGES WITH EXTRUDED ALUMINUM TRIM.

CORNER GUARDS
MANUFACTURER: KOROGARD
STYLE: G200
COLOR: CREAM
DIMENSION: 3" (76.2mm)

HANDRAIL
MANUFACTURER: KOROSEAL
STYLE: KOROGARD H500 HANDRAIL
COVER COLOR: HONEY MAPLE
END AND CORNER CAPS: BLACK
LOCATIONS INDICATED BY: PW-A

REVISIONS	DATE

CSHQA
C.W. MOORE PLAZA
250 S. 5TH ST. BOISE, ID 83702
(208) 343-4635 FAX (208) 343-1858
http://www.cshqa.com

JOHN D. MAULIN, ARCHITECT
C.W. MOORE PLAZA
250 S. 5TH ST
BOISE, IDAHO
PHONE: 208-343-4635 FAX: 208-343-1858

THESE DRAWINGS AND SPECIFICATIONS, AS INSTRUMENTS OF SERVICE, ARE AND SHALL REMAIN THE PROPERTY OF THE ARCHITECT / ENGINEER WHETHER THE PROJECT FOR WHICH THEY ARE MADE IS EXECUTED OR NOT. THESE DRAWINGS AND SPECIFICATIONS SHALL NOT BE USED BY ANY PERSON OR ENTITY ON OTHER PROJECTS, FOR ADDITIONS TO THIS PROJECT, OR COMPLETION OF THIS PROJECT WHEN PHASED WITHOUT THE WRITTEN CONSENT OF CSHQA OR ITS AFFILIATES. Copyright ©2011

STAMP
LICENSED ARCHITECT AR.1706
JOHN D. MAULIN
STATE OF IDAHO
DECEMBER 01, 2011
ORIGINAL DOCUMENT SIGNED BY ARCHITECT ON FILE WITH THE OWNER
ORIGINAL SIGNED BY: JOHN D. MAULIN
ORIGINAL DATE SIGNED: DECEMBER 01, 2011

CAD FILE NAME: 531-319_BA6.0.DWG
XREF FILE NAME: 531-319_xB_30X42TLBK.DWG, 531-319_xB_BASE1.DWG

DRAWING TITLE: FIRST FLOOR ROOM FINISH SCHEDULE
APPROVED: CHIEF OF FACILITY MANAGEMENT SERVICE
APPROVED: MEDICAL CENTER DIRECTOR

PROJECT TITLE: BOISE VAMC NEW EXTENDED CARE UNIT BUILDING 'B' CLC
BUILDING NUMBER: 122
CHECKED: DRD/JDM
DRAWN: TWM
LOCATION: VAMC BOISE, IDAHO

DATE: 12/01/2011
PROJECT NO.: 531-319
DRAWING NO.: BA6.0
DWG 13 OF 78

DEPARTMENT OF VETERANS AFFAIRS

Username: bsmith
Dec 02, 2011 – 12:34pm
Q:\2010\10101.0\Arch\02_Drawings\531-319_BA6.0.dwg