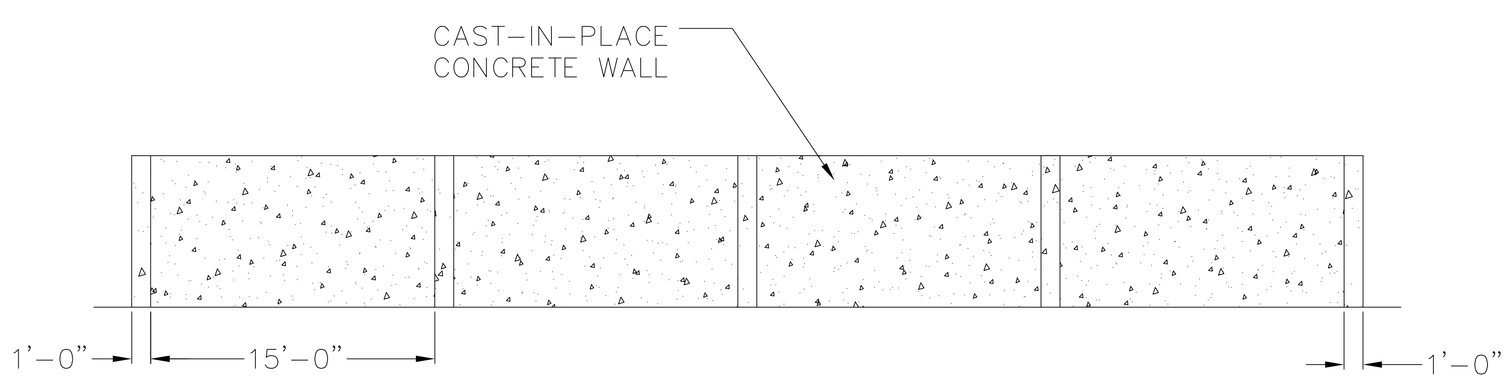

2 A101 EAST ELEVATION

SCALE: 1/4" = 1'-0"

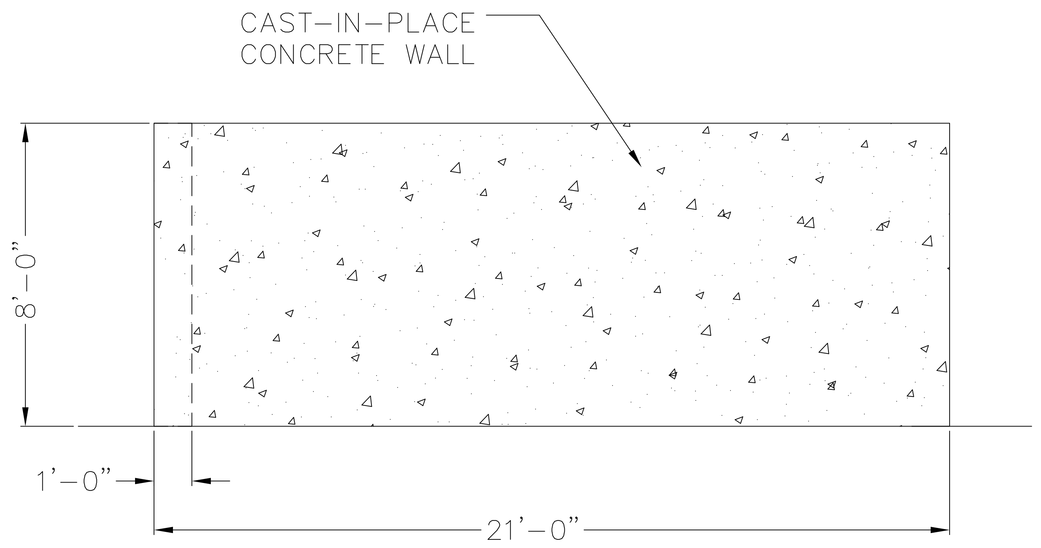

3 A101 SOUTH ELEVATION

SCALE: 1/2" = 1'-0"

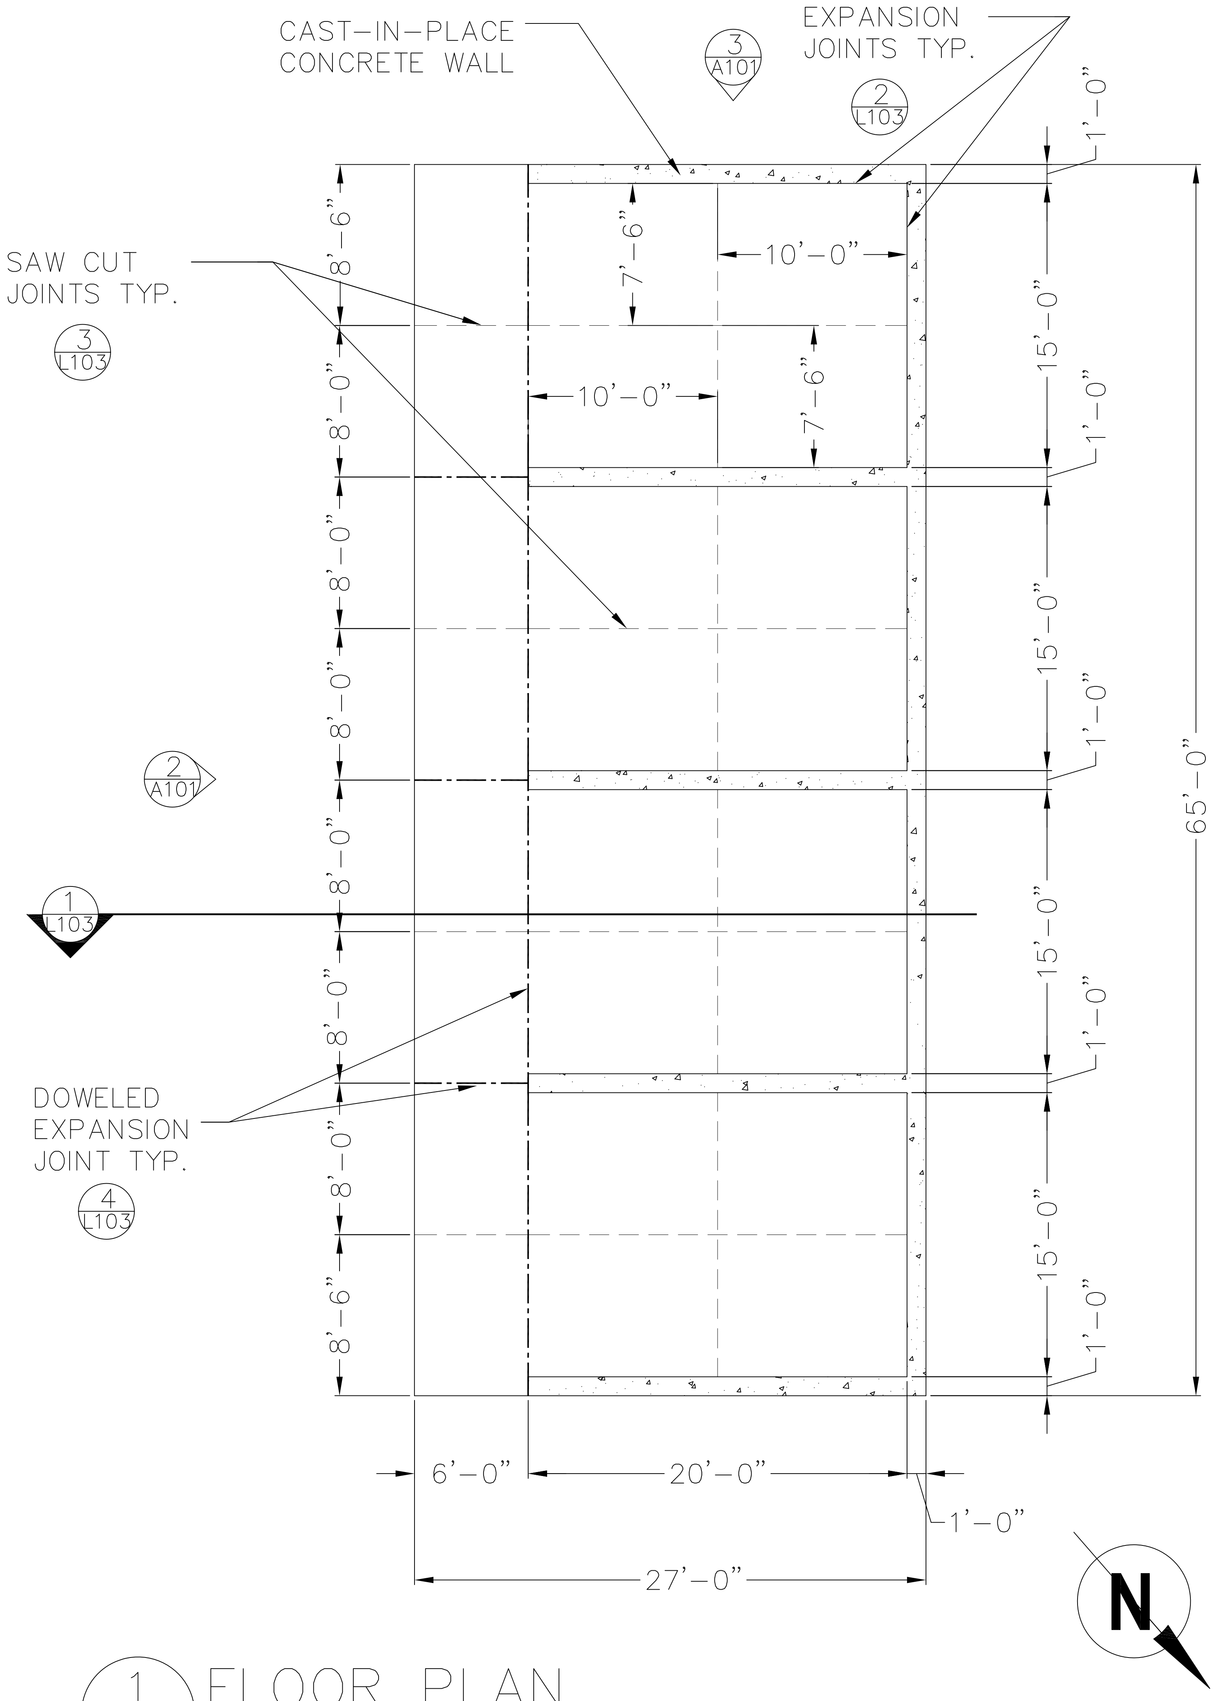

1 A101 FLOOR PLAN

SCALE: 1/4" = 1'-0"

FINAL FOR CONSTRUCTION

March 20, 2013

Revisions	Date

NATIONAL CEMETERY ADMINISTRATION

Drawing Title: **FLOOR PLAN & ELEVATIONS**	Project Title: **CONSTRUCT MATERIAL STO. BINS**		Date: **03/20/2013**
Approved: Division Chief	Building Number: -----	Checked	Drawn: **CFC**
Approved: Service Director	Location: **SANTA FE NATIONAL CEMETERY**		Project No.: **904-13-101**
			DRAWING NO.: **A101** Dwg. **5** Of **7**