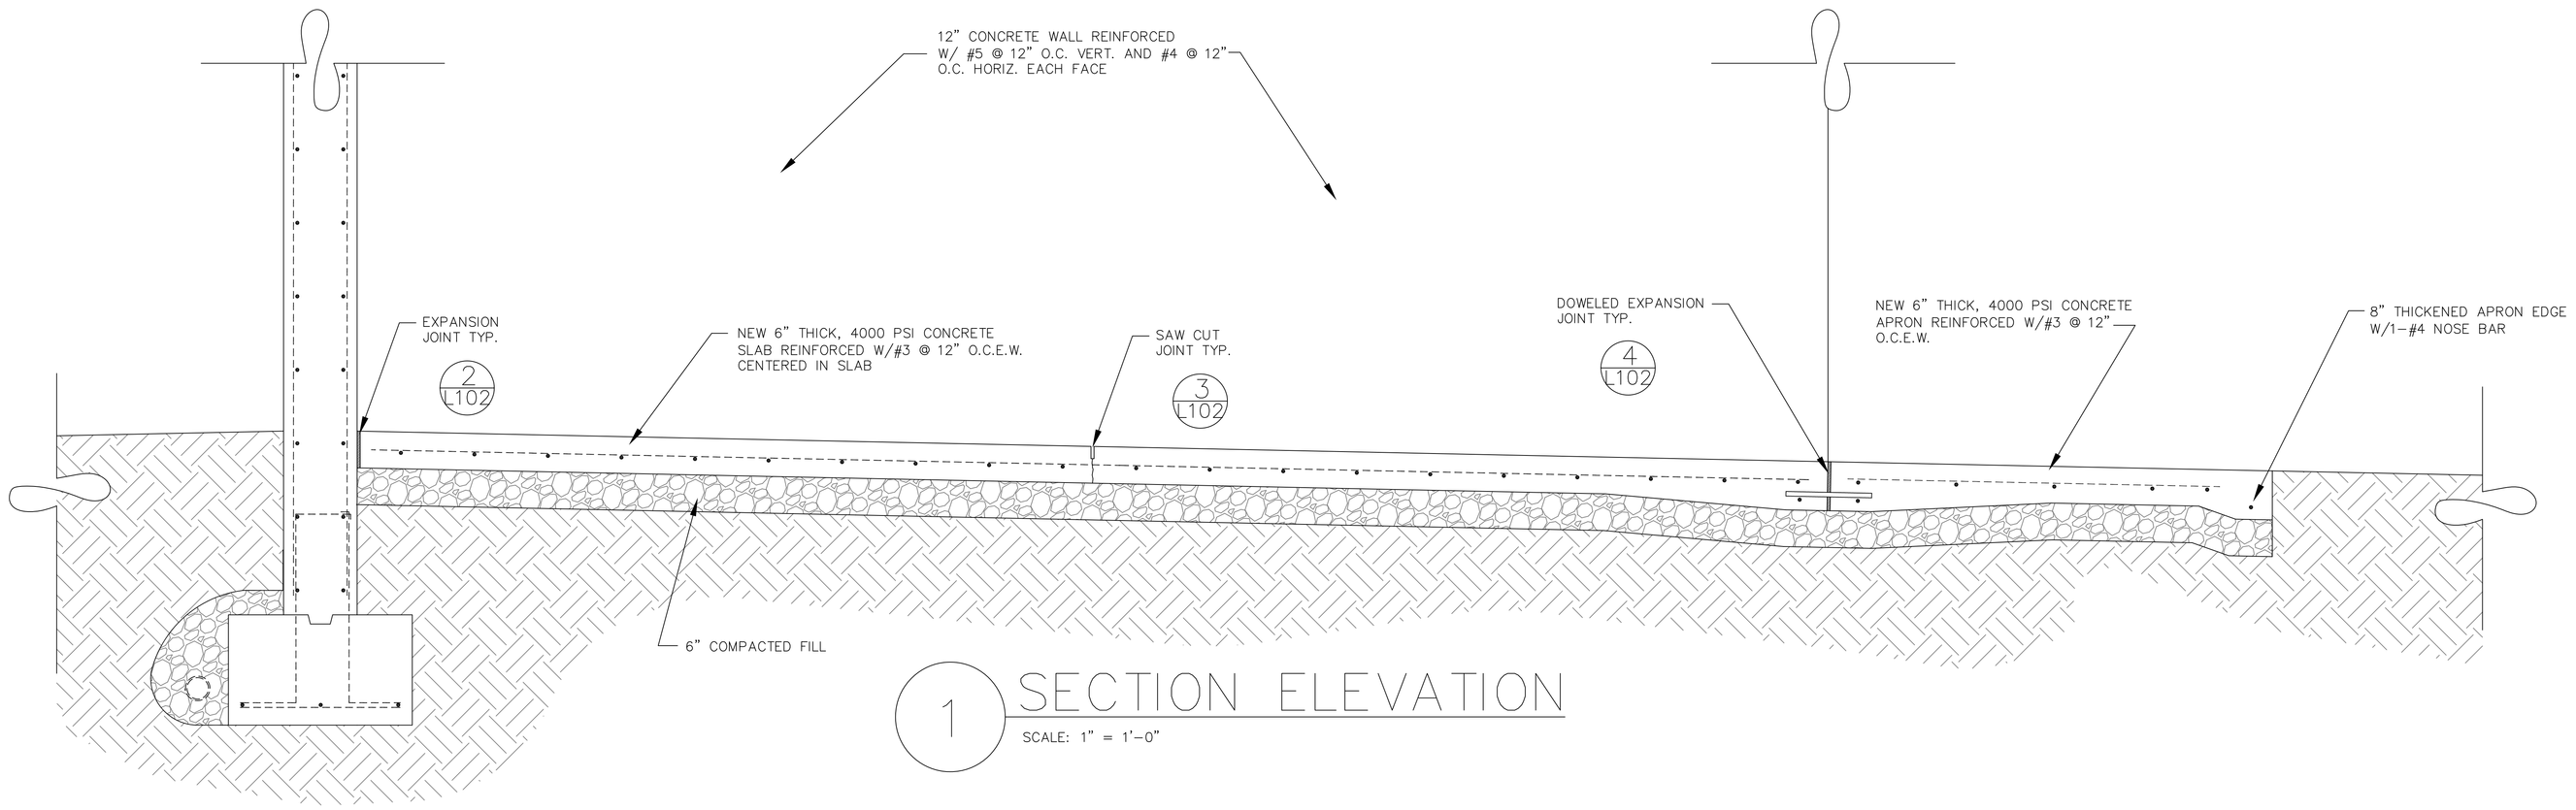

1 SECTION ELEVATION

SCALE: 1" = 1'-0"

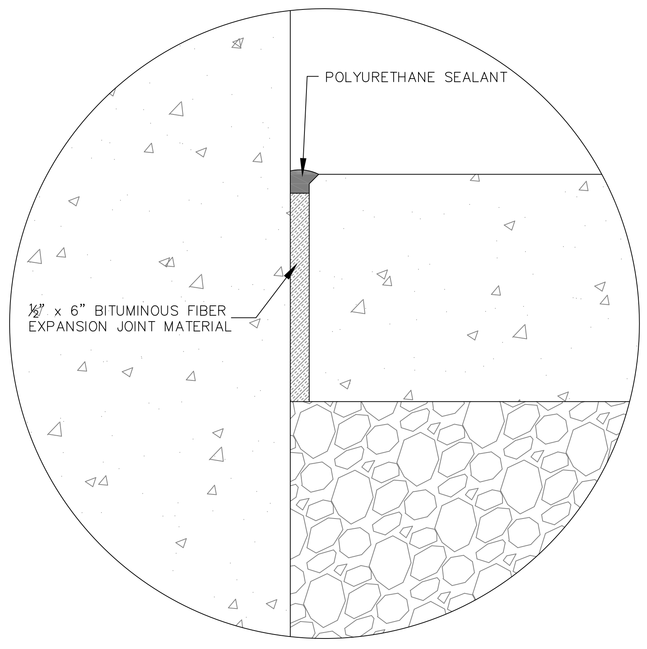

2 EXPANSION JOINT DETAIL

SCALE: 6" = 1'-0"

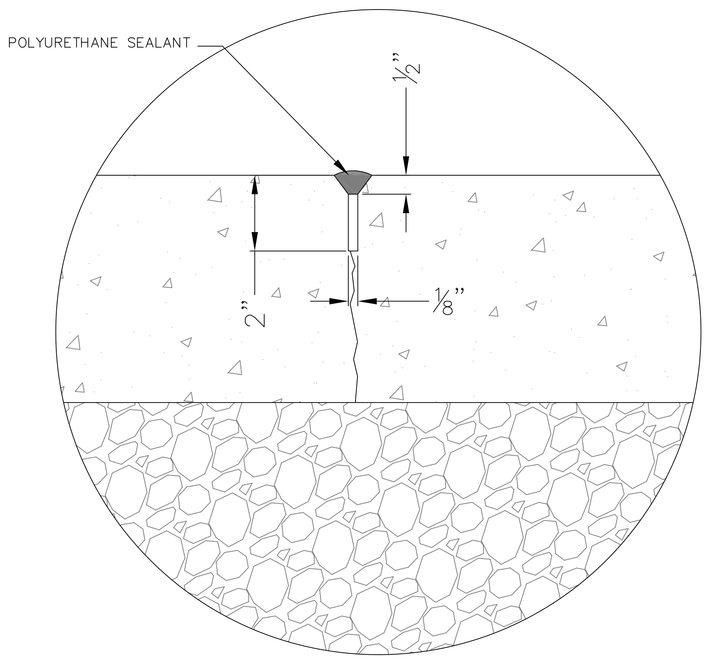

3 SAW CUT JOINT DETAIL

SCALE: 6" = 1'-0"

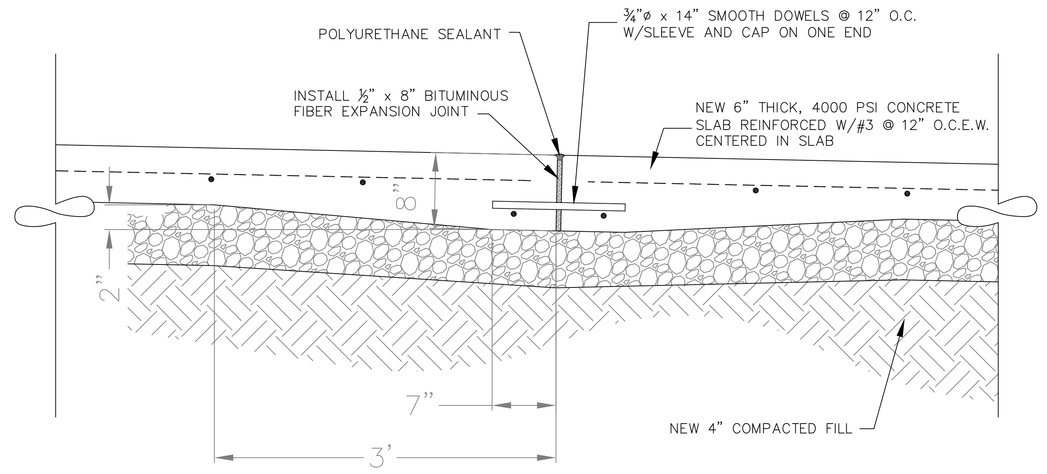

4 DOWELED EXPANSION JOINT DETAIL

SCALE: 1½" = 1'-0"

FINAL FOR CONSTRUCTION

March 20, 2013

Revisions	Date

NATIONAL CEMETERY ADMINISTRATION

Drawing Title: **PAVEMENT SECTIONS & DETAILS**	Project Title: **CONSTRUCT MATERIAL STO. BINS**		Date: **03/20/2013**
Approved: Division Chief	Building Number: **-----**	Checked	Drawn: **CFC**
Approved: Service Director	Location: **SANTA FE NATIONAL CEMETERY**		Project No.: **904-13-101**
			DRAWING NO. **L103** Dwg. **4** Of **7**