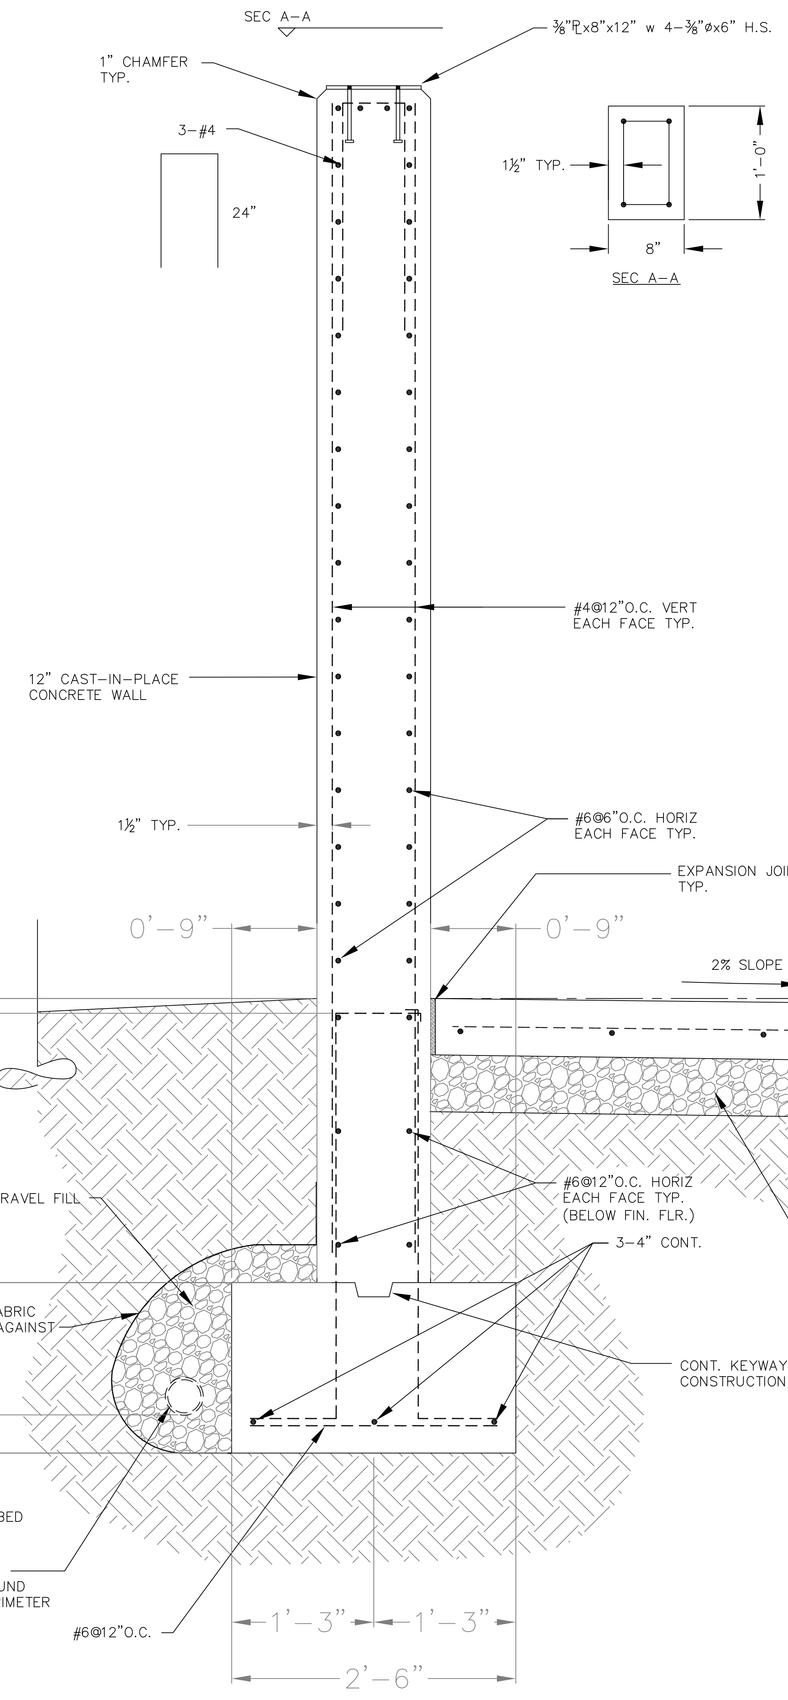

1 SECTION DETAIL

SCALE: 1½" = 1'–0"

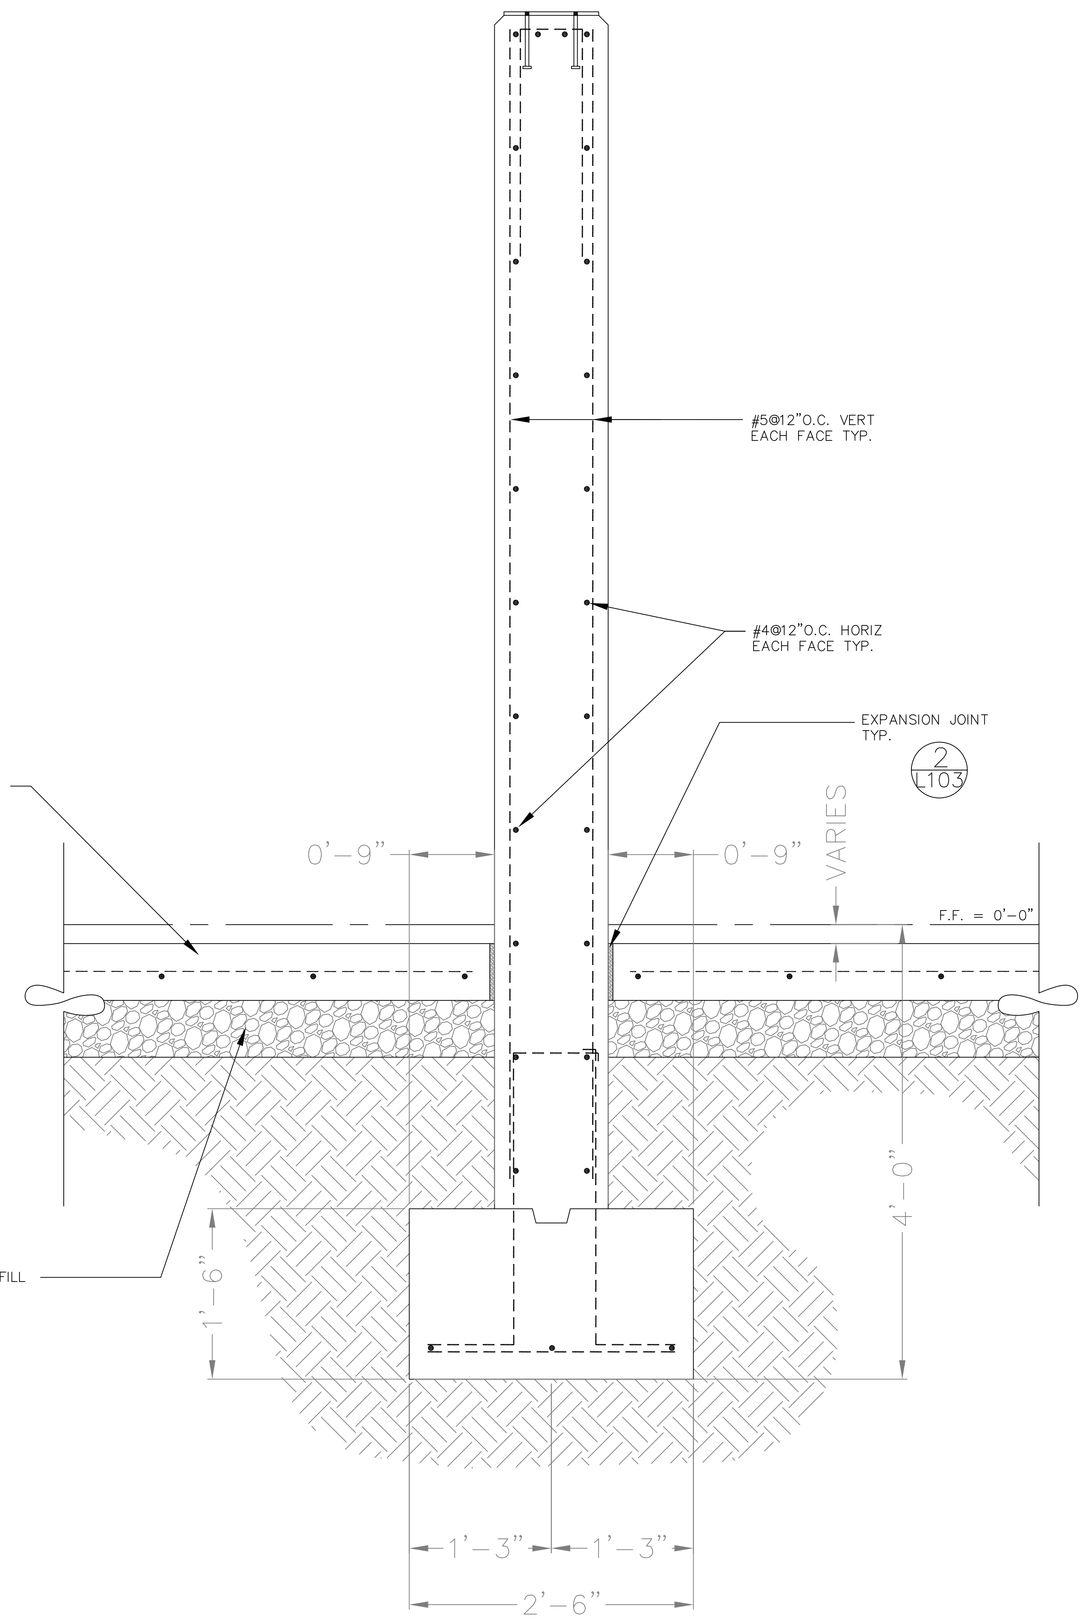

2 SECTION DETAIL

SCALE: 1½" = 1'–0"

Revisions	Date

NATIONAL CEMETERY ADMINISTRATION

Drawing Title: **FOUNDATION SECTIONS**	Project Title: **CONSTRUCT MATERIAL STO. BINS**		Date: **03/20/2013**
Approved: Division Chief	Building Number: **-----**	Checked	Drawn: **CFC**
Approved: Service Director	Location: **SANTA FE NATIONAL CEMETERY**		Project No.: **904-13-101**
			DRAWING NO. **S102** Dwg. **7** Of **7**