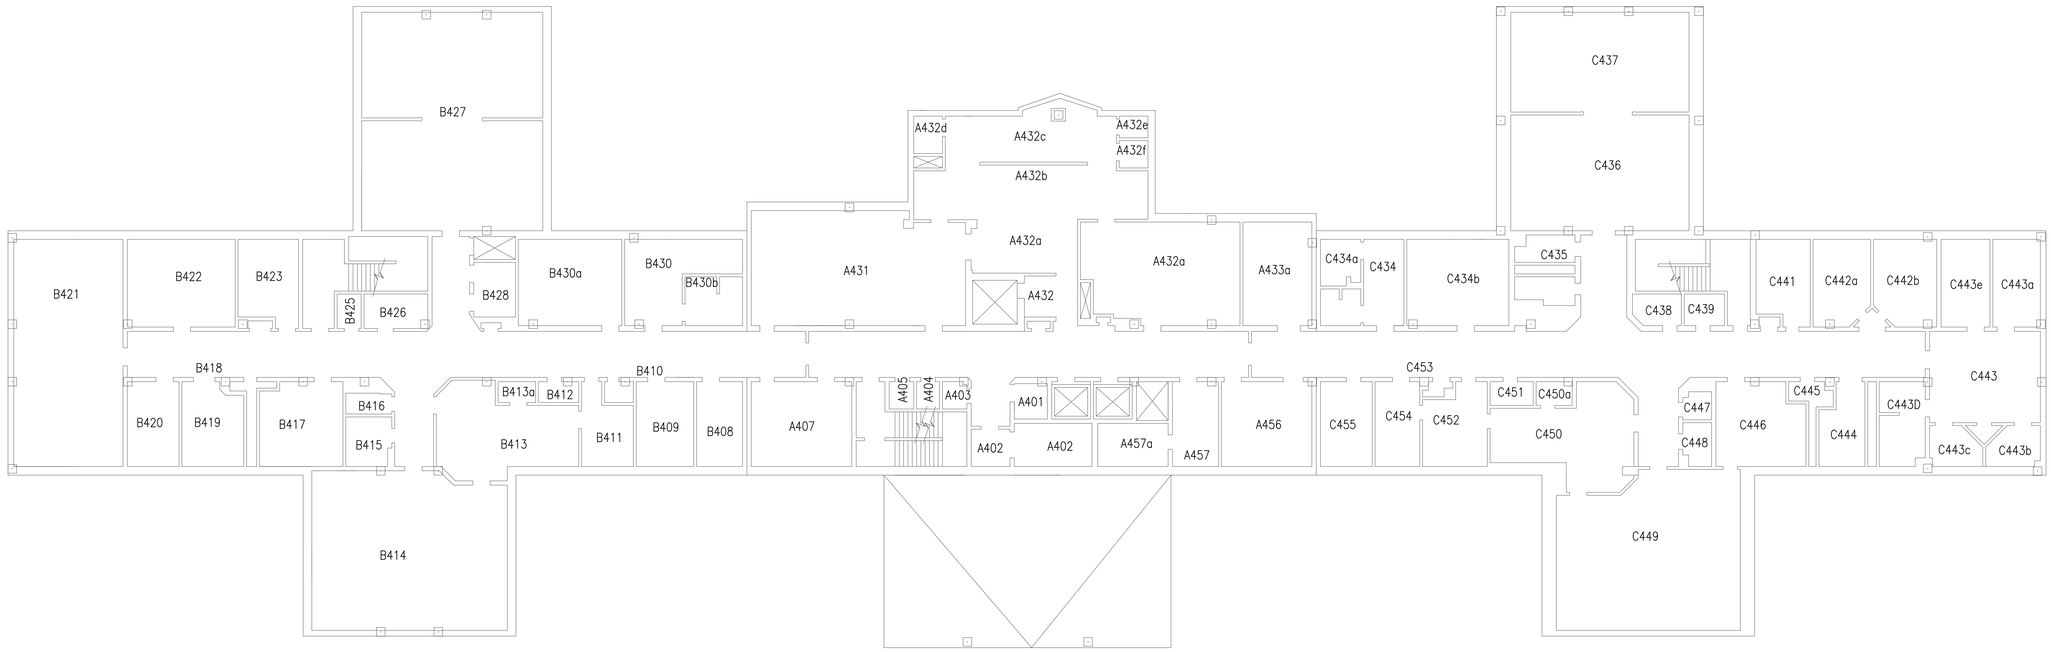

Scale: 1/8"=1'-0"

Revisions	Date
-	-
-	-
-	-
-	-
-	-
-	-
-	-
-	-
-	-
-	-

CONSULTANTS:

ARCHITECT/ENGINEERS:

Drawing Title
FOURTH FLOOR PLAN
-
-

Approved: Project Director
-
-
VAPAHCS PLANNING AND ENGINEERING

Project Title
BUILDING 5
PRIMARY CARE CLINICS
(NOT FIELD VERIFIED)

Location
PAD PALO ALTO CA

Date: 06/06/2012 | Checked: - | Drawn: ST

Project Number: -

Building Number: 005

Drawing Number: —

Dwg. --- of ---

Office of Construction and Facilities Management

Department of Veterans Affairs

VA FORM 08-6231

\\Vhapalfsc1\Cad_files\Temp_CAD_Floor_Plans\PAD\Bldg_005_Primary_Care_Clinics\ARCH\040.000000.005.00000.PAD_Primary_Care_Clinics.04.000.dwg 1-16-13 10:48:38 AM vhapalmroj

three inches = one foot
one and one half inches = one foot
one inch = one foot
three quarters inch = one foot
one half inch = one foot
three eighths inch = one foot
one quarter inch = one foot
one eighth inch = one foot