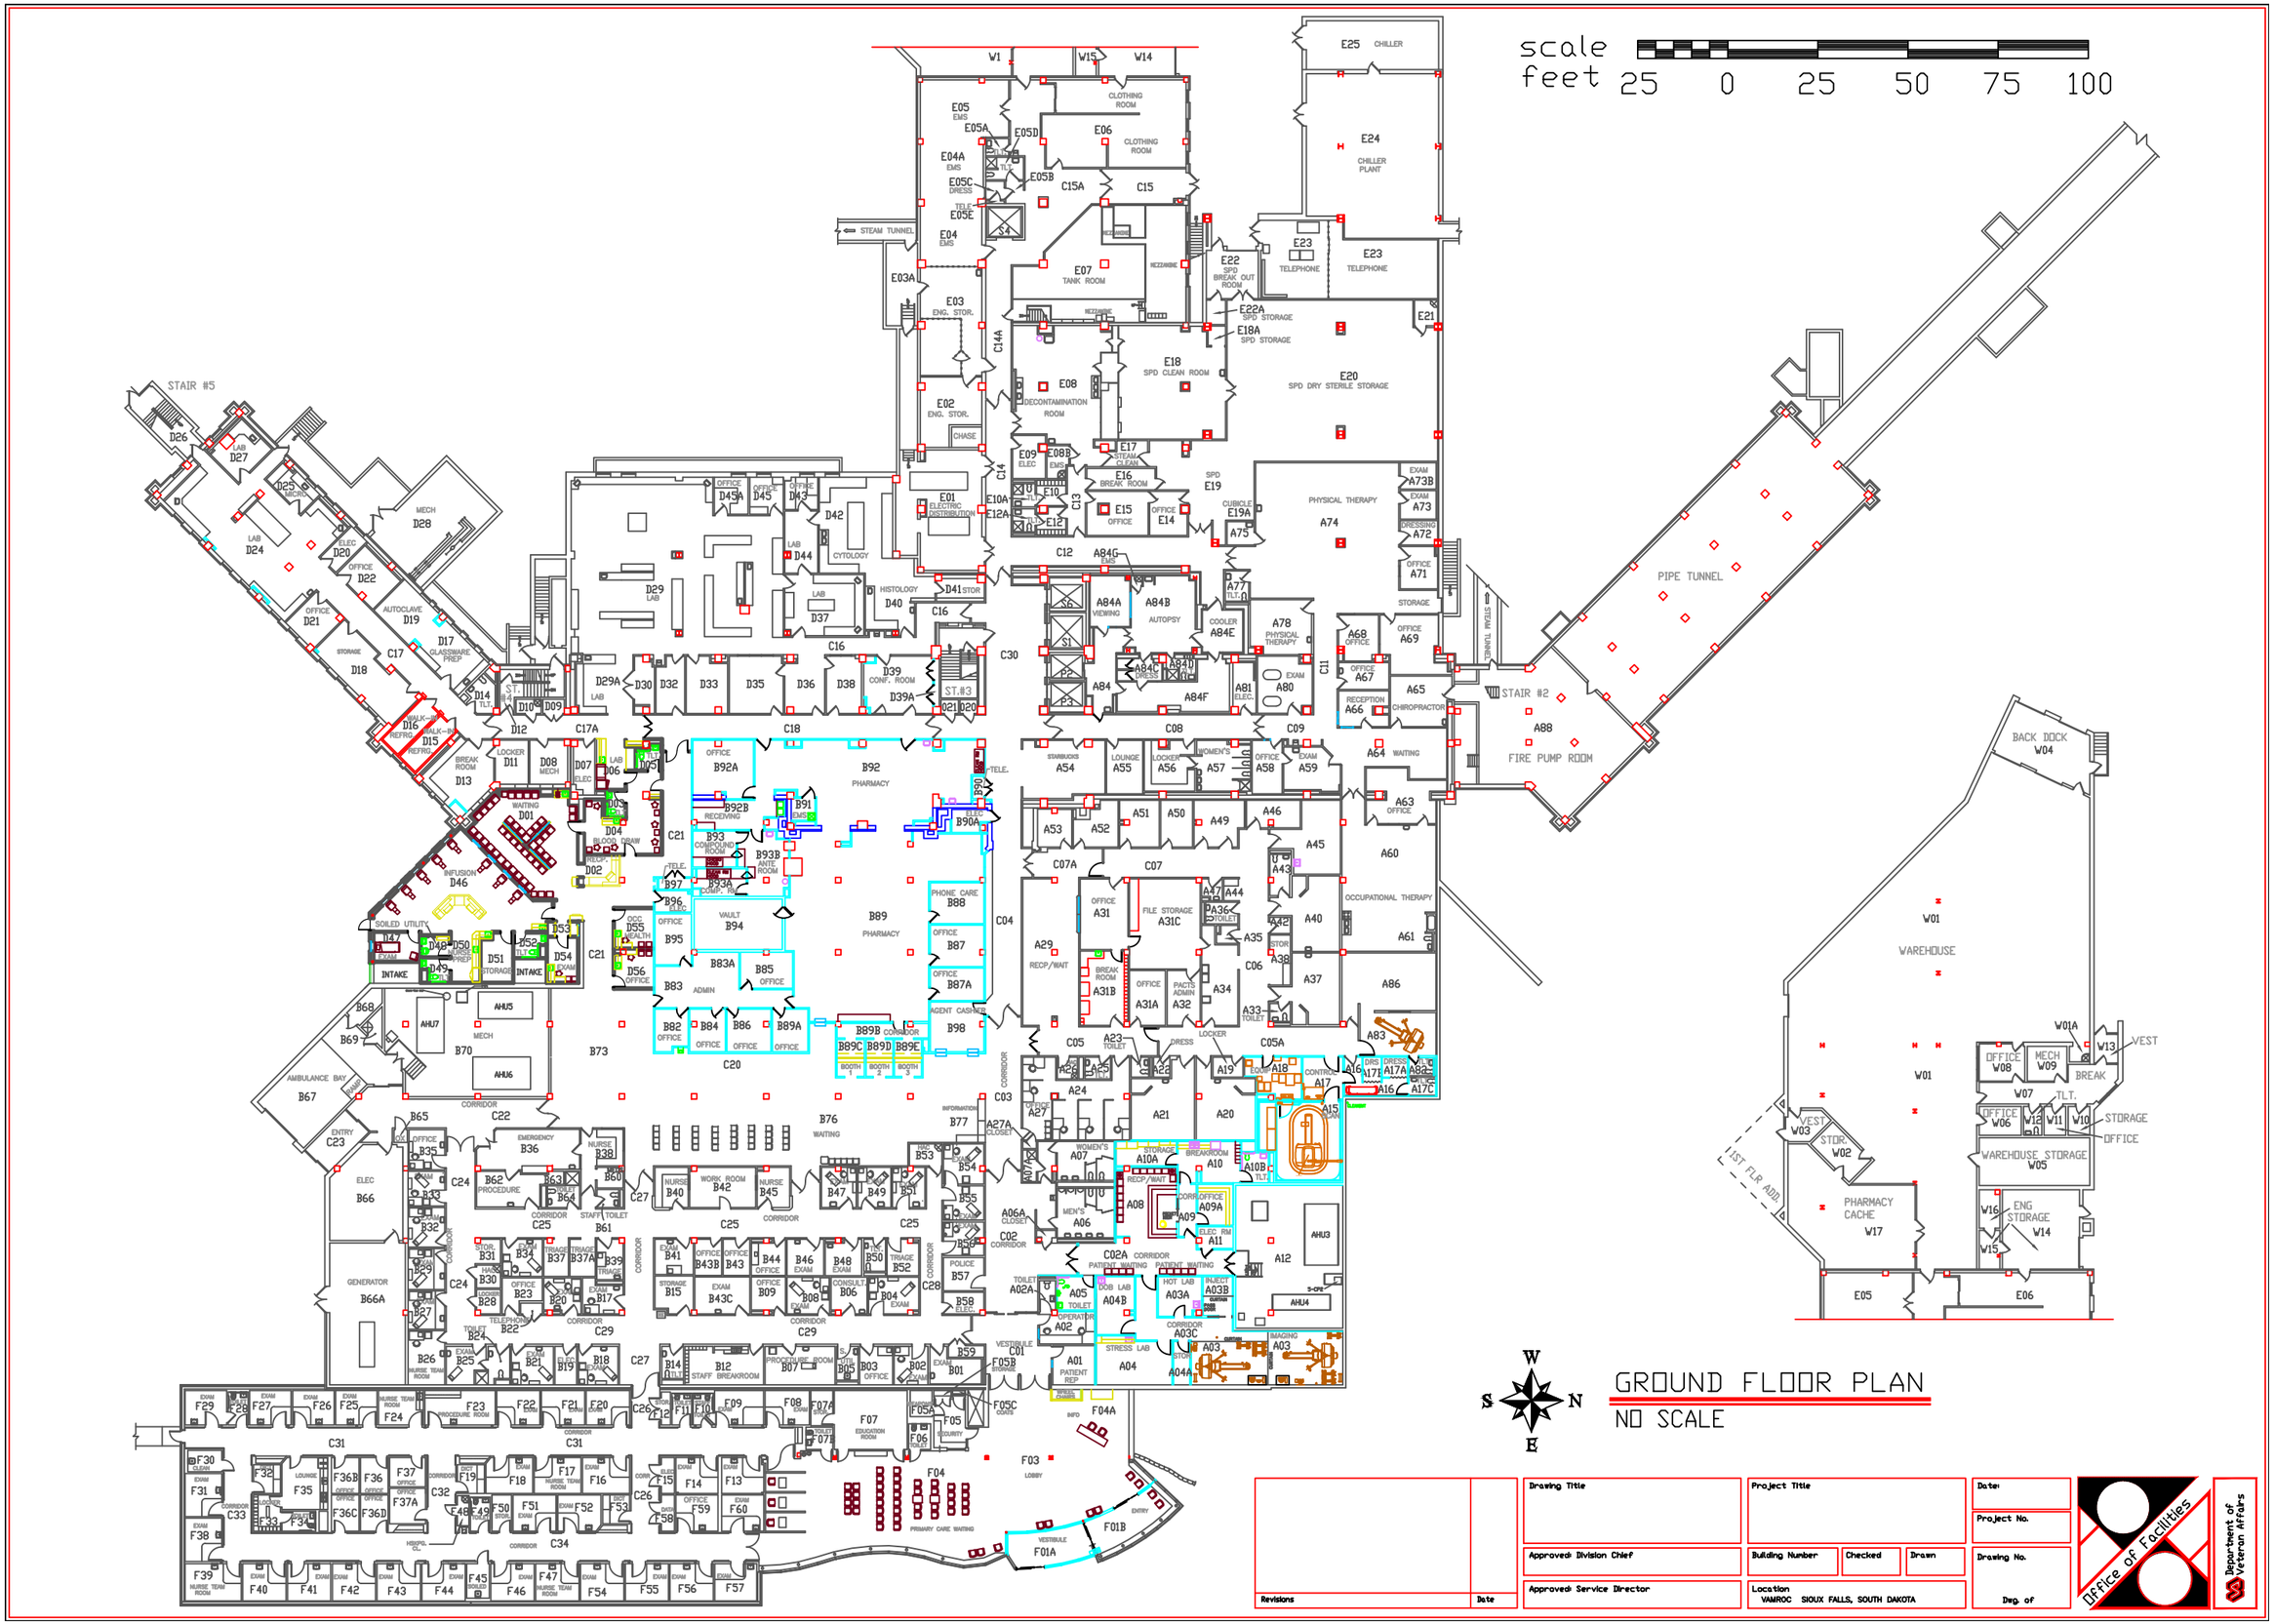

GROUND FLOOR PLAN

NO SCALE

Revisions	Date

Drawing Title	Project Title		Date:
Approved: Division Chief	Building Number	Checked	Drawn
Approved: Service Director	Location VAMROC SIOUX FALLS, SOUTH DAKOTA		Project No.
			Drawing No.
			Dwg. of

Office of Facilities

Department of Veteran Affairs