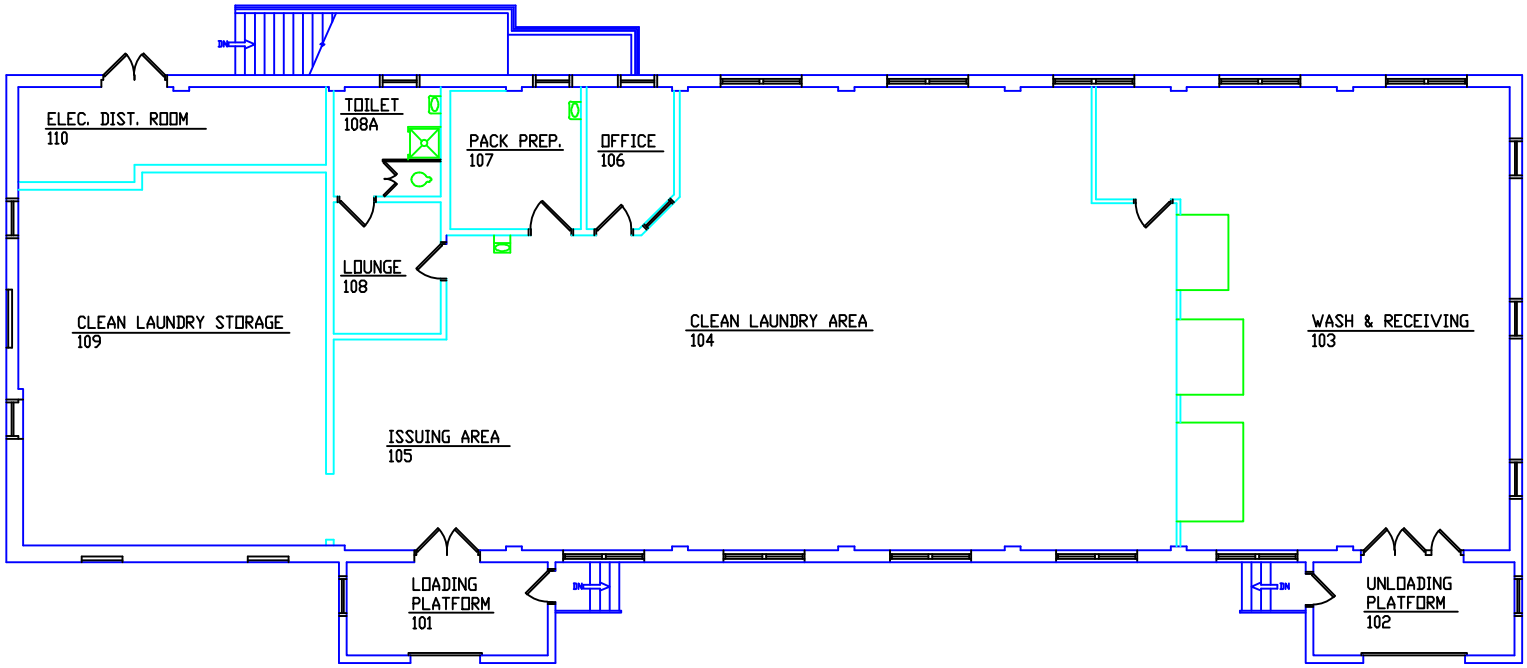

north

LAUNDRY BLDG. #8 FLOOR PLAN

NO SCALE

Revisions	Date

Drawing Title

Approved: Division Chief

Approved: Service Director

Project Title

Building Number | Checked | Drawn

Location
WARRIOR SIOUX FALLS, SOUTH DAKOTA

Date

Project No.

Drawing No.

Sheet of

Office of Facilities

Department of Veterans Affairs