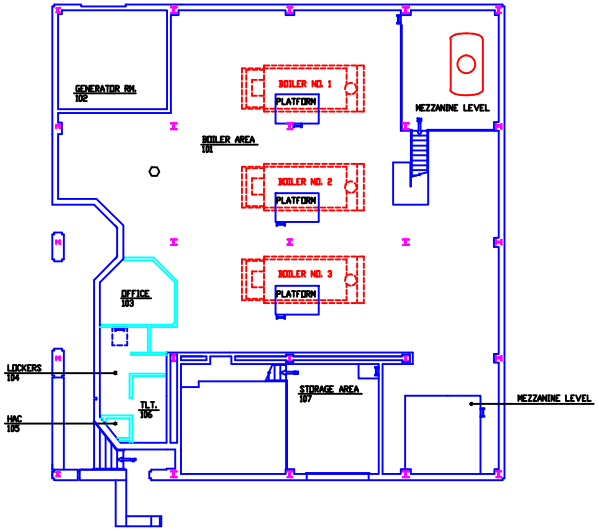

NORTH

BOILER PLANT BLDG. #11 MEZZANINE LEVEL PLAN

SCALE 1/16" = 1'- 0"

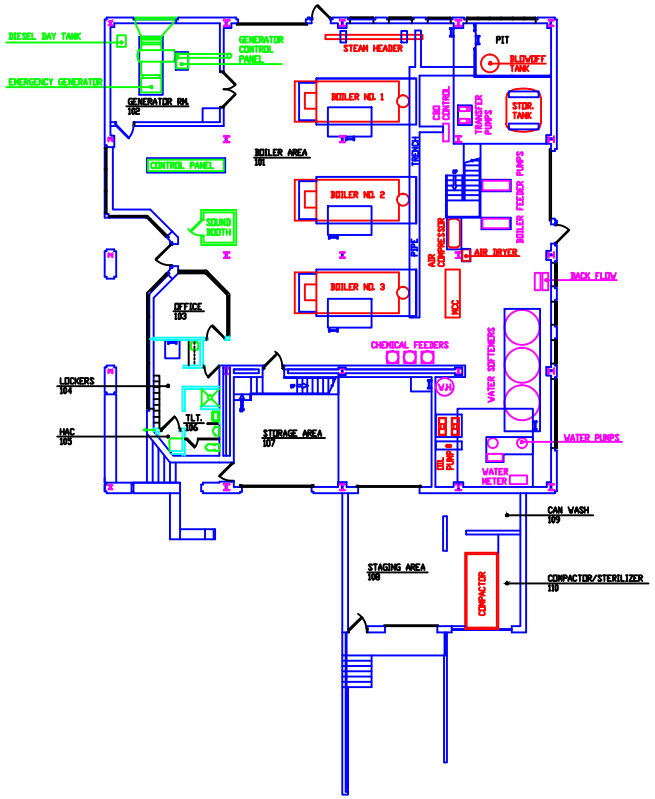

NORTH

BOILER PLANT BLDG. #11 FLOOR PLAN

SCALE 1/16" = 1'- 0"

Revisions	Date

Drawing Title	Project Title		Date
			Project No.
Approved: Division Chief	Building Number	Checked / Drawn	Drawing No.
Approved: Service Director	Location VAMROC SIOUX FALLS, SOUTH DAKOTA		Dwg. of

Office of Facilities

Department of Veterans Affairs