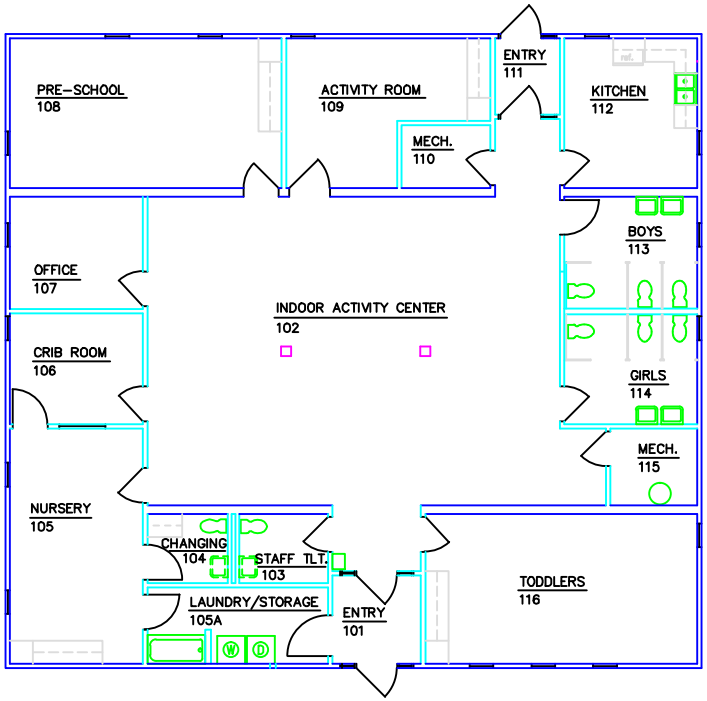

NORTH

CHILD DAY CARE BLDG. T15 FLOOR PLAN

SCALE: 1/8" = 1'-0"

Revisions	Date

Drawing Title

Approved Division Chief

Approved Service Director

Project Title

Building Number | Checked | Drawn

Location
VAMROC SIOUX FALLS, SOUTH DAKOTA

Date

Project No.

Drawing No.

Dwg. of

Office of Facilities

Department of Veterans Affairs