CORRECT MENTAL HEALTH PATIENT SAFETY ISSUES

NRM No. 512A5-13-304

DEPARTMENT OF VETERANS AFFAIRS

MARYLAND HEALTH CARE CENTER

BALTIMORE MEDICAL CENTER

10 No. GREENE STREET, BALTIMORE, MD 21201

PERRY POINT MEDICAL CENTER

PERRY POINT, MD 21902

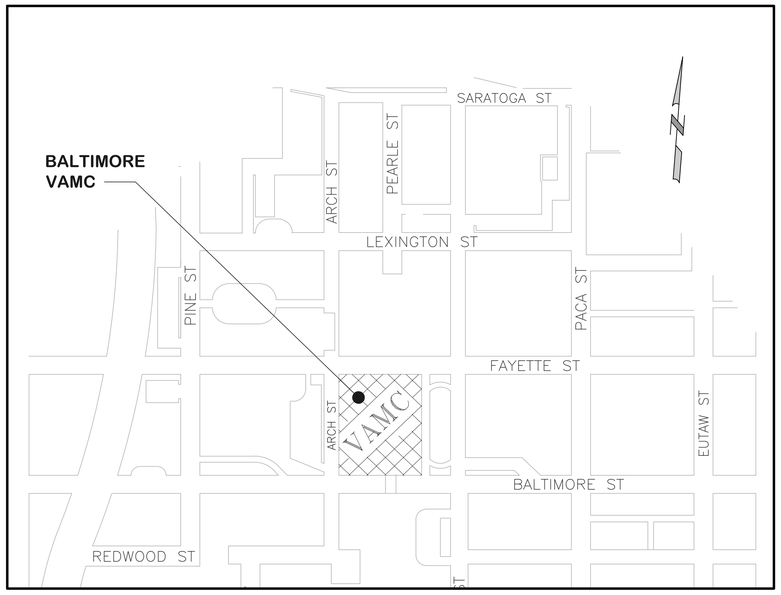

BALTIMORE – SITE MAP

SCALE: 1"=200'

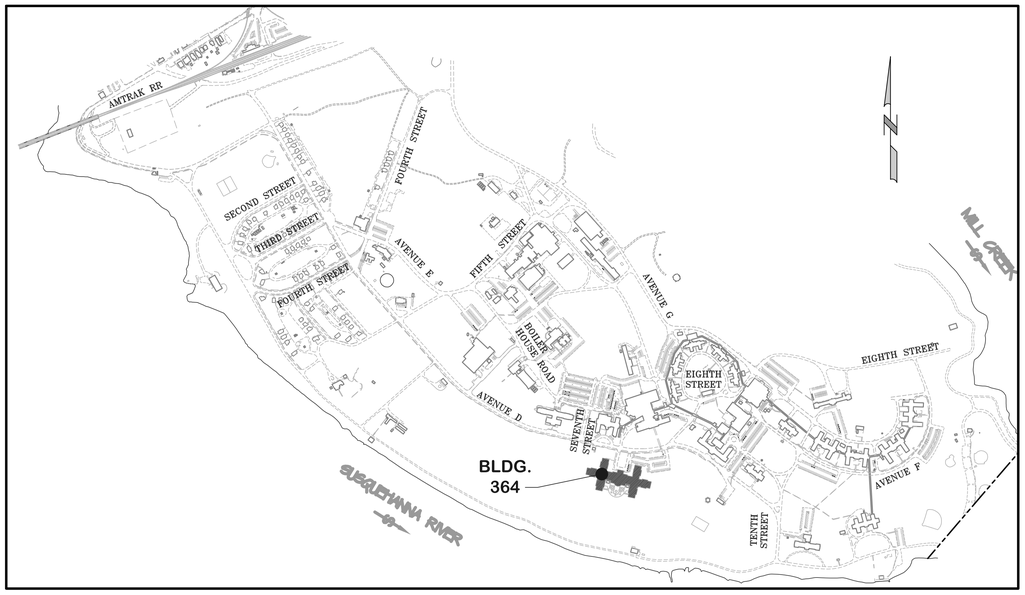

PERRY POINT – SITE MAP

SCALE: 1"=500'

INDEX OF DRAWINGS

DWG No.	SHEET No.	LOCATION	DRAWING TITLE
CS-01	01 of 11	BT & PP	COVER SHEET
A1-01	02 of 11	BT	DOOR PLAN
A1-02	03 of 11	PP	PARTIAL DOOR PLAN A
A1-03	04 of 11	PP	PARTIAL DOOR PLAN A
A1-04	05 of 11	PP	PARTIAL DOOR PLAN A
A1-05	06 of 11	PP	PARTIAL REFLECTIVE CEILING – PLAN A
A1-06	07 of 11	PP	PARTIAL REFLECTIVE CEILING – PLAN B
A1-07	08 of 11	PP	364A – MED AND NOUR ROOM – EXISTING PLAN
A1-08	09 of 11	PP	364A – MED AND NOUR ROOM – MED ROOM
A1-09	10 of 11	PP	364A – MED AND NOUR ROOM – NOURISHMENT ROOM
A1-10	11 of 11	PP	DOOR MODIFICATION DETAILS PLAN

IT SHALL BE DISTINCTLY UNDERSTOOD THAT ANY WORK WHICH WOULD NORMALLY BE REQUIRED TO COMPLETE THE PROJECT, WHETHER DEPICTED OR NOT, SHALL NOT RELIEVE THE CONTRACTOR OF HIS/HER RESPONSIBILITY TO PROVIDE SUCH WORK. IT SHALL BE THE SOLE RESPONSIBILITY OF THE CONTRACTOR TO FULLY COORDINATE THE DEMOLITION ELEMENTS WITH THE PROPOSED ELEMENTS AND TO PROVIDE ALL WORK NECESSARY TO ACHIEVE THE PROPOSED ELEMENTS IF NOT OTHERWISE DEPICTED ON THE DEMOLITION DRAWINGS.

Additions:	*Date:*
Revisions:	

Drawing Title: COVER SHEET

Project Title: CORRECT MENTAL HEALTH PATIENT SAFETY ISSUES

Approved: Associate Director for Operations:

Approved: Director, Medical Center:

Scale: AS SHOWN | Building No: VARIES | Checked: ERJ | Drawn: MHD/RTW

Location: VAMHCS PERRY POINT, MD 21902
10 N. GREENE ST. BALTIMORE, MD 21201

Date: 3/30/13

Project No: 512A5-13-304

DRAWING NO: CS-01

SHEET NO: 01 OF 11

DEPARTMENT OF VETERANS AFFAIRS