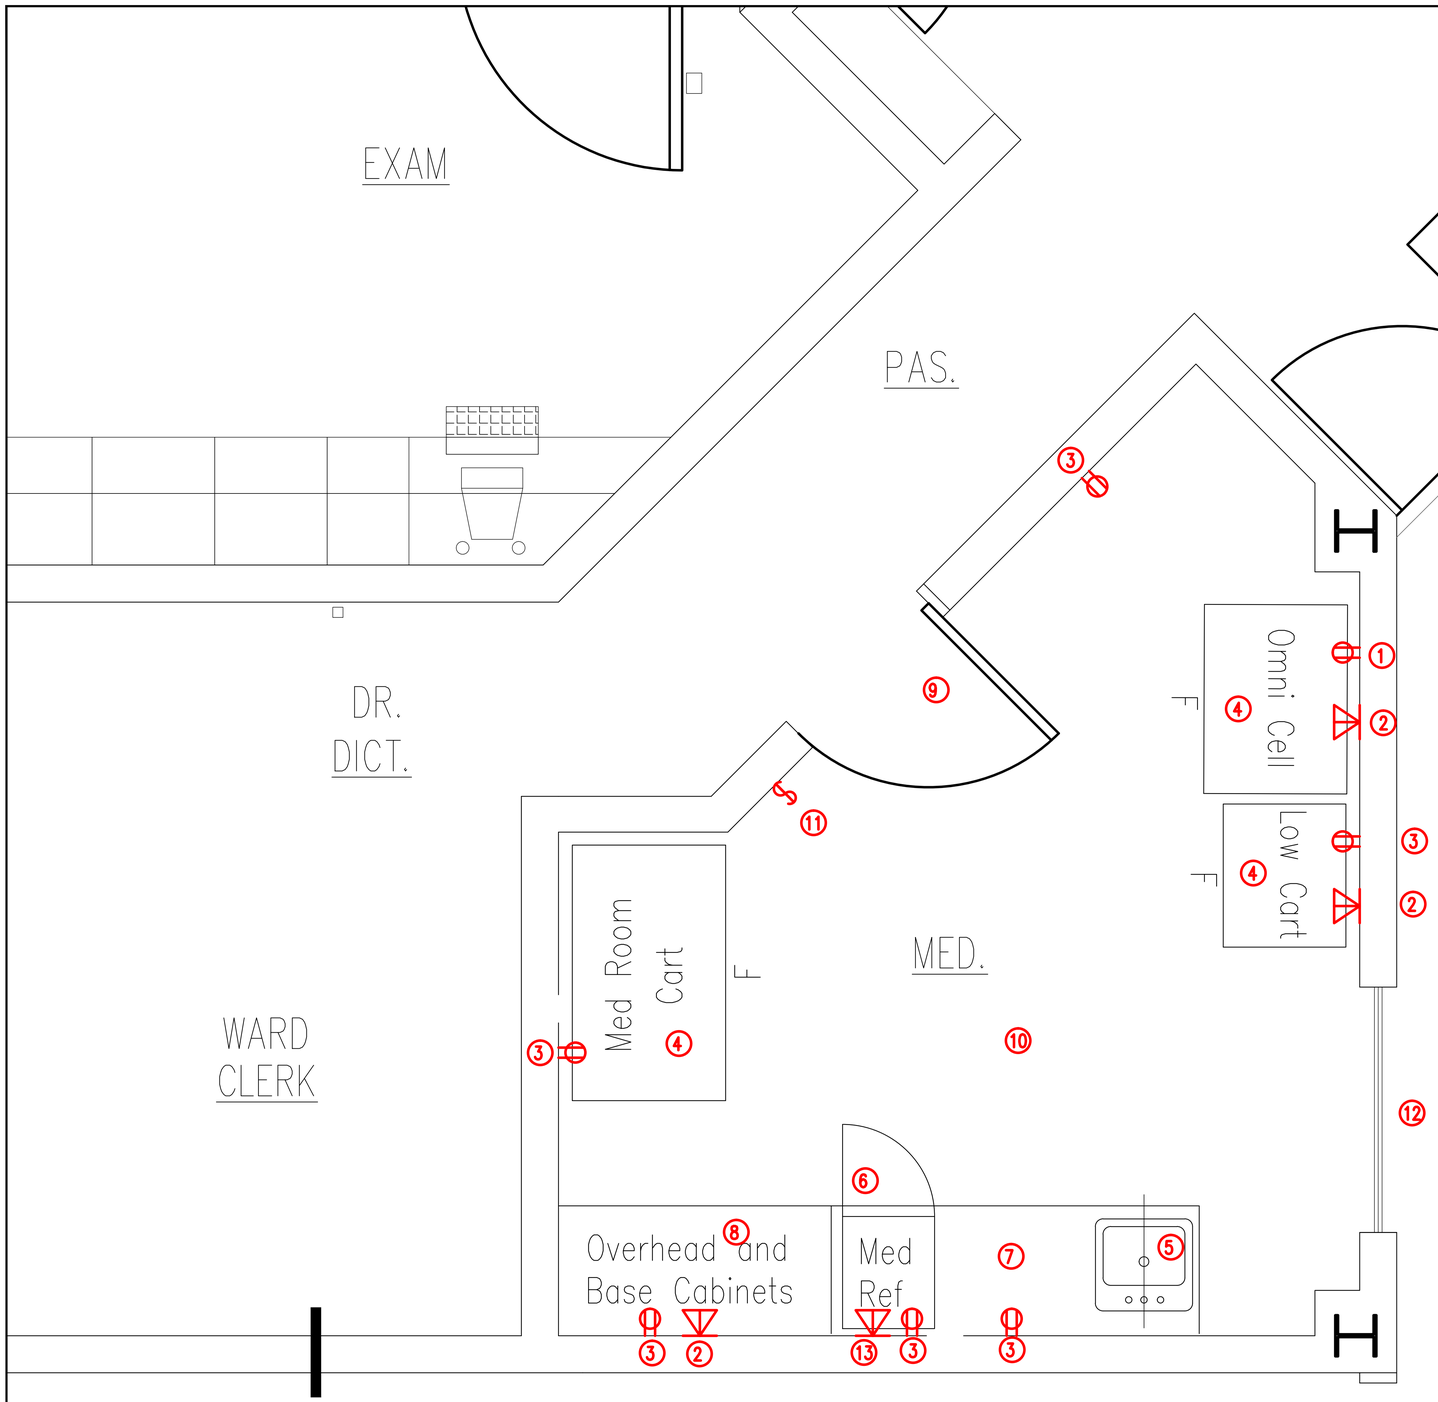

NOTES:

1. RELOCATED EMERGENCY POWER OUTLET
2. RELOCATED TELECOM/DATA JACK
3. DUPLEX POWER OUTLET
4. RELOCATED MEDICINE CARTS
5. STAINLESS STEEL SINK WITH WRIST BLADE CONTROLS AND GOOSE NECK FAUCET
6. RELOCATED UNDER COUNTER MED REFRIGERATOR
7. SOLID TOP COUNTER AND BACKSPLASH
8. CABINET, BASE WITH SOLID TOP, WALL CABINET WITH SLOPING TOP
9. 310 X 710 WOOD DOOR WITH ½ LITE–LAMINATED GLASS
10. FLOOR – SHEET VINYL
    BASE – RUBBER BASE
    WALLS – PAINTED GYPSUM BOARD
    WALL FRAMING – EXIST 6" CMU WITH GYPSUM, PROP–METAL STUD WITH GYPSUM
    CEILING – INSTALL NEW ACOUSTICAL TILE SYSTEM
    LIGHTING – INSTALL NEW RECESSED 2X4 FLOURESCENT
11. RELOCATED LIGHT SWITCH
12. 4' WIDE ROLL UP COUNTER DOOR (MOTORIZED) MATCH FINISH TO EXISTING NOURISHMENT AREA ROLLUP DOOR
13. RELOCATED MED REFRIGERATOR TEMP MONITOR

PARTIAL FLOOR PLAN

SCALE: 1"=1'–0"

1' 0 1' 2"

SCALE: 1" = 1'–0"

Additions:	*Date:*	CONTRACTOR	ARCHITECT	CIVIL	*Seal:*	Drawing Scale: 1"= 1'–0"	*Approved:*	*Approved: Chief, Facilities and Engineering:*	Drawing Title: 364A–MED AND NOUR ROOM–MED ROOM	Project Title: CORRECT MENTAL HEALTH PATIENT SAFETY ISSUES	Date: 03/30/13	DEPARTMENT OF VETERANS AFFAIRS			
						Drawing Start Date:	*Approved:*	*Approved: Associate Chief for Maintenance And Operations, Perry Point:*			Project No: 512A5-13-304				
Revisions:		STRUCTURAL	MECHANICAL	ELECTRICAL		Drawing Finish Date:	*Approved:*	*Approved:*	Approved: Associate Director for Operations:	Building No: 364	Checked: ERJ	Drawn:	DRAWING NO: A1–08		
			COST/CPM			Drawing Approved:	*Approved:*	*Approved:*	Approved: Director, Medical Center:	Location: VAMHCS MEDICAL CENTER PERRY POINT, MARYLAND 21902			Dwg. 09 Of 11		

Data File Name: 364 ARCHITECTURE PLANS A–06