ADD BID ALTERNATE INSTALL NEW WROUGHT HANDRAILS

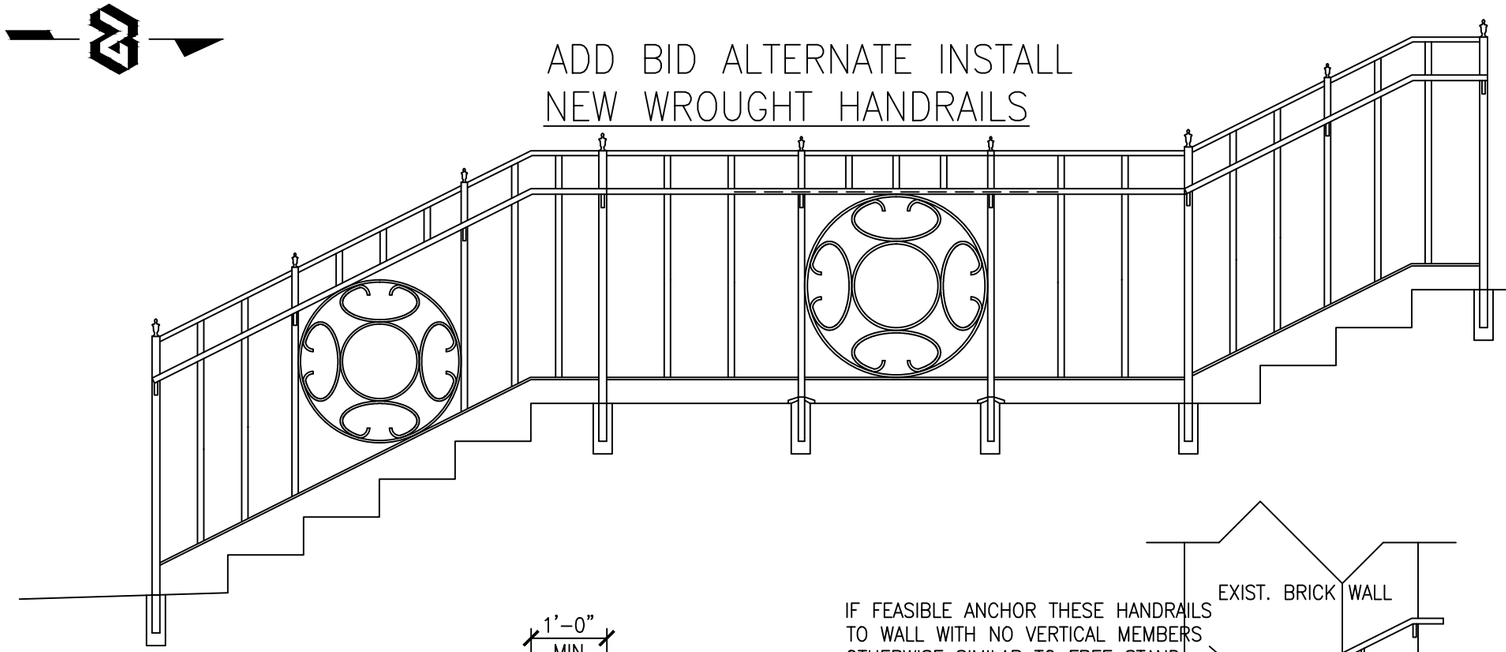

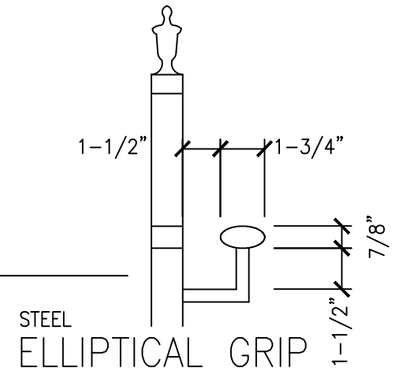

STEEL
ELLIPTICAL GRIP
NTS

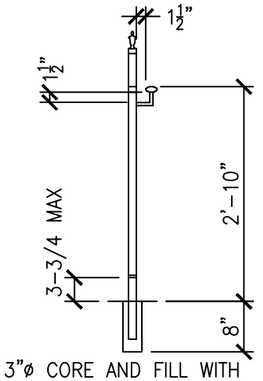

3"ø CORE AND FILL WITH NON-SHRINK GROUT

DETAIL

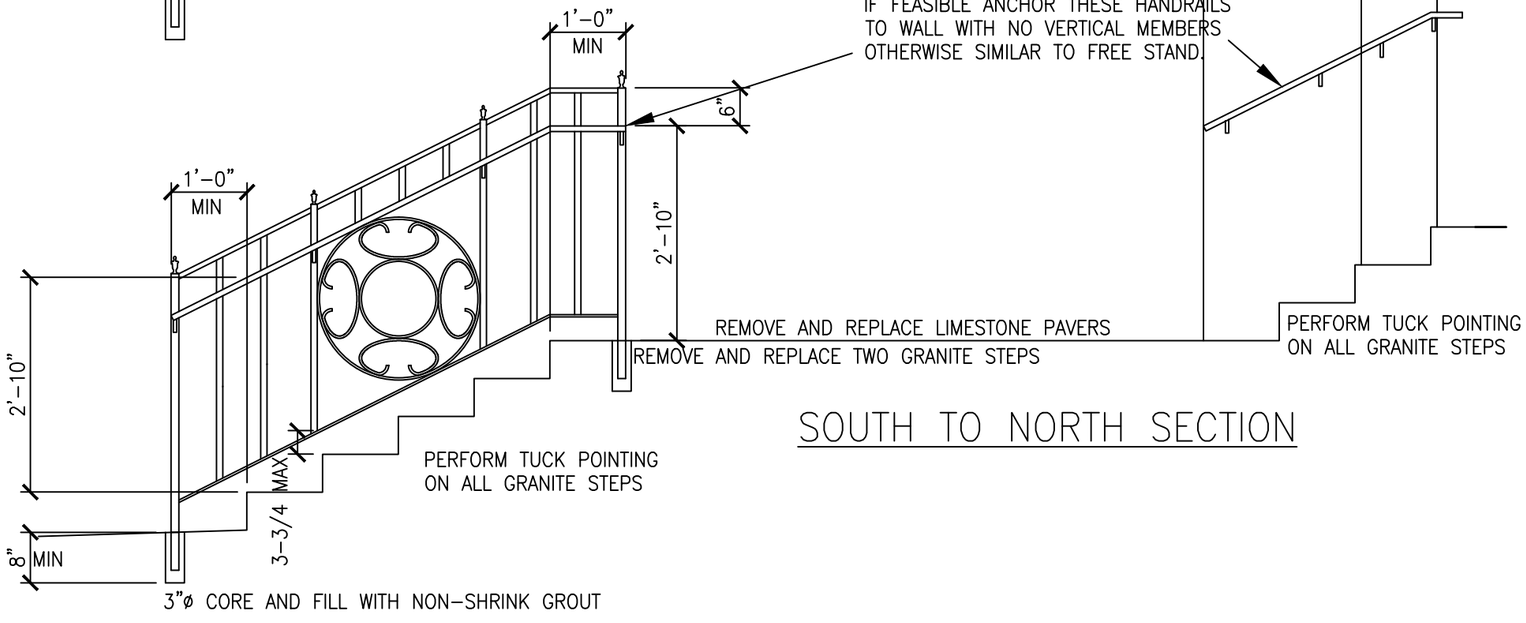

SOUTH TO NORTH SECTION

REMOVE AND REPLACE EXIST. CONC. 3' WIDE x LENGTH OF STEPS
TOOL JOINTS TO MATCH ADJACENT SIDEWALK

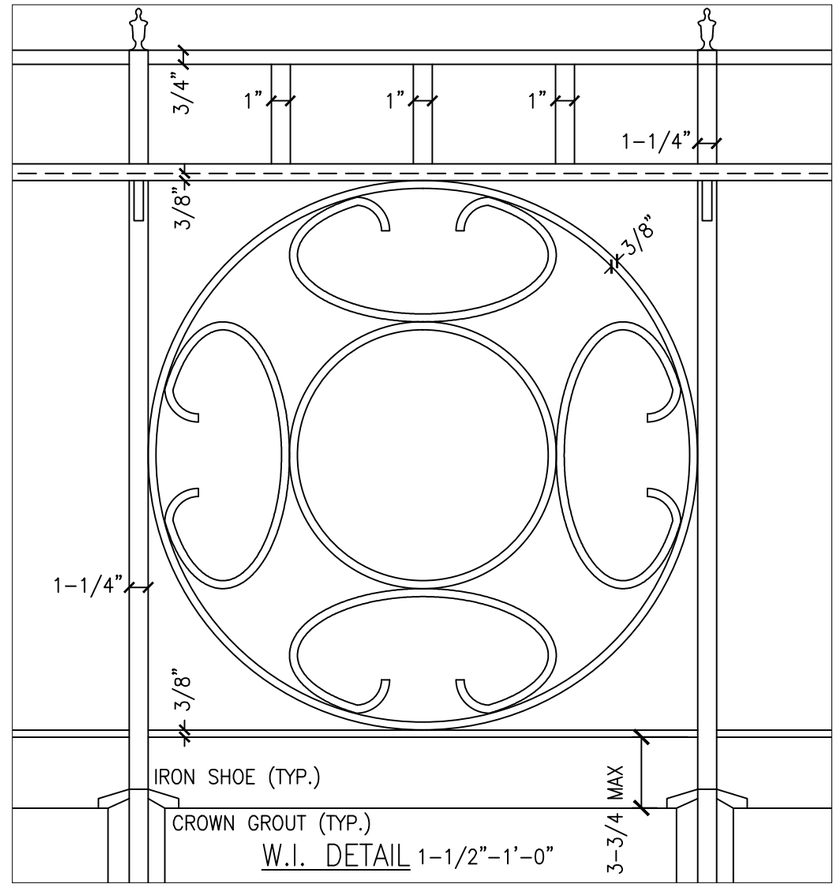

W.I. DETAIL 1-1/2"-1'-0"

Notes and/or Revisions:	Date

CUSTOM VA FORM 08-6231B, MAY 2012

Approved: VHSO Facility Manager

Approved: Engineering Service Chief

Project Title: Replace Limestone Pavers Wrought Iron Handrail

One inch or not to scale! 0 1

Scale: 1/2"=1'-0"

Drawing Title: SECTIONS AND DETAILS

Location: Fayetteville, Arkansas

Checked: ENG | Drawn: JCH | Date: 2-1-13

Project Number: 564-13-103D

Building Number: ONE (01)

Drawing Number: AD101

Sheet: 2 of 2

Engineering Service

VETERANS HEALTH CARE SYSTEM OF THE OZARKS