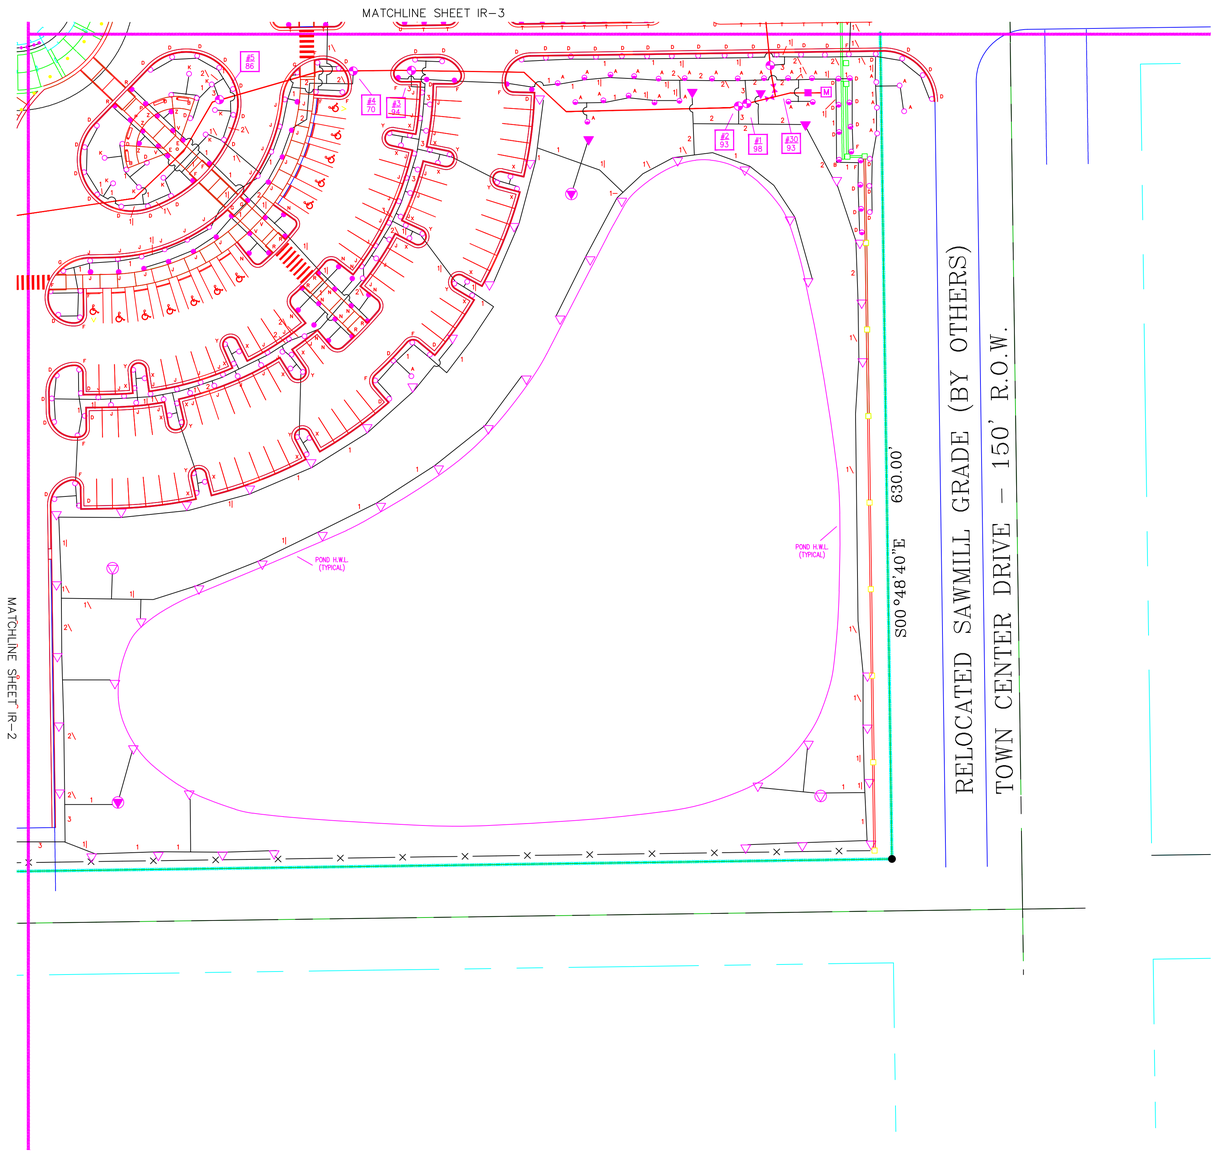

F. C. POP-UP ROTOR HEAD (HUNTER PGP-3RV-10)
P. C. POP-UP ROTOR HEAD (HUNTER PGP-ARV-07)
F. C. SHRUB ROTOR HEAD (HUNTER PGS-3RV-10)
P. C. SHRUB ROTOR HEAD (HUNTER PGS-ARV-07)
6" POP-UP SPRAY HEAD (RAIN BIRD 1806SAM-PRS)
12" HI-POP SPRAY HEAD (RAIN BIRD 1812SAM-PRS)
RISER-MOUNTED SHRUB SPRAY HEAD (RAIN BIRD PA8S-PRS)
SHRUB BUBBLER HEAD (RAIN BIRD 1404)
2" ELECTRIC CONTROL VALVE (RAIN BIRD 200PES-B)
3" IBBM GASKET GATE VALVE, DOMESTIC MAKE
2" PRESSURE-REDUCING VALVE (CLAYTON)
2" RECLAIMED WATER METER
36-40 ZONE ELECTRIC CONTROLLER (RAIN BIRD ESP-36MC)
PR200 PURPLE PVC MAINLINE, GASKET TYPE
PR200 PURPLE PVC LATERAL PIPING, SOLVENT-WELD

MATERIALS NOTE:

THE INCLUSION OF SPECIFIC MANUFACTURER NAMES AND/OR MODEL NUMBERS HEREIN IS FOR REFERENCE OF FEATURES AND PERFORMANCE DATA ONLY, AND IS NOT INTENDED AS AN ENDORSEMENT OF A PARTICULAR PRODUCT. CONSIDERATION SHALL BE GIVEN TO ALL PRODUCTS WHICH MAY BE APPROVED AS EQUAL TO THOSE SPECIFIED.

PIPE SIZING NOTE:

IN ORDER TO ENHANCE READABILITY OF THE DRAWINGS, ONLY LATERAL PIPE SIZES 1" OR LARGER ARE SHOWN. IT SHALL BE UNDERSTOOD THAT ALL UNSIZED PIPE DOWNSTREAM FROM THE INDICATED 1" OR LARGER PIPE SHALL BE 3/4", EXCEPT FOR PIPE SERVING A SINGLE SPRAY HEAD OR BUBBLER, WHICH SHALL BE 1/2".

NORTH

0 30' 60' 90'
SCALE : 1" = 30'

Baker
Baker/Mellon Stuart Const. , Inc.
111 North Orange Avenue
Suite 625
Orlando, Florida 32801

KBJ ARCHITECTS
KBJ Architects, Inc.
AAC00001
510 North Julia Street
Jacksonville, Florida 32202

PBSJ
6767 North Wickham Road
Suite 214
Melbourne, Florida 32940

Date	Revisions

Notes:

Seal: BARRY H. RYMER FLORIDA REG. #01343

Drawing Title: IRRIGATION PLAN

Approved: Area Project Manager

Project Title: VA OUTPATIENT CLINIC BREVARD COUNTY

Location: BREVARD COUNTY, FLORIDA

Drawn: CRB | Checked: SRS | DATE: JULY 30, 1998

VA Project Number: 673-097
KBJ Project Number: 98006
Building Number:
Drawing Number: IR-4
SHT 1 OF 6

FINAL SUBMITTAL

Office of Facilities Management

Department of Veterans Affairs