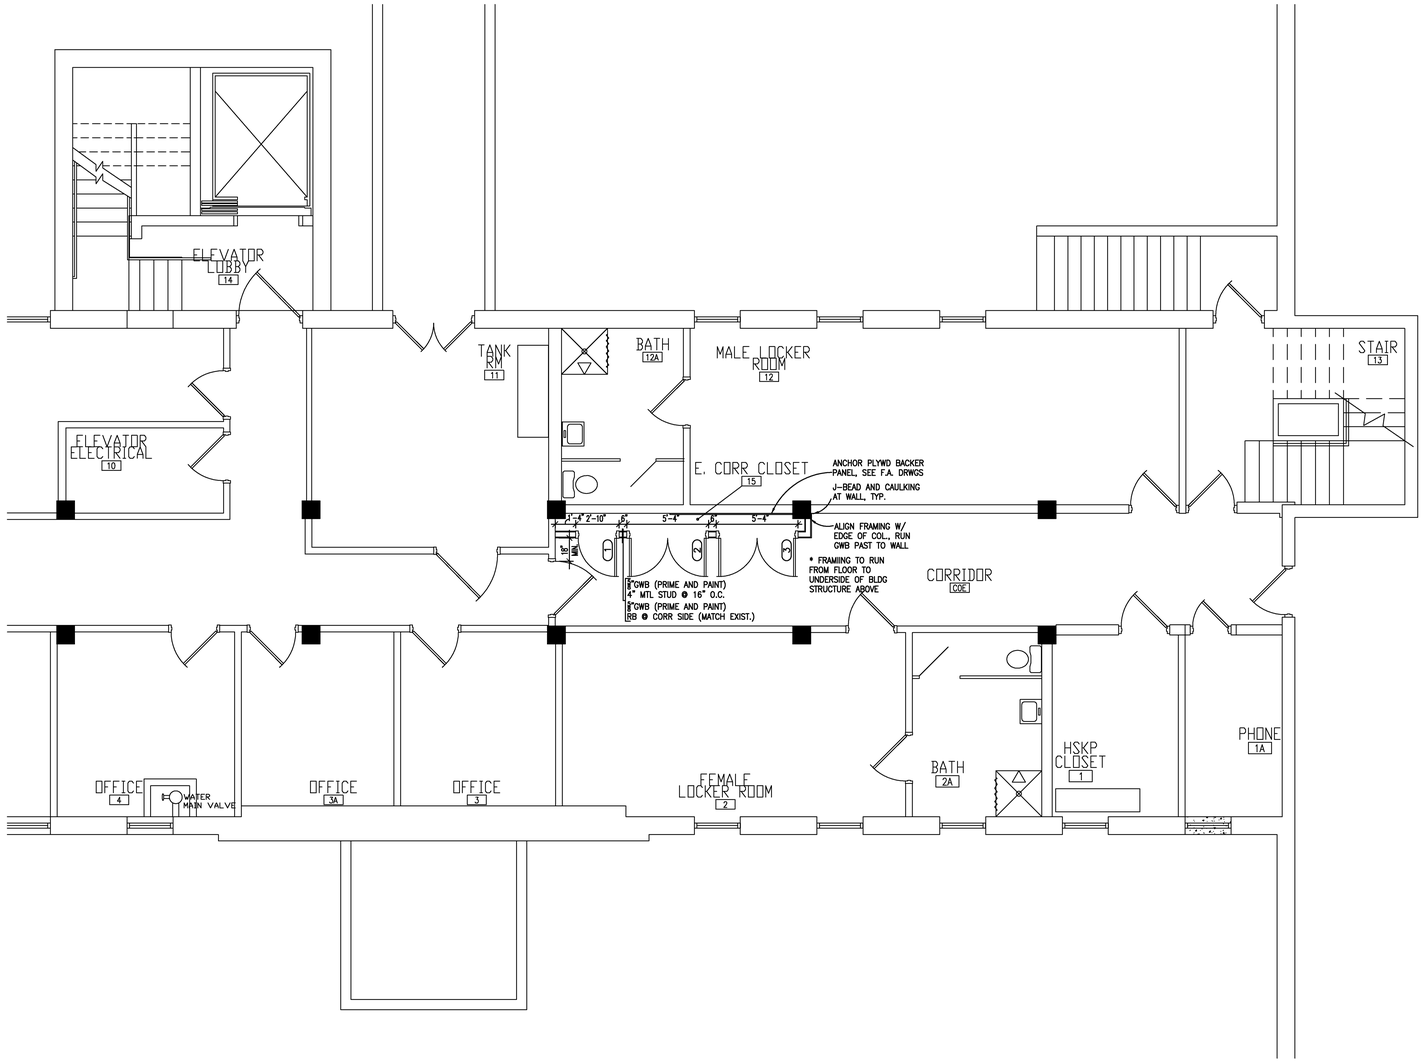

1 AS100 BUILDING 2 – PARTIAL BASEMENT PLAN
1/4" =1'-0"

2 AS100 DOOR ELEVATIONS
1/4" =1'-0"

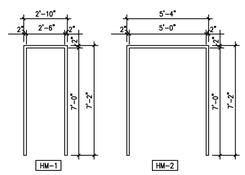

3 AS100 DOOR FRAME ELEVATIONS
1/4" =1'-0"

DOOR SCHEDULE

NUMBER/ MARK	NAME	DOOR								FRAME						GLAZING			REMARKS
		SIZE	MAT'L	DOOR TYPE	MIN. RAT'G	CARD ACCESS	DPI	MHO	HARDWARE GROUP	MAT'L	FRAME TYPE	MIN. RAT'G	HEAD	JAMB	THRESHOLD	GLAZING	DOORLITE RATING	SIDELITE RATING	
1	E. CORR. CLOSET	2'-6"x7'-0"x1 3/4"	WD	WD-1	–	–	–	–	HW-5D	STEEL	HM-1	–	–	–	–	–	–	–	STORE RM LOCK FUNCTION
2	E. CORR. CLOSET	(PR)2'-6"x7'-0"x1 3/4"	WD	WD-1	–	–	–	–	HW-11	STEEL	HM-2	–	–	–	–	–	–	–	STORE RM LOCK FUNCTION
3	E. CORR. CLOSET	(PR)2'-6"x7'-0"x1 3/4"	WD	WD-1	–	–	–	–	HW-11	STEEL	HM-2	–	–	–	–	–	–	–	STORE RM LOCK FUNCTION

100% CONSTRUCTION DOCUMENTS - FOR CONSTRUCTION

No	REVISION	DATE

Design Tree
ENGINEERING AND LAND SURVEYING

Alexandria Office
120 17th Avenue W.
Alexandria, MN 56308
(320) 762-1290

St. Cloud Office
3339 West St. Germain, Suite 250
St. Cloud, MN 56301
(320) 217-5557

JLG architects

Alexandria
525 Broadway Street
Alexandria, MN 56308
phone 320.759.9030
facsimile 320.759.9062

www.jlgarchitects.com

copyright © 2013

STAMP/SEAL:
I HEREBY CERTIFY THAT THIS PLAN, SPECIFICATION, OR REPORT WAS PREPARED BY ME OR UNDER MY DIRECT SUPERVISION, AND THAT I AM A DULY LICENSED ARCHITECT UNDER THE LAWS OF THE STATE OF MINNESOTA.

MN 43606
DANIEL J. MILLER, AIA REG. NO.
DATE: 03.12.2013

DRAWING TITLE
BUILDING 2
PARTIAL BASEMENT PLAN

PROJECT TITLE
FIRE ALARM REPLACEMENT

DATE 03.12.2013
PLOT SCALE AS NOTED
PROJECT NO. 636-12-182 SCIP

BUILDING No 2
CHECKED BY DJM
DRAWN RWM
CAD FILE AS100-2
LOCATION VA MEDICAL CENTER ST.CLOUD, MN 56303
DRAWING NO. AS100-2
DWG. 2 of 39

St. Cloud VA Health Care System
Brainerd | Montevideo | Alexandria

VA FORM 08-6231