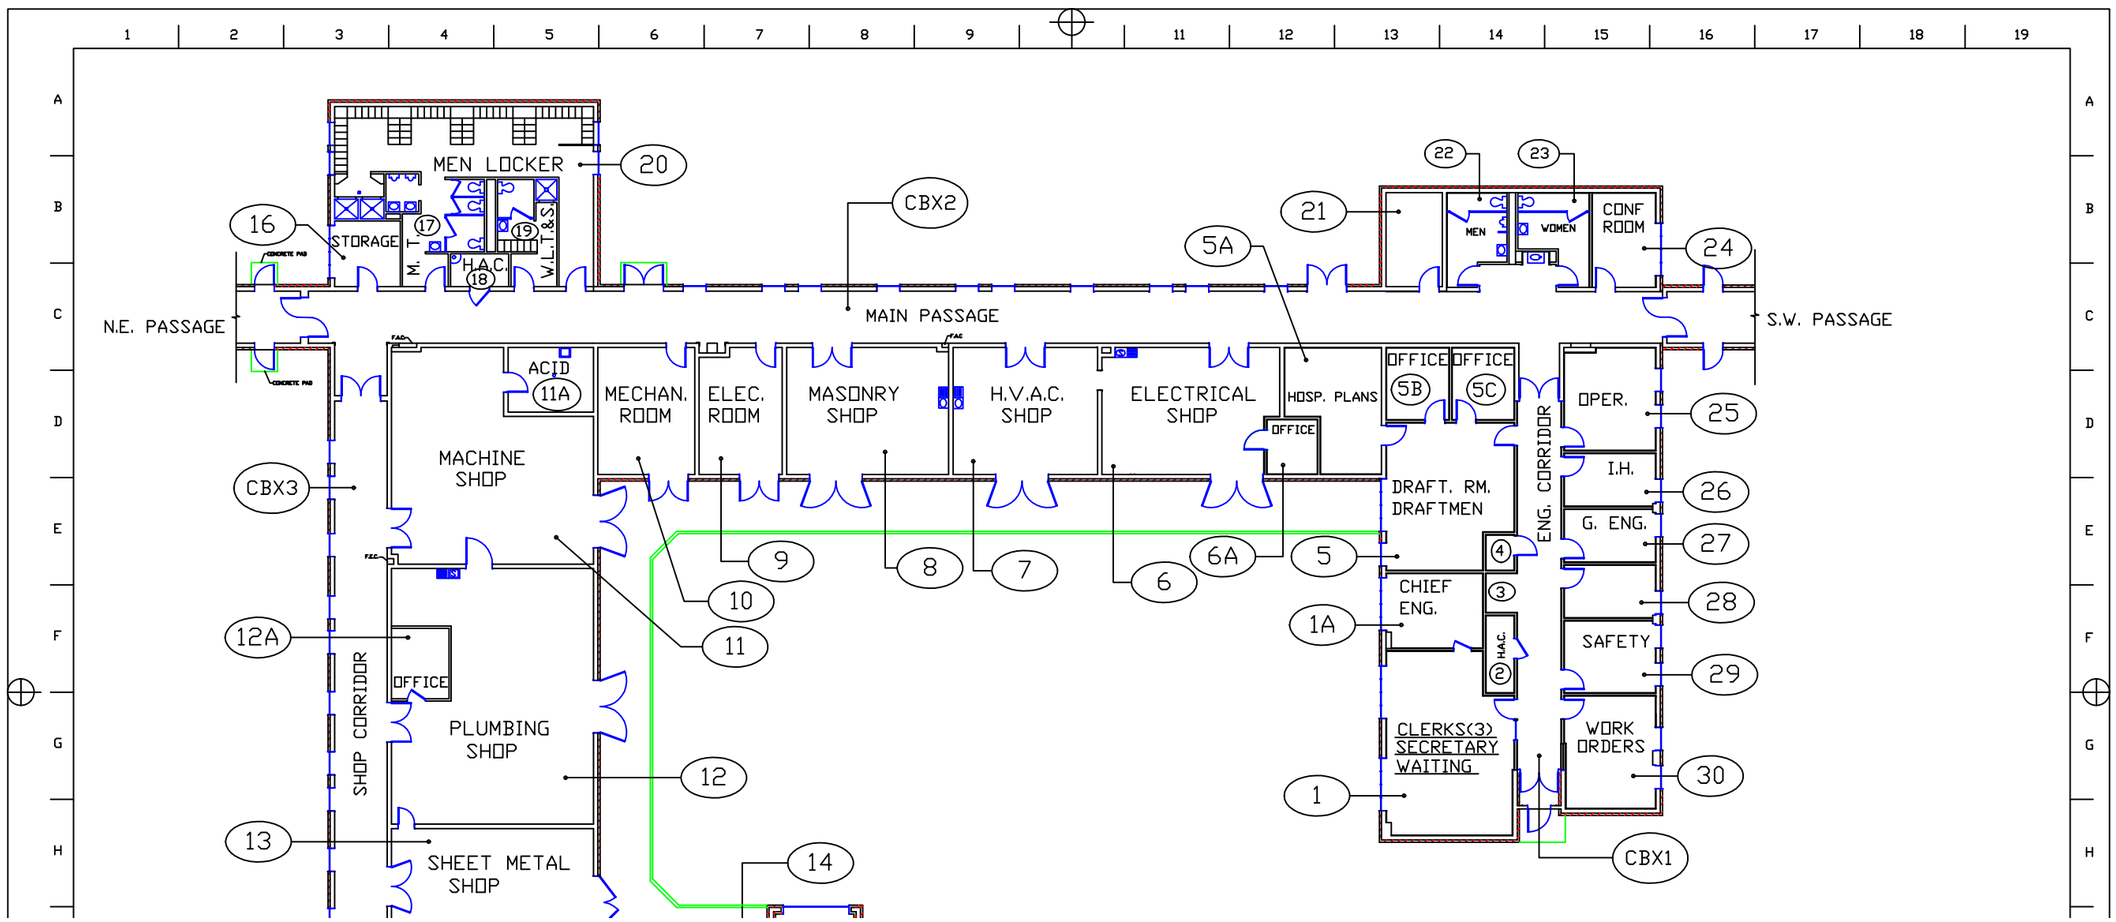
MEN LOCKER
STORAGE
M.
H.A.C.
W.L.T.R.S.
CONCRETE PAD
N.E. PASSAGE
MAIN PASSAGE
S.W. PASSAGE
CBX1
CBX2
CBX3
ACID
MECHAN. ROOM
ELEC. ROOM
MASONRY SHOP
H.V.A.C. SHOP
ELECTRICAL SHOP
HOSP. PLANS
OFFICE
MACHINE SHOP
PLUMBING SHOP
SHEET METAL SHOP
SHOP CORRIDOR
DRAFT. RM. DRAFTMEN
CHIEF ENG.
CLERKS(3) SECRETARY WAITING
ENG. CORRIDOR
CONF ROOM
MEN
WOMEN
OPER.
I.H.
G. ENG.
SAFETY
WORK ORDERS