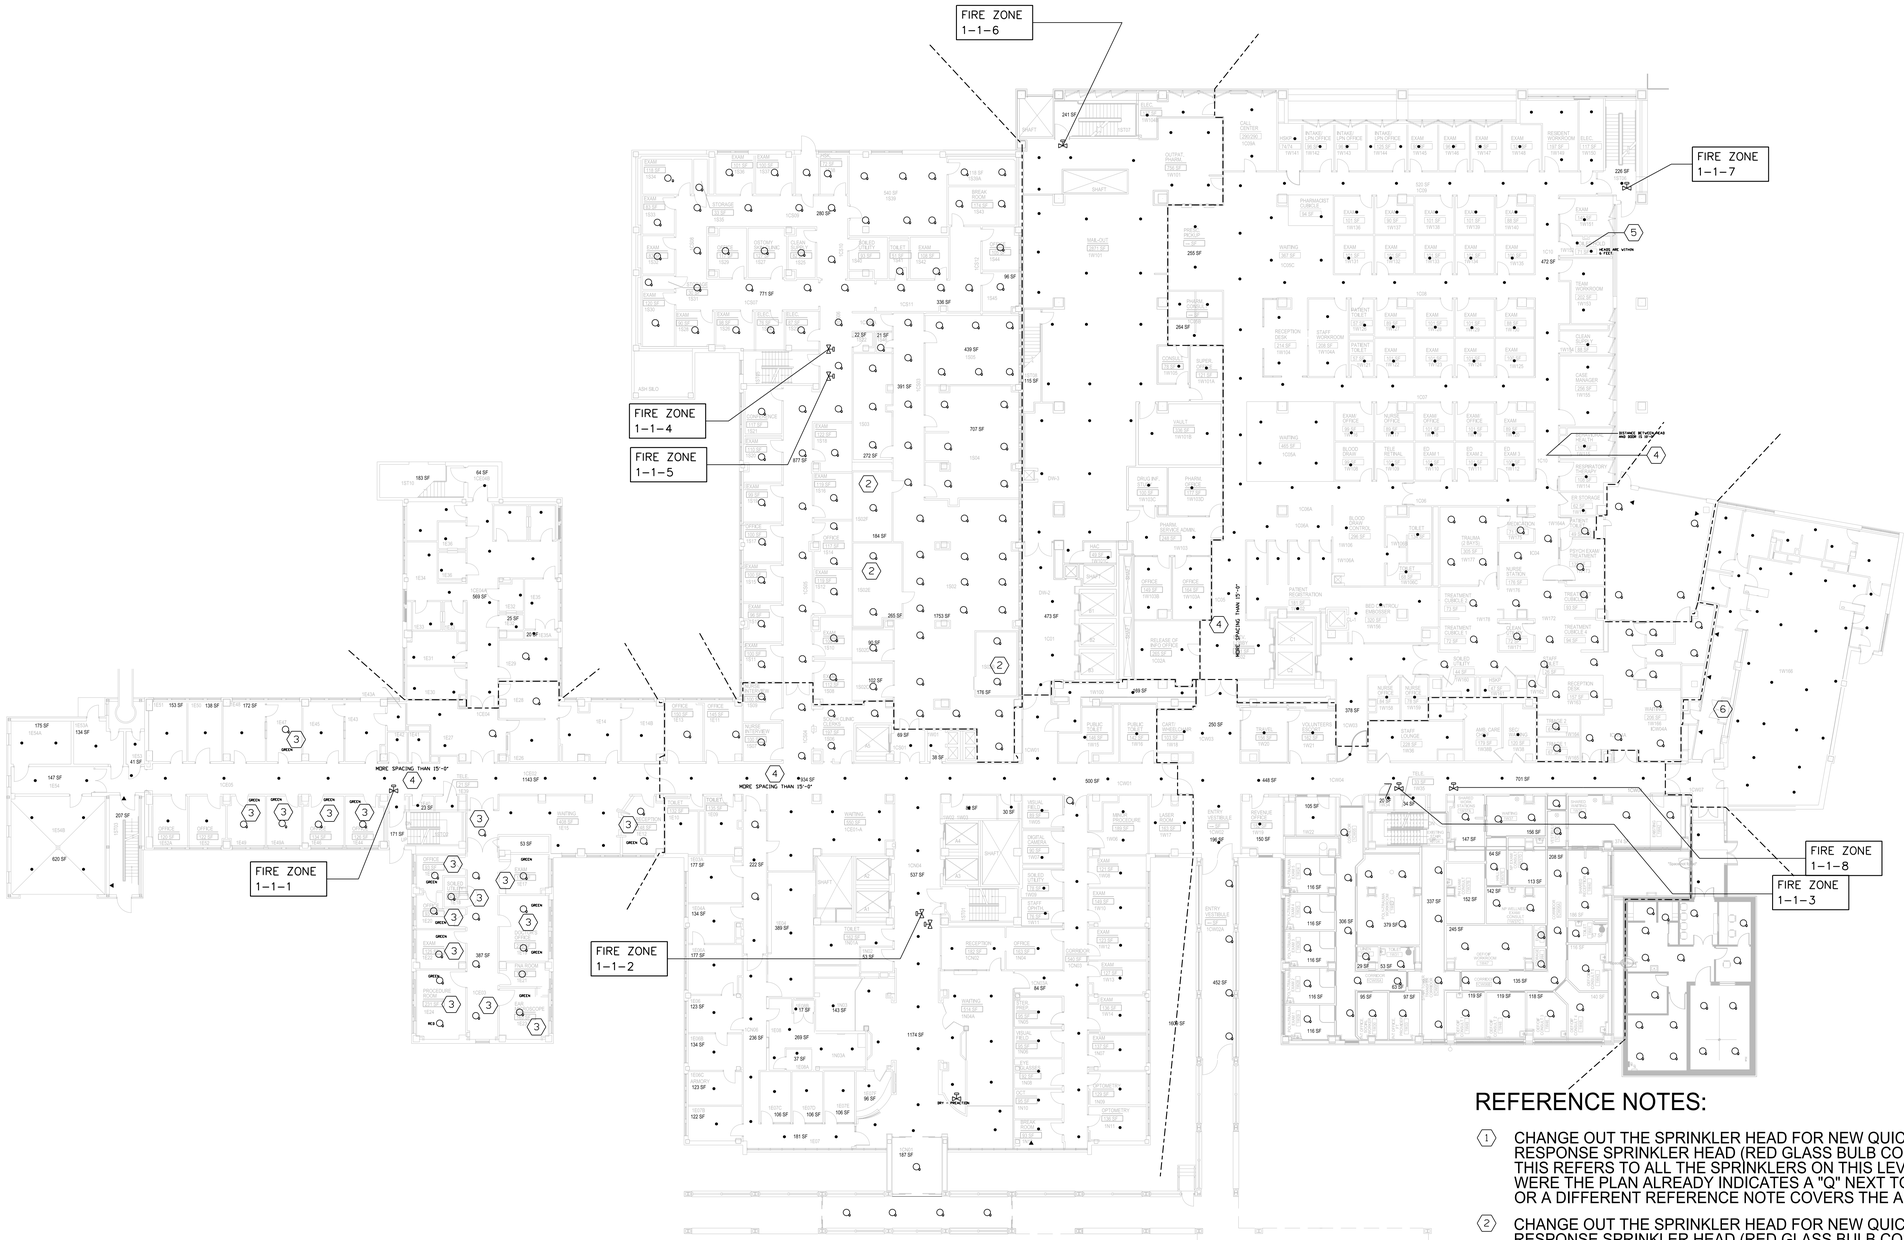

REFERENCE NOTES:

1. CHANGE OUT THE SPRINKLER HEAD FOR NEW QUICK RESPONSE SPRINKLER HEAD (RED GLASS BULB COLOR). THIS REFERS TO ALL THE SPRINKLERS ON THIS LEVEL EXCEPT WERE THE PLAN ALREADY INDICATES A "Q" NEXT TO THE HEAD OR A DIFFERENT REFERENCE NOTE COVERS THE AREA.
2. CHANGE OUT THE SPRINKLER HEAD FOR NEW QUICK RESPONSE SPRINKLER HEAD (RED GLASS BULB COLOR) DRY HEAD FOR INSIDE COOLERS AND FREEZERS.
3. REPLACE THE GREEN COLOR QUICK RESPONSE SPRINKLER HEADS WITH RED COLOR QUICK RESPONSE SPRINKLER HEADS.
4. SPACING BETWEEN SPRINKLER HEADS IS GREATER THAN THE NFPA 13 15'-0" LIMIT. ADD AN ADDITIONAL SPRINKLER HEAD. REPLACE THE EXTENDED COVERAGE SPRINKLER HEADS USED IN THIS SPACING THAT IS MORE THAN THE 15'-0".
5. TWO SPRINKLER HEADS ARE TOO CLOSE (WITHIN THE 6'-0" REQUIREMENT). ROOM DOES NOT NEED THE QUANTIFY OF HEADS INSTALLED. REMOVE AND CAP ONE OF THE TWO HEADS THAT ARE WITHIN THE 6'-0" SPACING.
6. ADD QUICK RESPONSE SPRINKLER HEAD TO CLOSET.

(1) THIS NOTE APPLIES TO THE ENTIRE FLOOR.

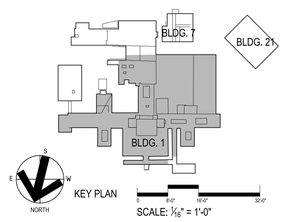

REVISIONS	DATE	REVISIONS	DATE	REVISIONS	DATE

HEERY

Heery International Inc.
125 South Dubuque Street,
Suite 500,
Iowa City, IA 52240-4003
319-354-4700

project number 11-25505

DRAWING TITLE: **FIRE SPRINKLER PLAN LEVEL 1**

PROJECT TITLE: **REPLACE SPRINKLER HEADS**

DATE: **05/21/2013**

PROJECT NO.: **636A8-13-001**

BUILDING NO.: **BLDG 1**

CHECKED: **JMB**

DRAWN: **JMB**

DRAWING NO.: **1-F2**

DWG. **3** OF **9**

LOCATION: **ICVA HEALTH CARE SYSTEM**

OFFICE OF FACILITIES

DEPARTMENT OF VETERANS AFFAIRS

VA FORM 08-6231, FEB. 1983

PROJECT: IC-VAMC - EXPAND BLDG 1 FOR PACT PROJECT
SHEET TITLE: P:\11\11-11250505\CADD\1-F2-11250505-IAC.DGN
DATE: 5/21/2013
PLOTTED BY: JAMES BOYD
PEN TABLE:ELEC-PLOT-HEERY-ENG.PEN 12:57PM

ONE-EIGHTH INCH = ONE FOOT
THREE-QUARTERS INCH = ONE FOOT
ONE INCH = ONE FOOT
ONE AND ONE-HALF INCHES = ONE FOOT
THREE INCHES = ONE FOOT
ONE-QUARTER INCH = ONE FOOT
THREE-EIGHTHS INCH = ONE FOOT
ONE-HALF INCH = ONE FOOT