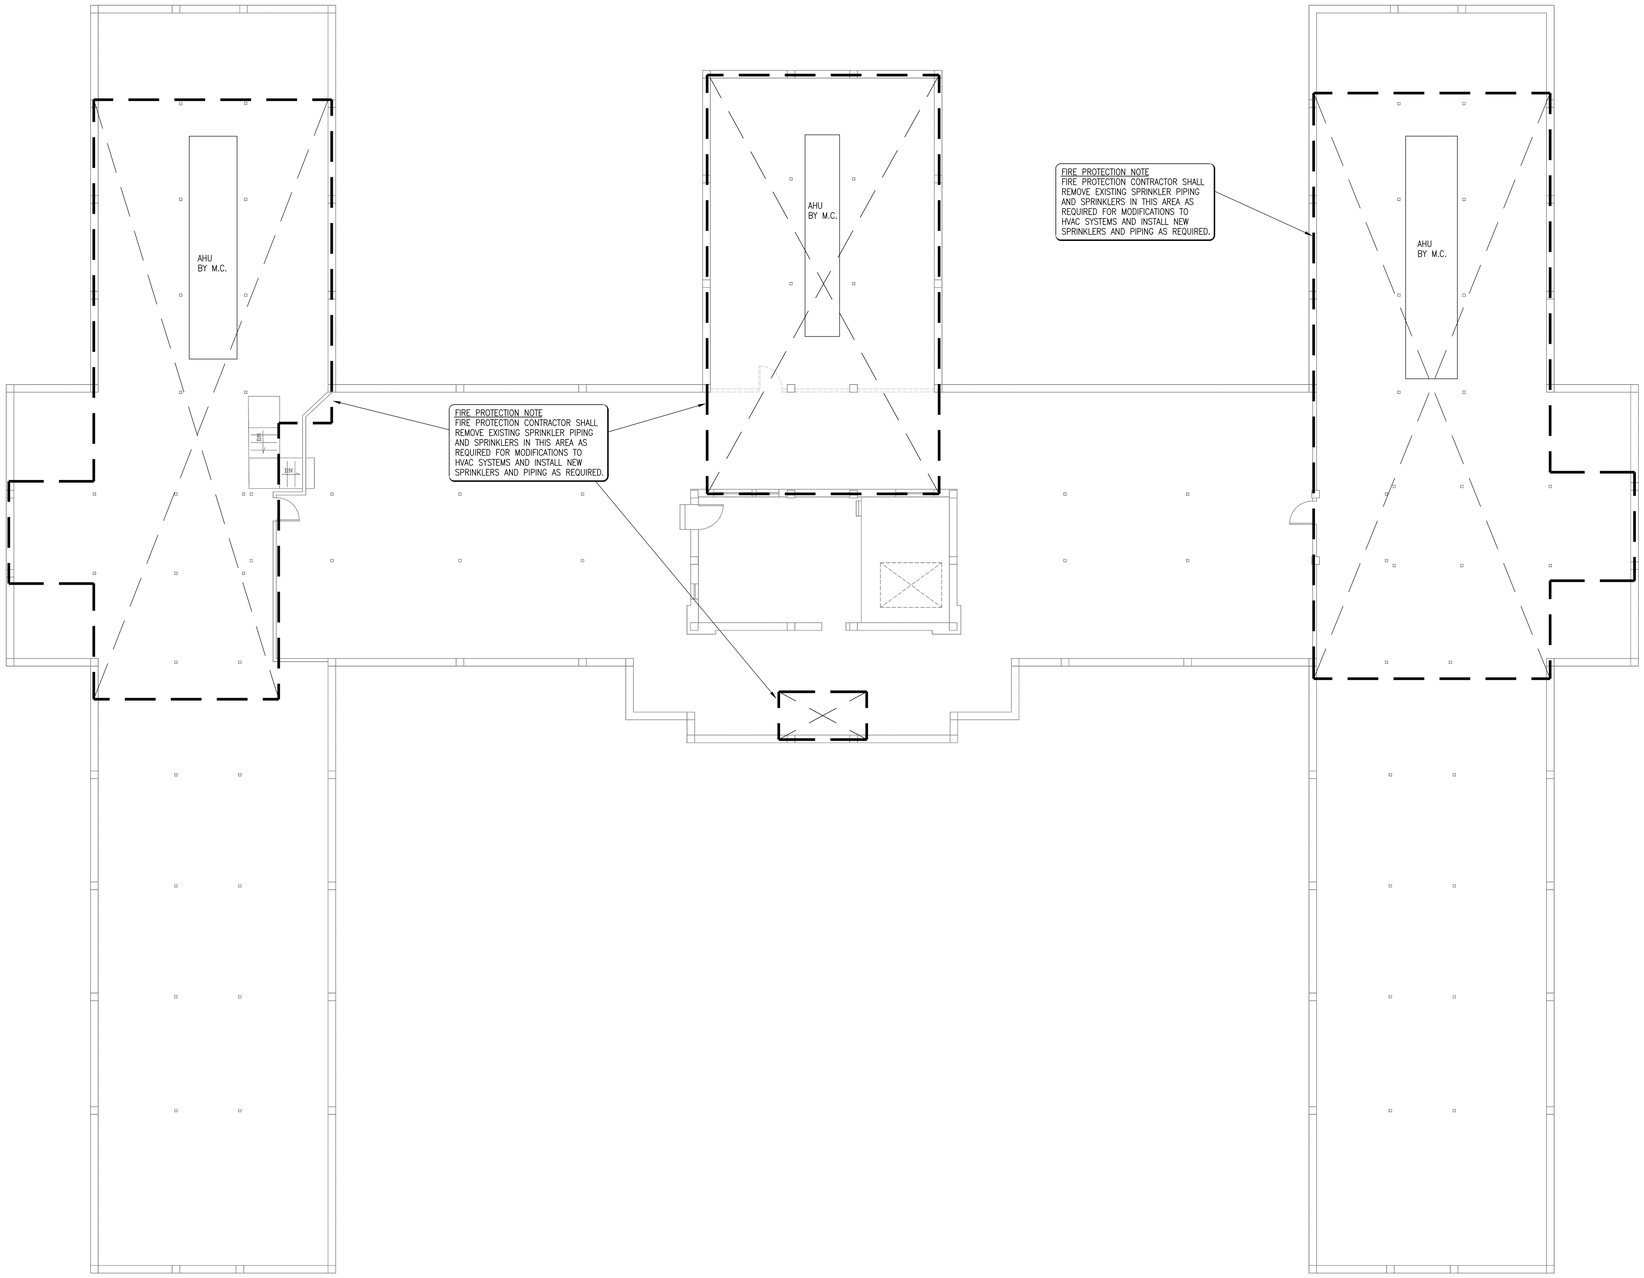

ATTIC FLOOR PLAN - FIRE PROTECTION

SCALE: 1/8" = 1'-0"

N

100% DOCUMENTS	11/30/2011
Revisions	Date

URS

3950 SPARKS DRIVE SE
GRAND RAPIDS, MI
616-574-8500
PROJ. NO. 12942721

Architect

stamp

	DATE	ENGINEERING MANAGER	DATE
INFECTION CONTROL	DATE	CARELINE MANAGER	DATE
SAFETY OFFICER	DATE	CHIEF OF STAFF	DATE

Drawing Title
ATTIC FLOOR PLAN
FIRE PROTECTION

MEDICAL CENTER DIRECTOR DATE

ASSOCIATE MEDICAL CENTER DIRECTOR DATE

Project Title
FCA – REPLACE HVAC SYSTEM
PROJ. NO. 515-10-109
CONTRACT NO. VA251-P-0592

Building Number 82 | Checked | Drawn RDS

Location
V.A.M.C. BATTLE CREEK, MICHIGAN

Date 10/17/2011

Station No. 515

FP103

Office of Facilities

Department of Veterans Affairs