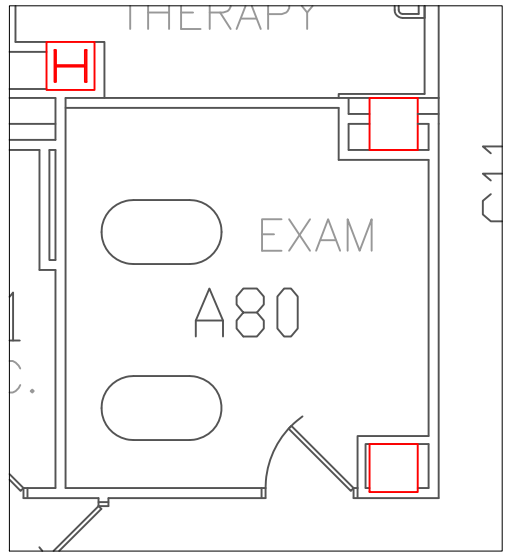

C1 RM A80 - PT EXAM ROOM
1/8" = 1'-0"

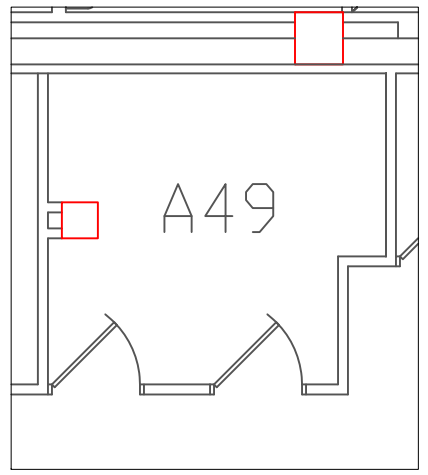

C3 RM A83 - CT
1/8" = 1'-0"

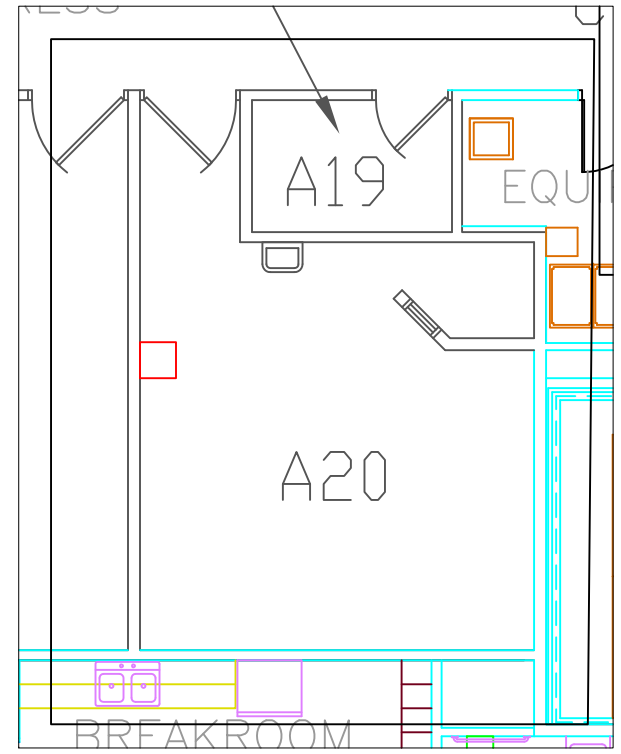

D5 RM A20 - XRAY ROOM
1/8" = 1'-0"

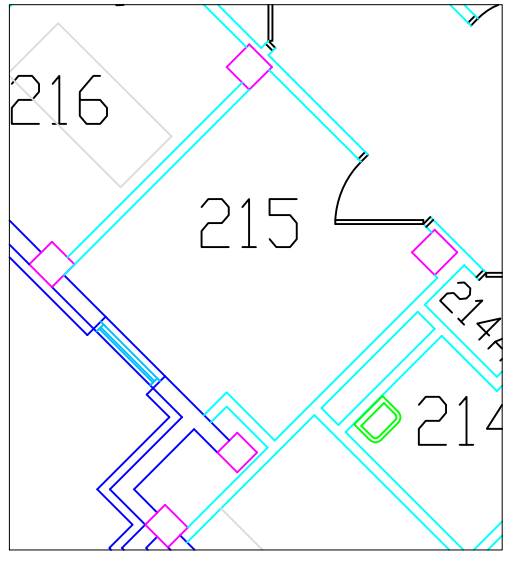

F1 RM 215 - PATIENT ROOM
1/8" = 1'-0"

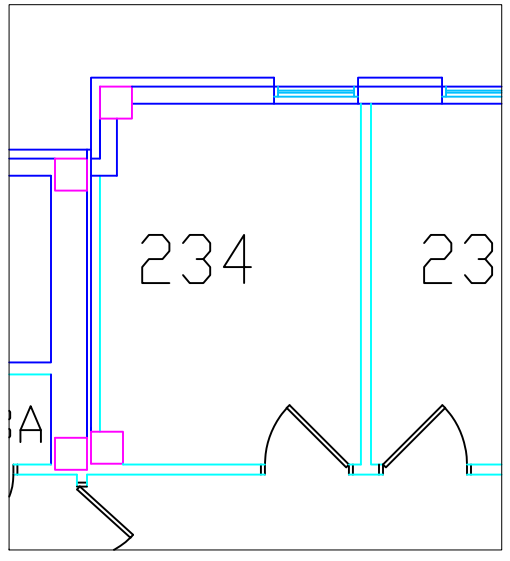

F3 RM 234 - PATIENT ROOM
1/8" = 1'-0"

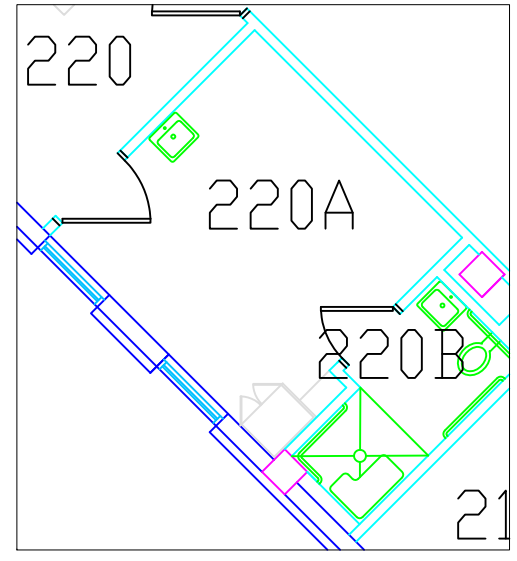

F5 RM 220A - PATIENT ROOM
1/8" = 1'-0"

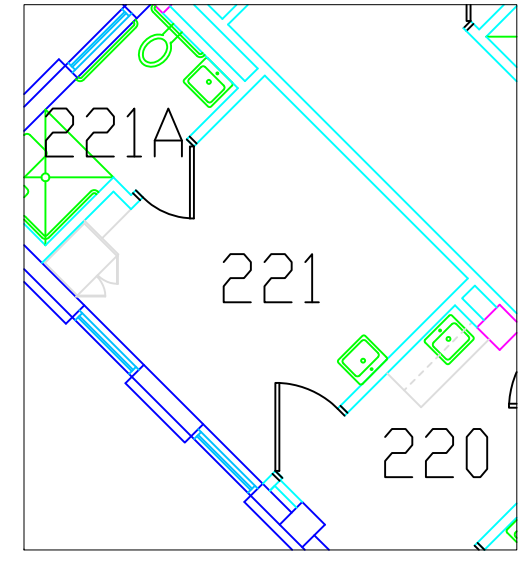

F7 RM 221 - PATIENT ROOM
1/8" = 1'-0"

ARCHITECT/ENGINEERS:
VA ENGINEERING DEPARTMENT
2501 W. 22ND STREET
PO BOX 5046
SIOUX FALLS, SD 57117

Drawing Title: GROUND / SECOND FLOOR PATIENT CEILING LIFT LOCATIONS
Project Engineer: TROY MERGEN
Project Title: PATIENT CEILING LIFT
Location: VA SIOUX FALLS, SD
Date: APRIL 2013
Checked: TRM
Drawn: TRM
Project Number: 438-13-153
Building Number: 5
Drawing Number: 2 of 3

Office of Construction and Facilities Management
Department of Veterans Affairs